




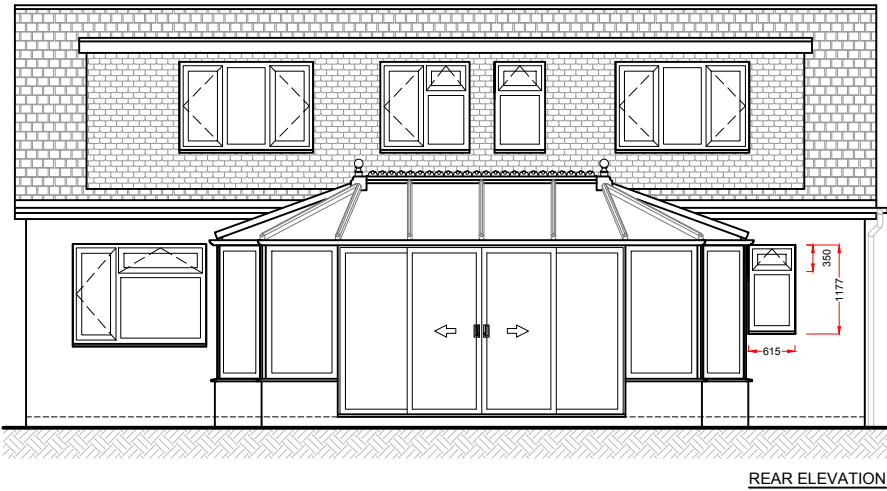


REAR ELEVATION

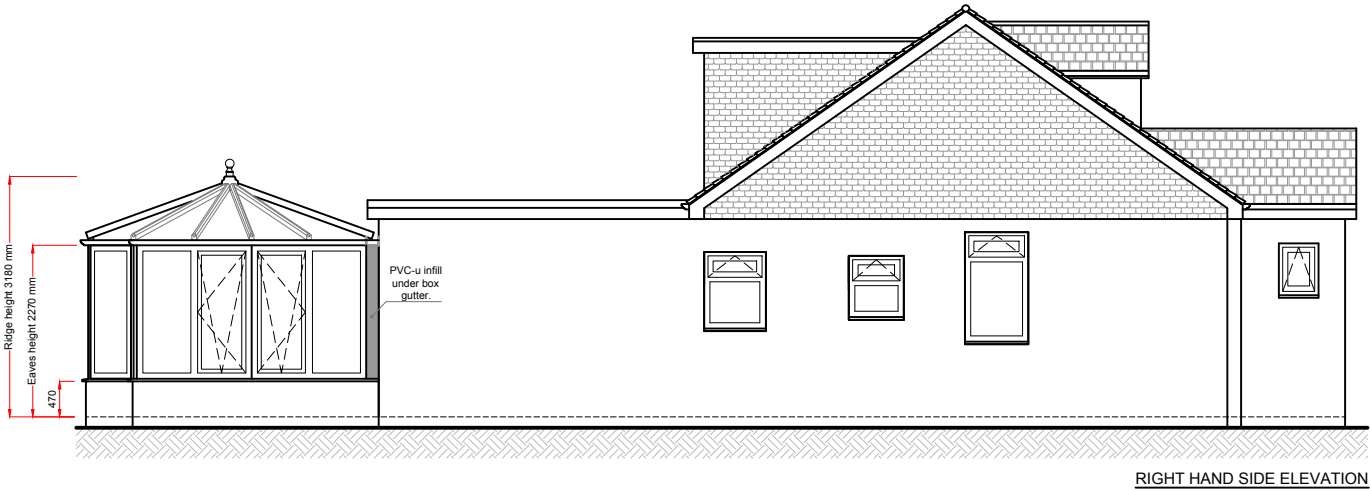

RIGHT HAND SIDE ELEVATION

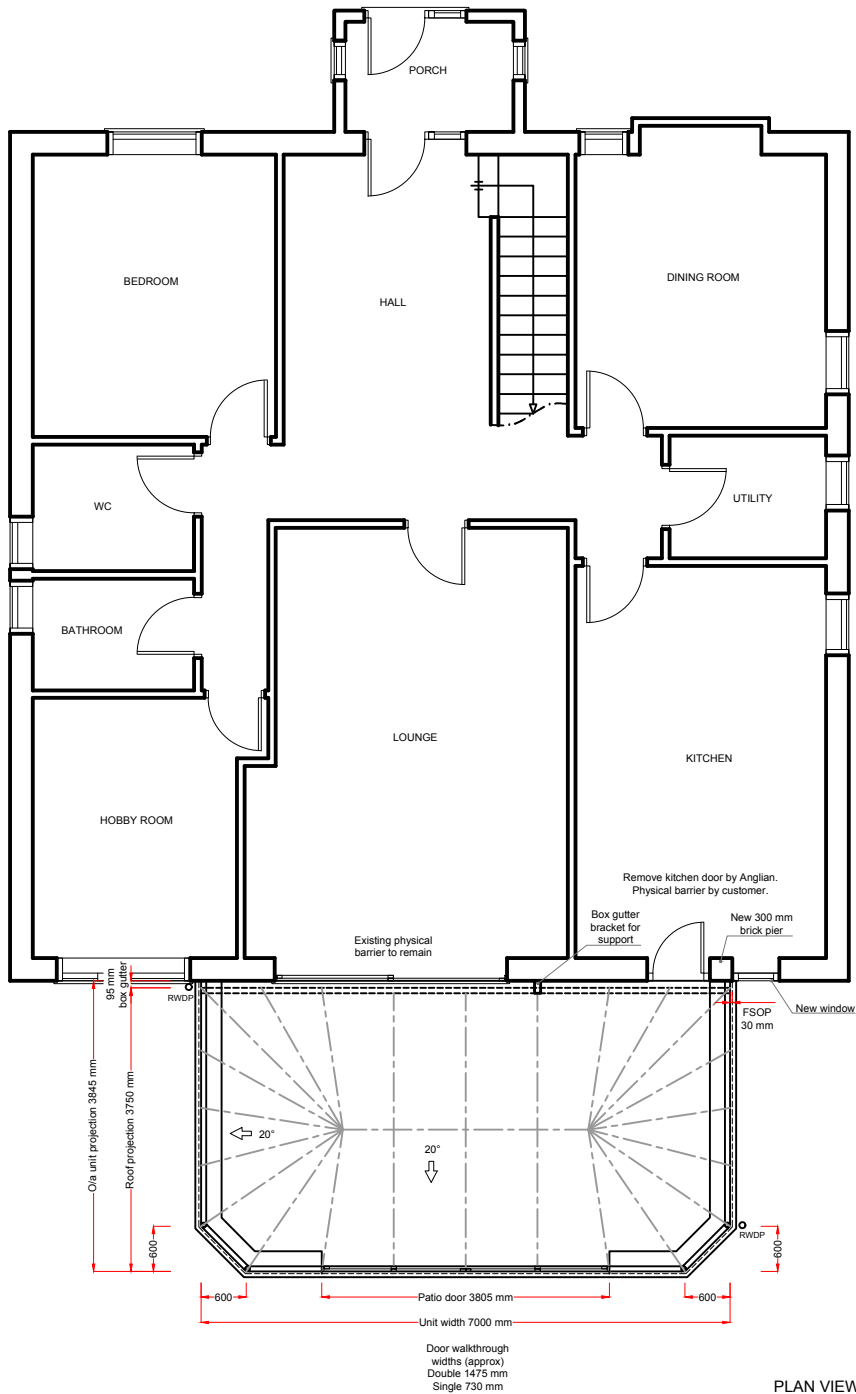

PLAN VIEW

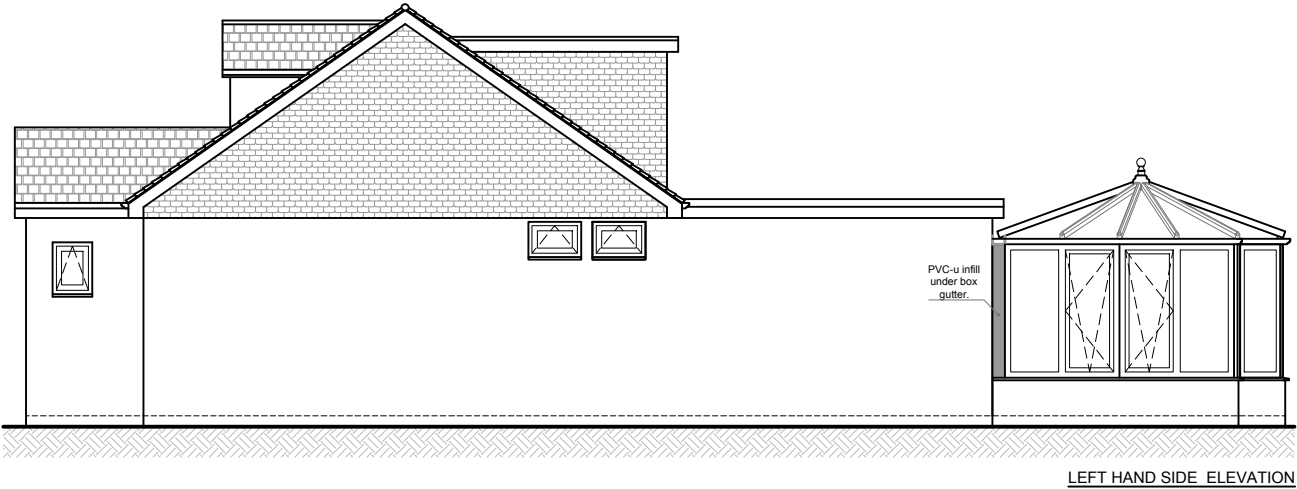

LEFT HAND SIDE ELEVATION



Telephone: 0845 437 3600

Drawing title: Proposed Plan and Elevations	
Contract No. : 099/93283	Page 2 of 2
Proposed: PVC-U WHITE KNIGHT CONSERVATORY	
At: 9 FROGMORE LANE WATERLOOVILLE HAMPSHIRE PO8 9QN	
For : MR & MRS WILLIAMS	
Drawers initials: AGP	Scale : 1:100 Date: 07/12/2016

Notes:
Any drawings or plans depicted make no allowance for the provision of any tie bars within the roof of the proposed conservatory. This can only be determined once the roof is put into manufacture.
Existing physical barrier to remain
Knockthrough and new physical barrier by Anglian
Knockthrough by Anglian, physical barrier by customer
This drawing is the copyright of Anglian Home Improvements and must not be re-issued, loaned or copied without their consent.
All dimensions are in millimetres (mm) unless noted otherwise.
Do not use for base laying purposes
Produced on A3 paper

