


PROPOSED BLOCK-ROOF PLAN  
SCALE 1:200 @ A4

HAVANT BOROUGH  
COUNCIL  
30 MAY 2017  
**RECEIVED**

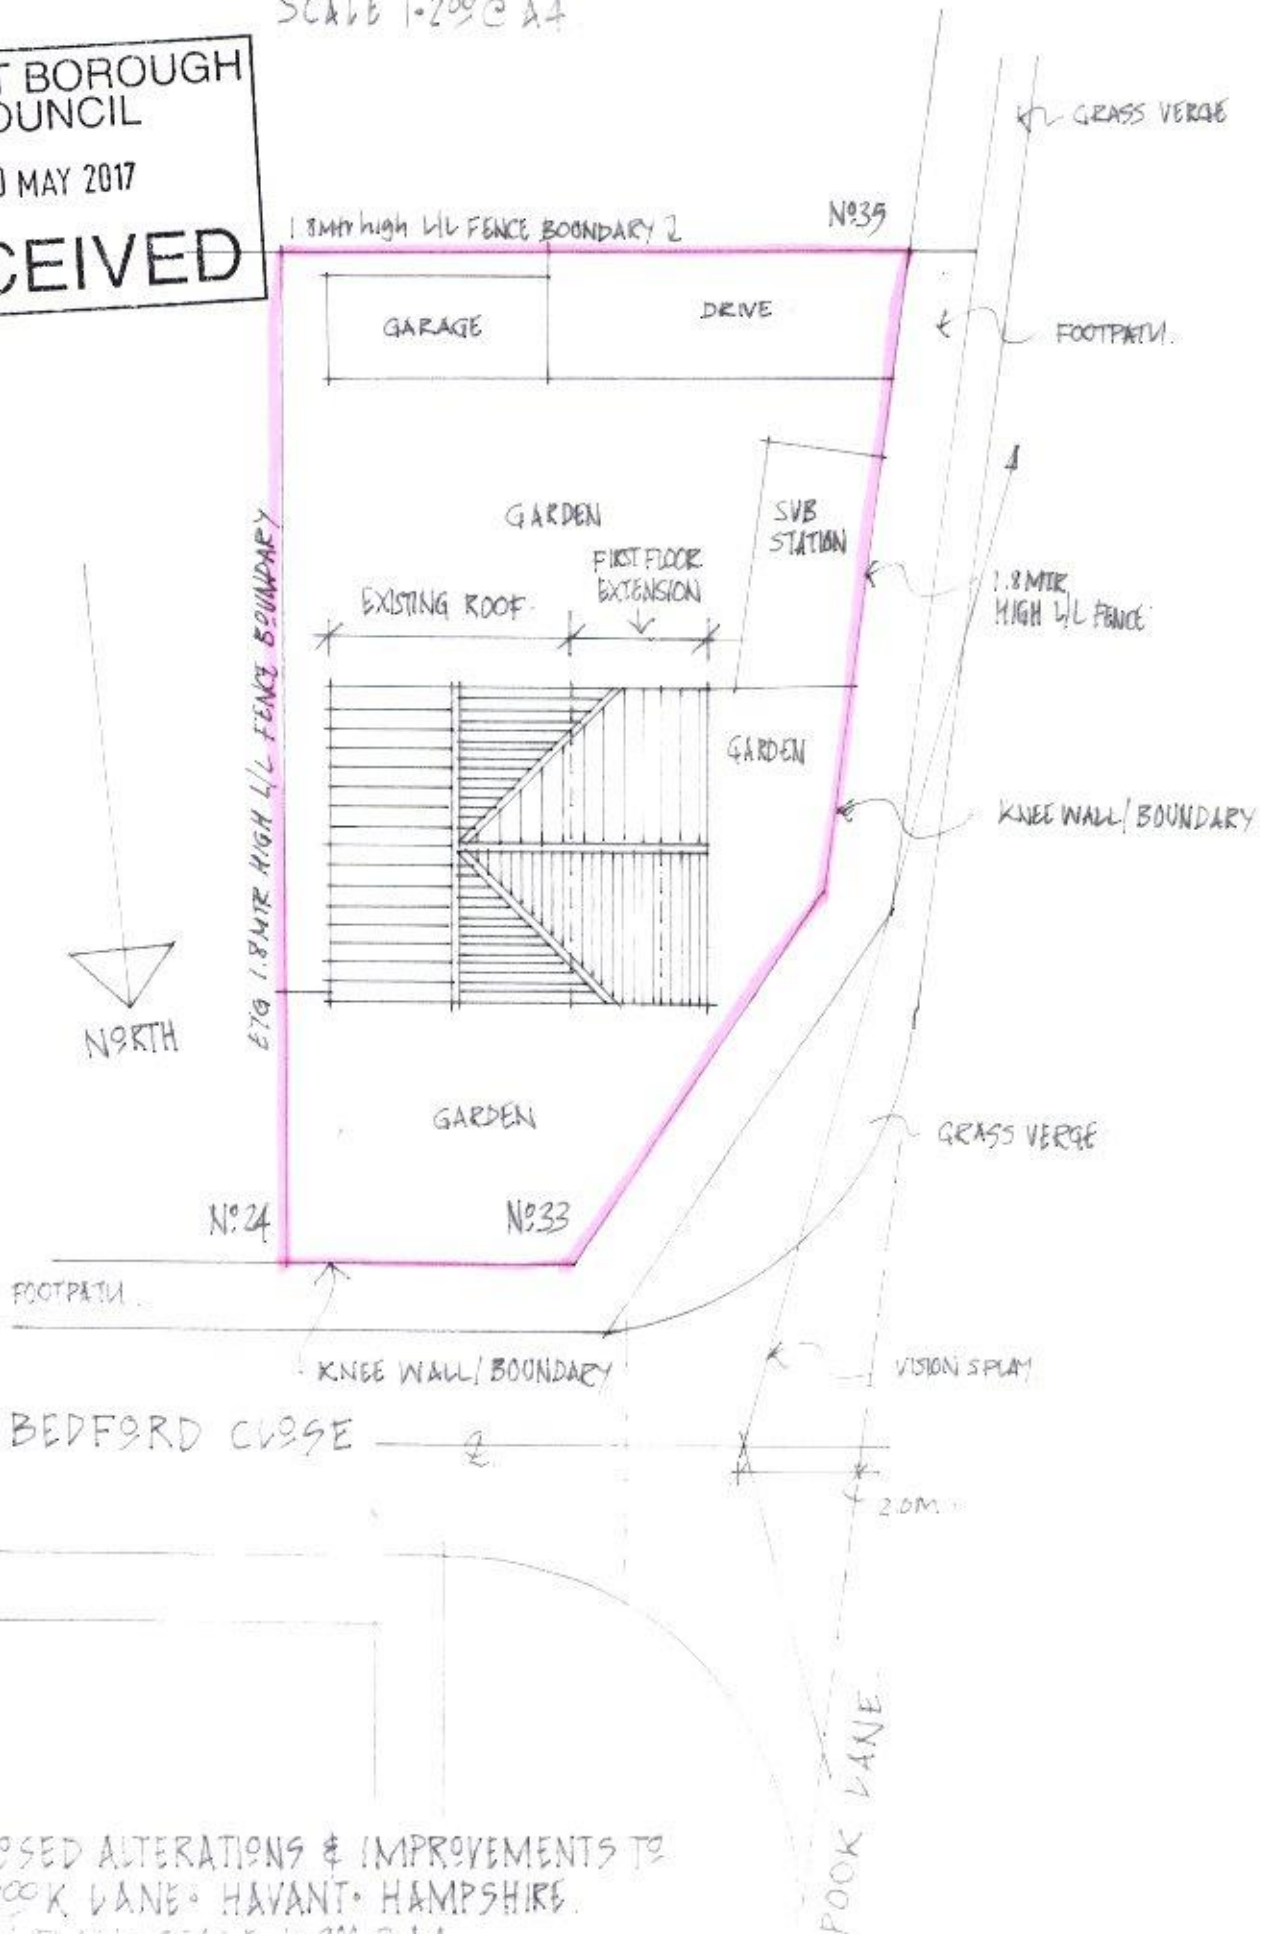

PROPOSED ALTERATIONS & IMPROVEMENTS TO  
33 POOK LANE, HAVANT, HAMPSHIRE.  
BLOCK PLAN, SCALE 1:200 @ A4.