


WEST ELEVATION

SCALE 1:500

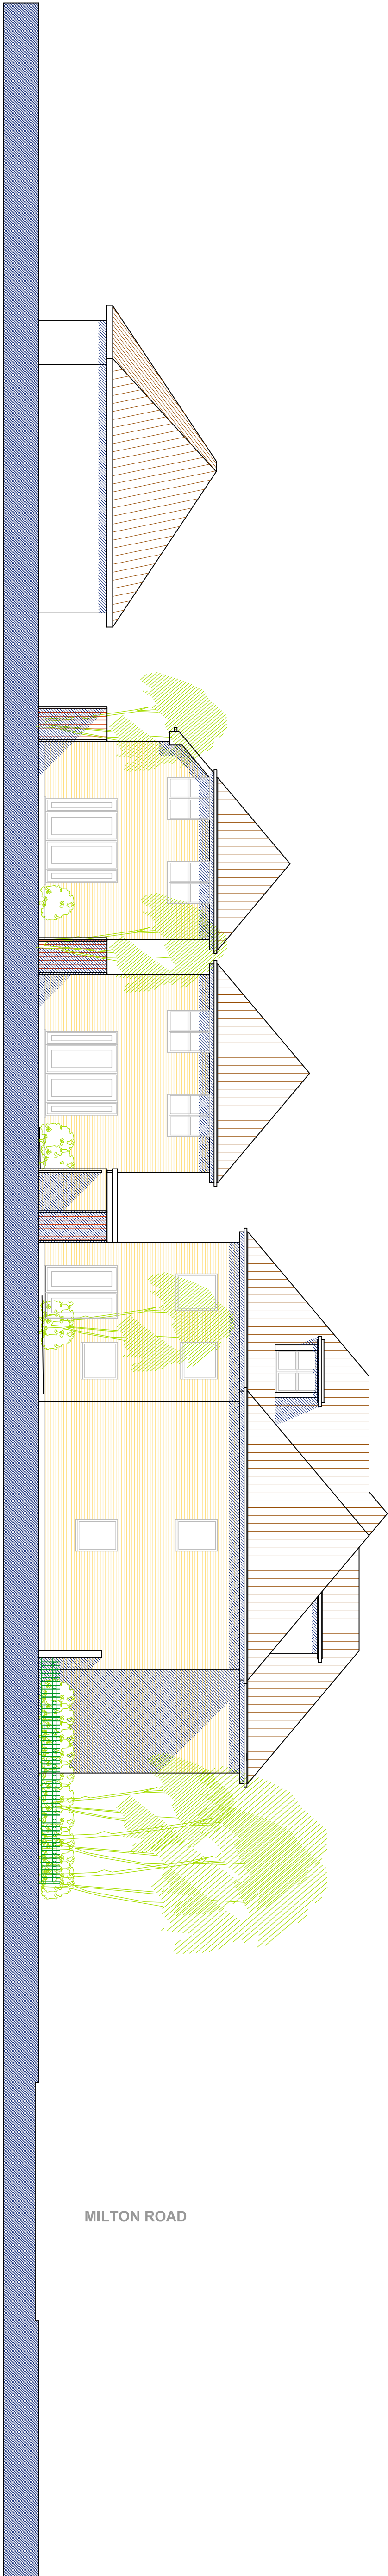


SOUTH ELEVATION

SCALE 1:500

B: Cycle store and roof revised		20.03.17
A: Brick piers removed on ground floor		19.04.17
Revisions reduced in height. Notes added		
Revision	Date	

Tony Oldfield Architects

Unit 5 Freemile Business Centre
152 Alibonck Road East
Southampton
Hampshire
SO15 1JR
Tel : 023 8026165
Fax : 023 8062466
Email : toldfieldarchitect.co.uk

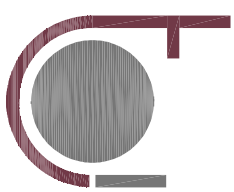

Client PD Scammell Limited

Project 157 Milton Road
Consult

Drawing Title West Elevation
South Elevation

Scale 1:100

Drawn

Date 02.03.17

Checked

Project Number 150308

Drawing No DP07

Revision

A B

This drawing is copyright of the architect & must not be reproduced without permission. Any discrepancies should be reported to the architect.