



PROJECT: PROPOSED DOUBLE GARAGE AT 112 LONDON RD, WATERLOOVILLE, PO8 8HE	DRAWING TITLE: PROPOSED FLOOR PLANS	DRAWING NUMBER: 100.B.02	SCALE : AS SHOWN @ A3	NOTES :
		REVISION: A		

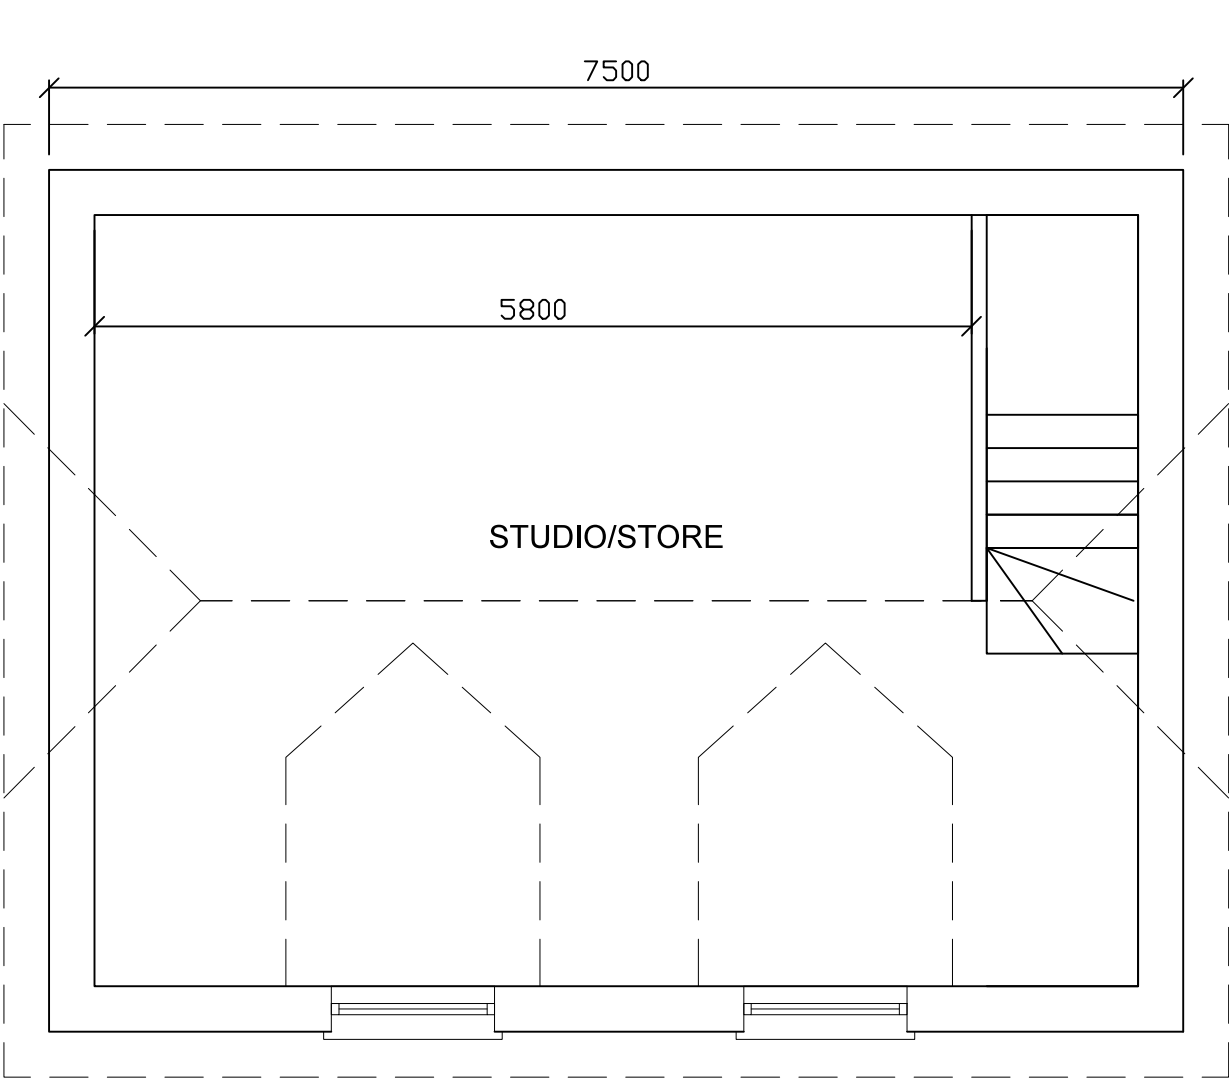

PROPOSED FIRST FLOOR PLAN
SCALE 1:50

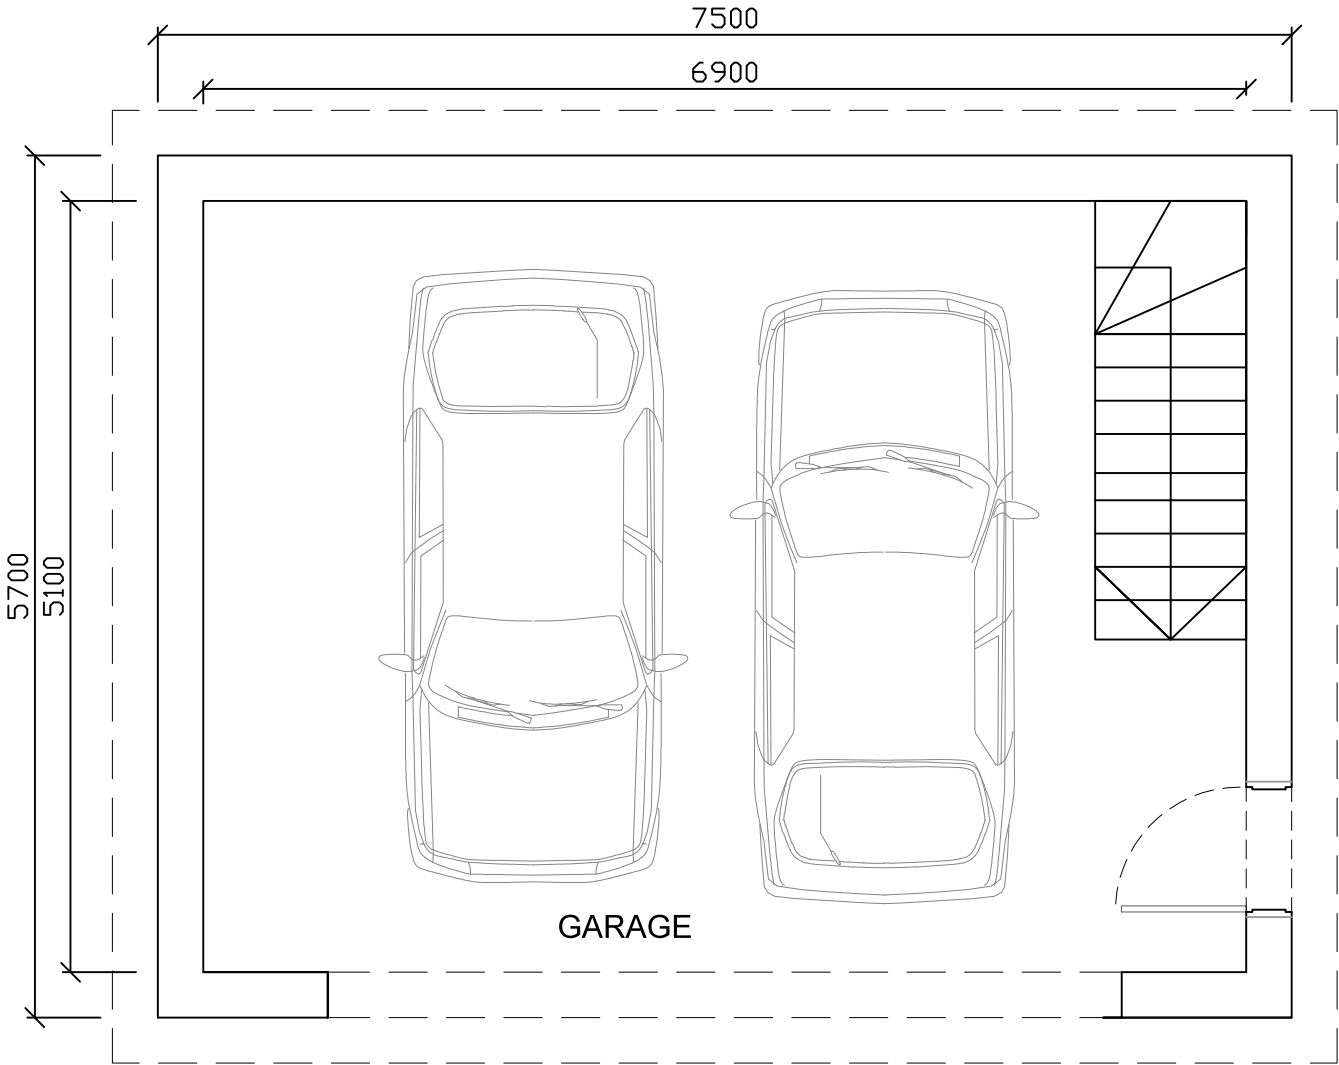

PROPOSED GROUND FLOOR PLAN
SCALE 1:50