


Do not scale from this drawing. Contractor to check all dimensions prior to setting out. Any discrepancies should be clarified with contract administrator.

Hatching is for visual representation only.

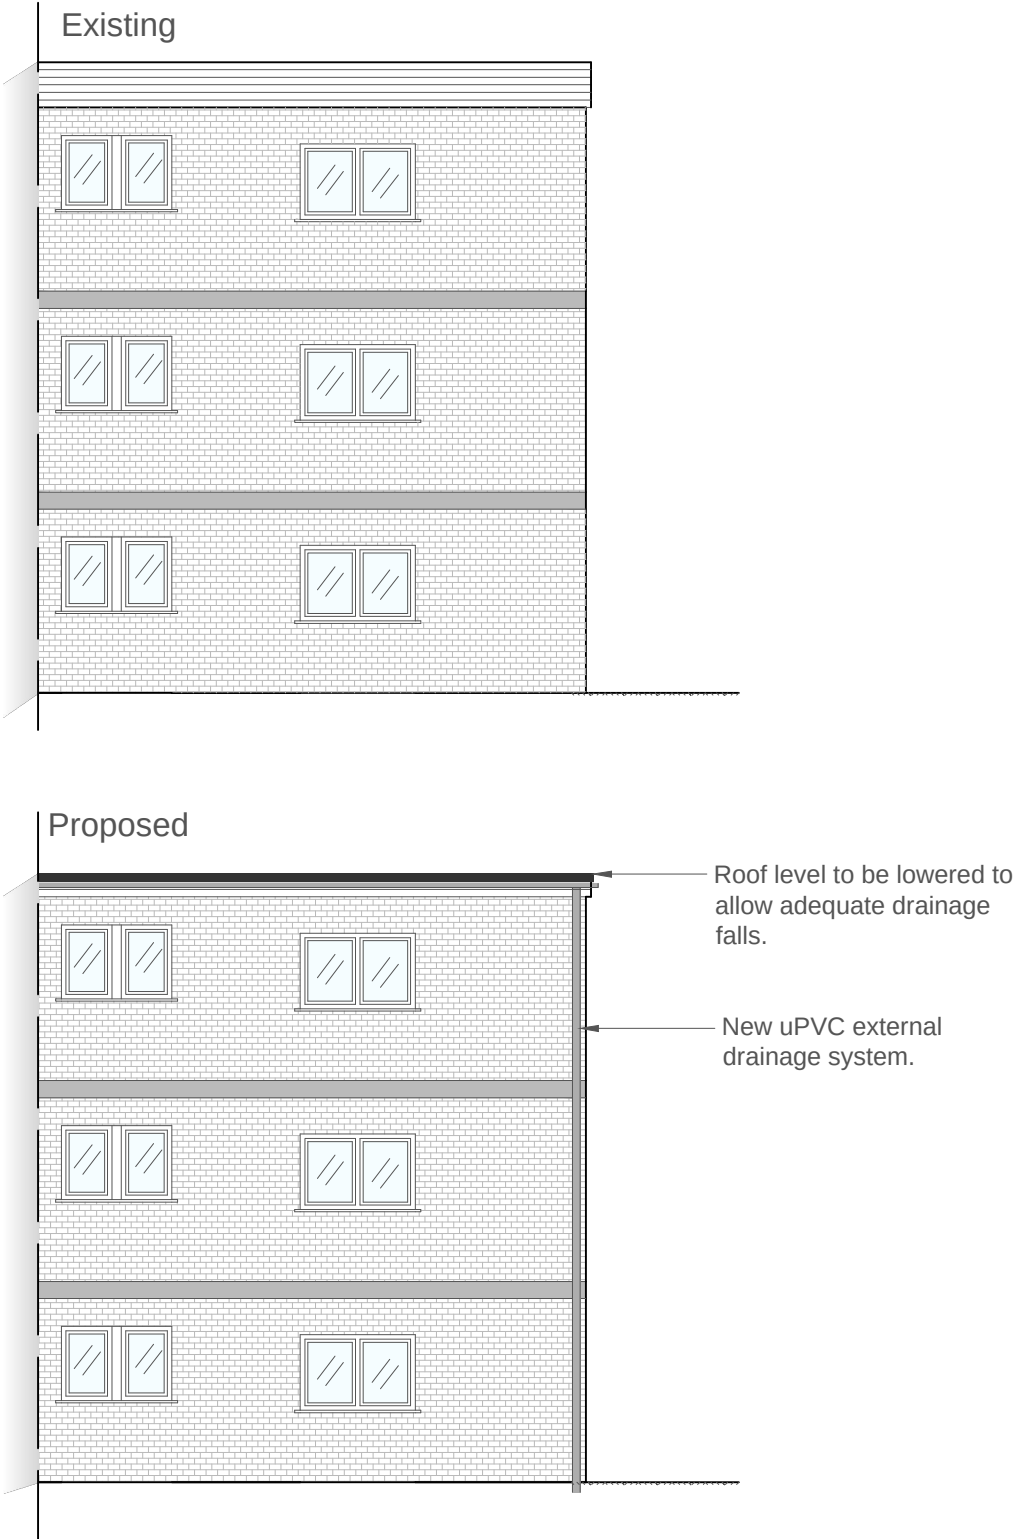

PROJECT TITLE:
Property Projects
Braxell Lawn

DRAWING TITLE:
7-12 Braxell Lawn
North Elevation (Rear)

NOV-17
Date: 14/11/2017

Drawn by: PL
DWG No: 011
REV No: 0

A3 - 1:100

OS Licence No.: 100019671

REVISIONS: