


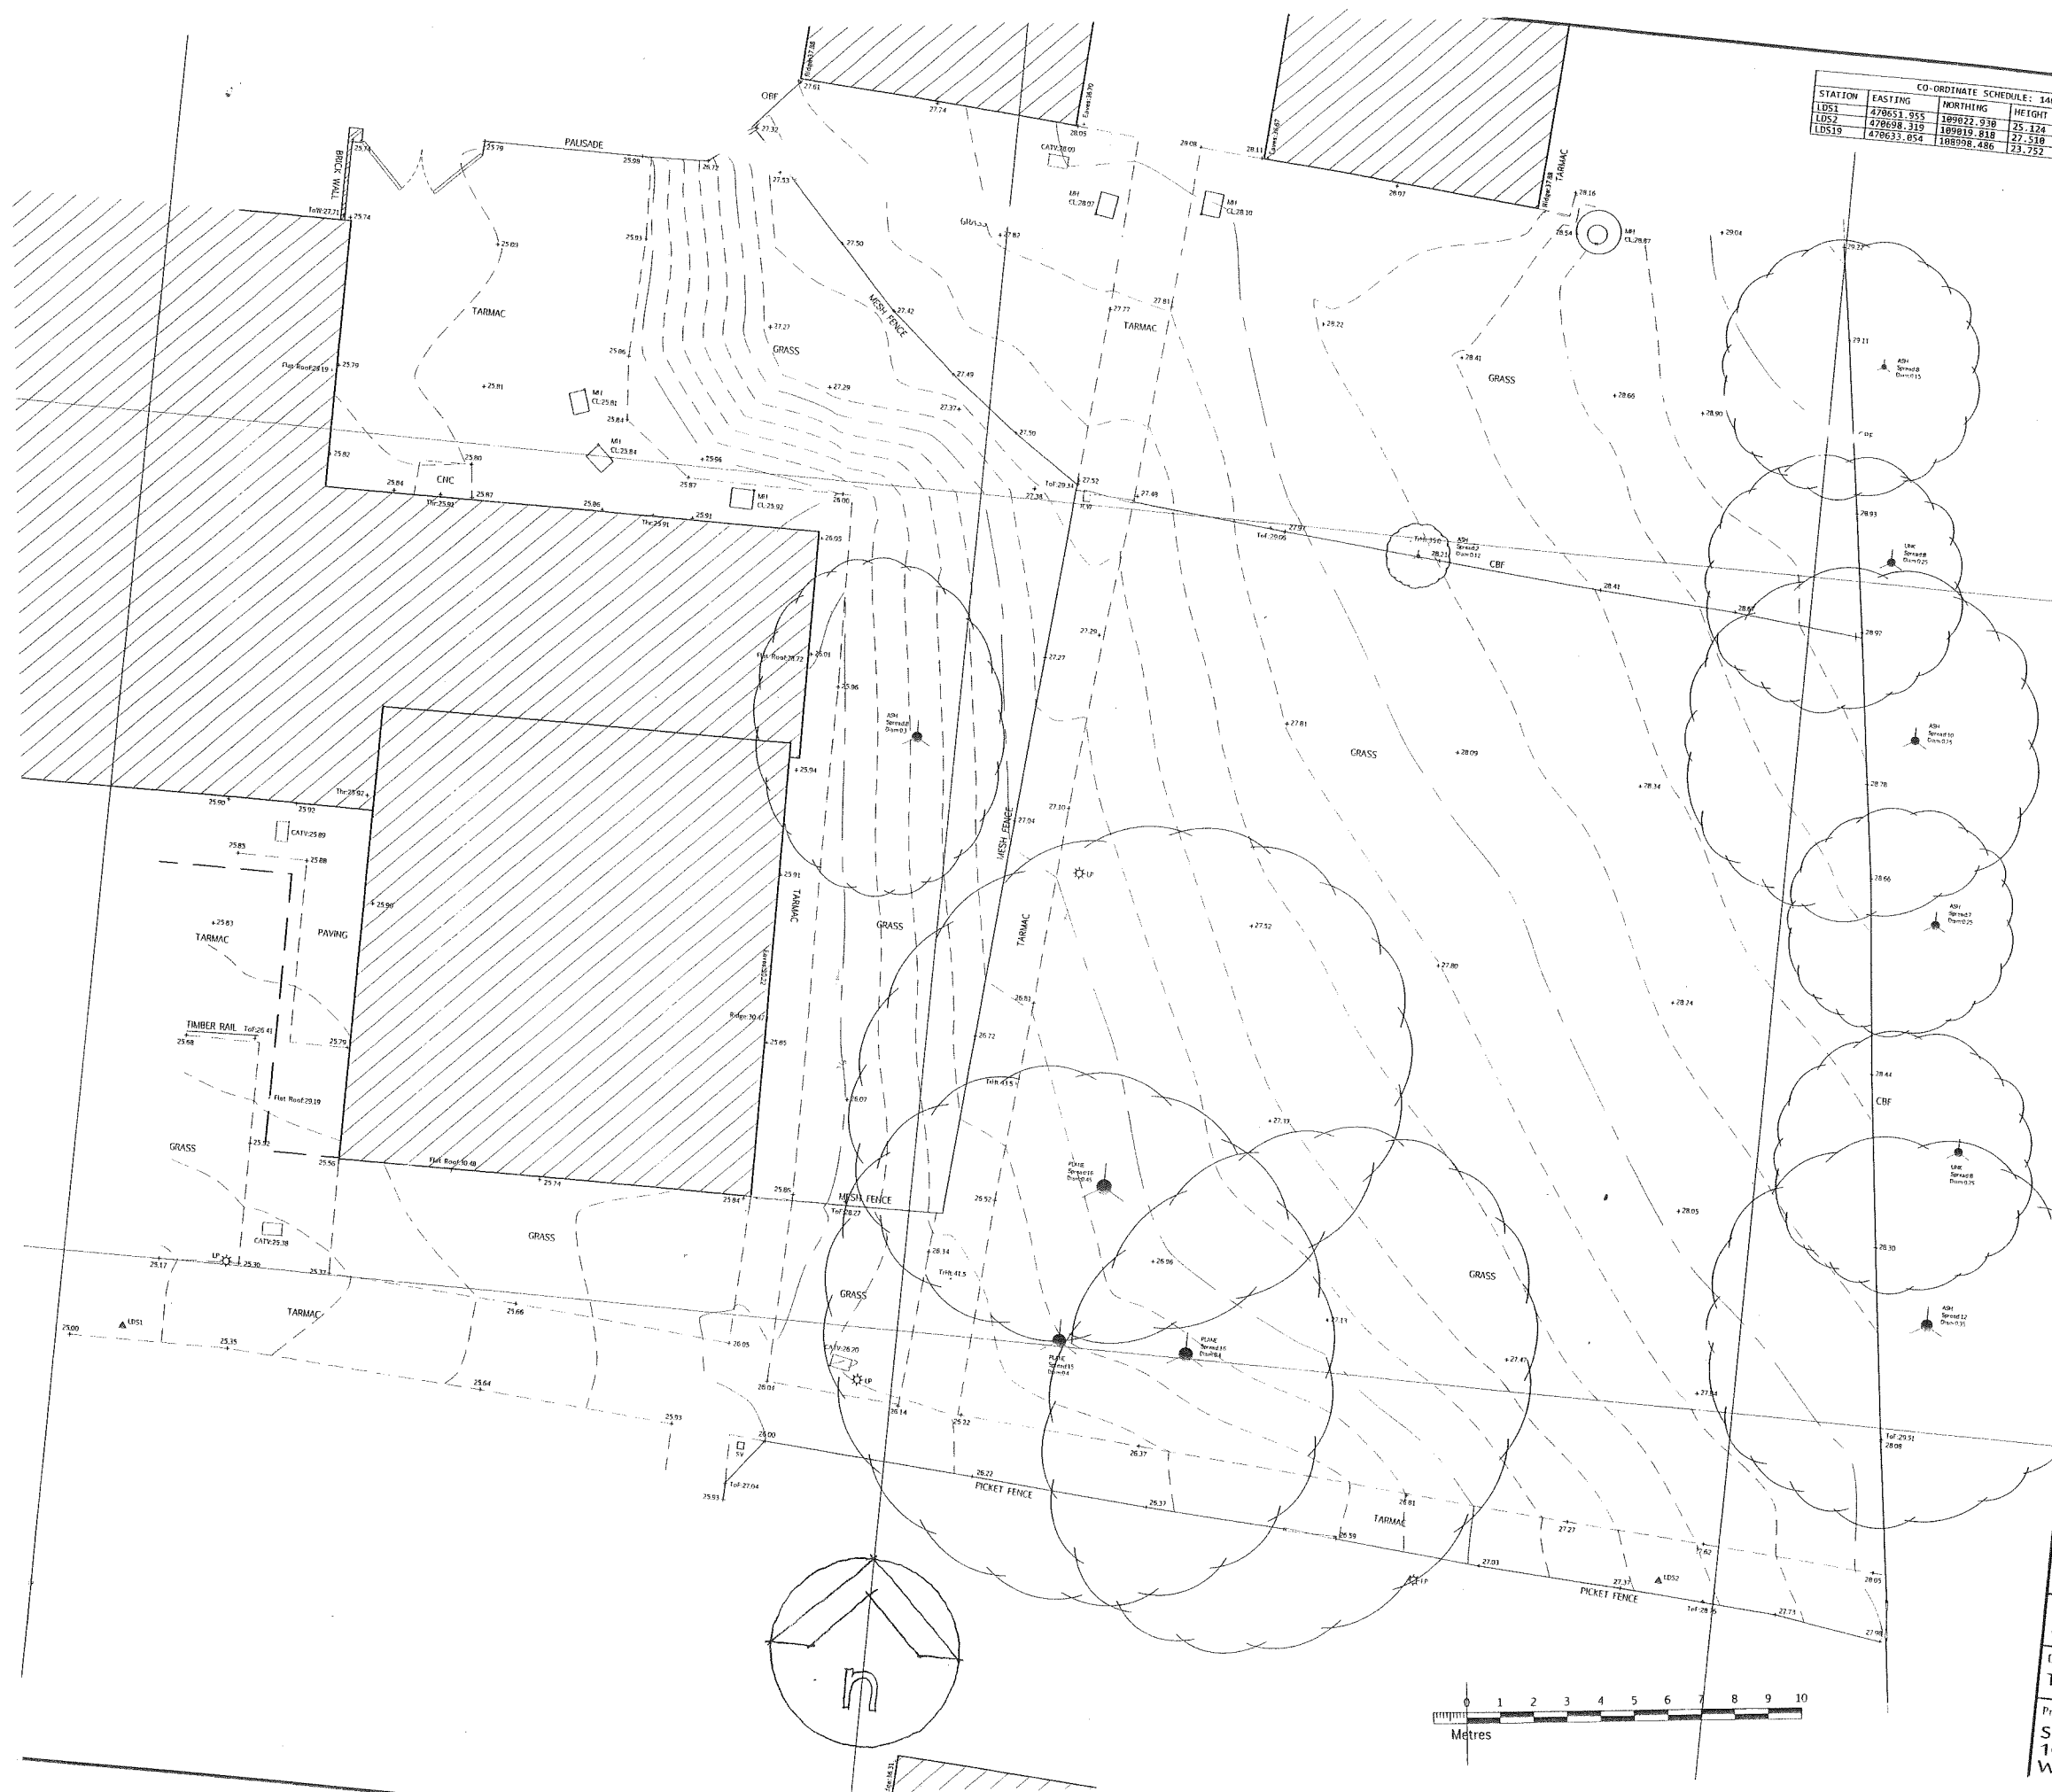

CO-ORDINATE SCHEDULE: 14072				
STATION	EASTING	NORTHING	HEIGHT	REMARKS
LDS1	478651.955	189022.930		
LDS2	478698.319	189819.818	25.174	PK SURVEY NAIL
LDS19	478633.054	188998.486	27.510	PK SURVEY NAIL
			23.752	PK SURVEY NAIL

REV.	DATE	DETAILS
-	23/02/17	Original Issue
		Surveyed by: ADS
		Drawn by: RAE

[illegible][illegible]

Contractors Sub Contractors and Suppliers are to check all relevant dimensions and levels of site and buildings before commencing any shop drawings or building work

This drawing is copyright and may not be reproduced in any part or form without the written consent of packer design partnership

ST CLARE'S PRE SCHOOL
LAND ADJACENT TO
10 STROUDEN COURT
WARREN PARK
HAVANT | PO9 4JZ

NEW MODULAR BUILDING
design scheme
TOPOGRAPHICAL SURVEY SITE PLAN

scale / 100 APRIL / 2017
1703 / 03
drawing no / re

www.lds-survey.co.uk
Tel: 01722 338232
E-Mail: peter@lds-survey.co.uk
Apothecary House, Fowler's Road, Salisbury, Wilts. SP1 2QU

  
RICS **THE SURVEY ASSOCIATION**

Topographic & Measured Building Surveys | Setting Out
3D Laser Scanning | Elevations | Sections | Floorplans

Client:
MODULEK

Drawing Title:
TOPOGRAPHIC SURVEY

Project:
**ST. CLARE'S PRE-SCHOOL
15 STROUDEN COURT
WARREN, SALISBURY**

PACKER DESIGN PARTNERSHIP

ARCHITECTURAL SERVICE & GRAPHICS

STUART PACKER

JACK BRACKENBURY

THE DROVE ANDOVER HAMPSHIRE

E studio@packerdesign.com

Tel 01420 22451 336 334

M 07848 459 420