

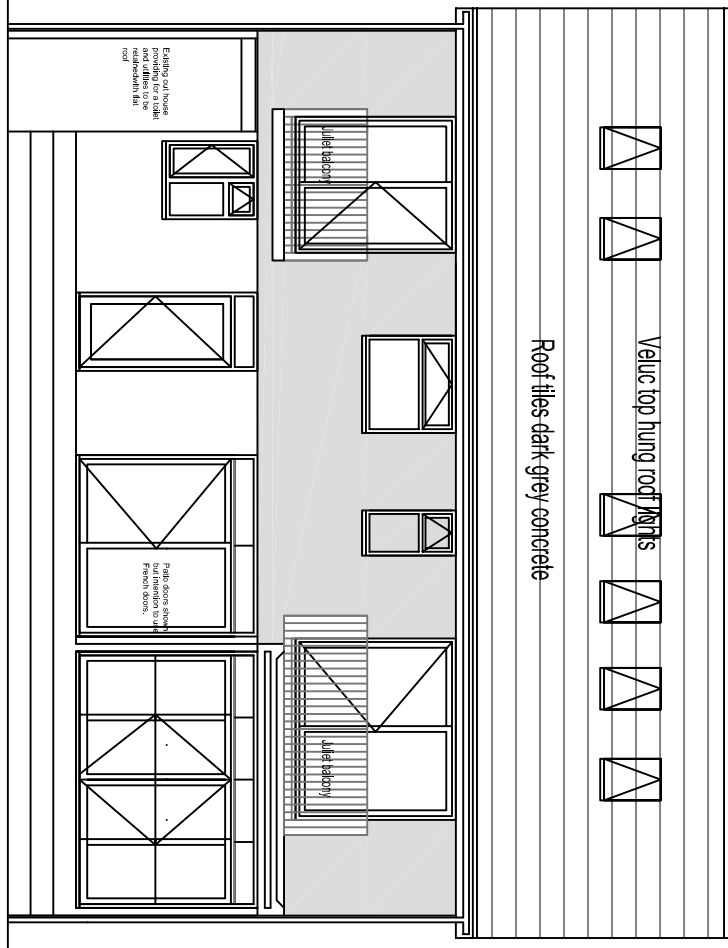
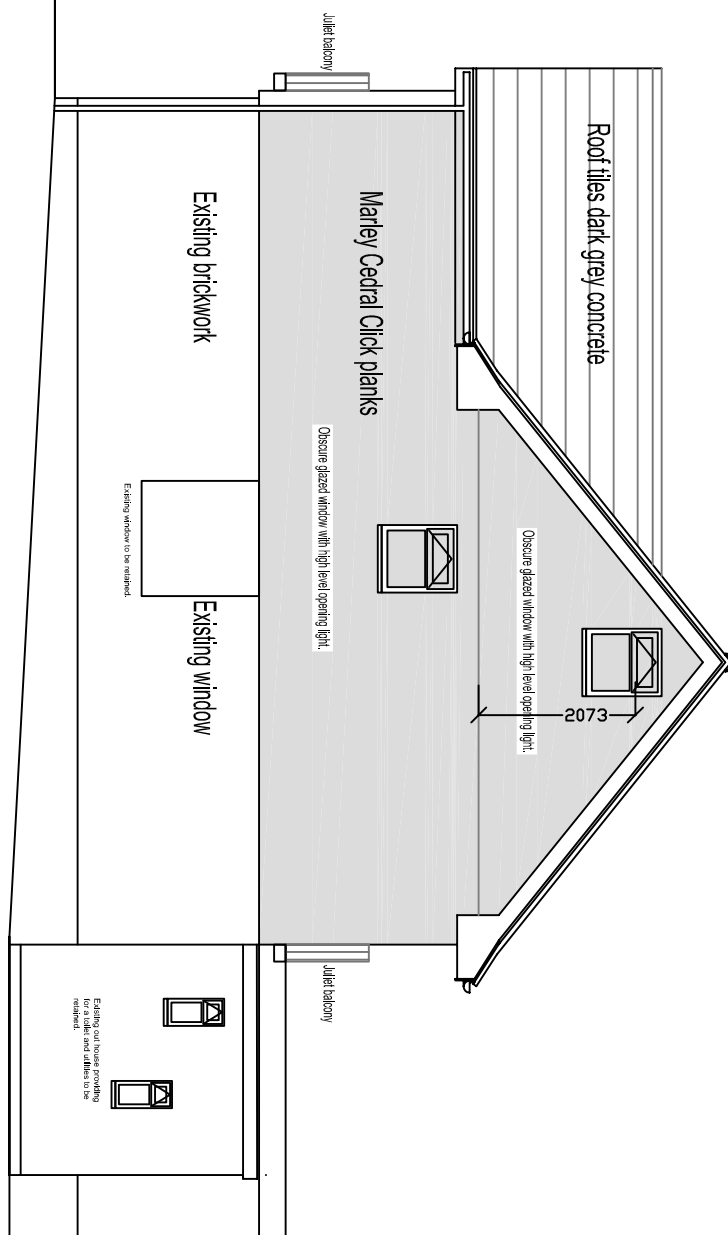
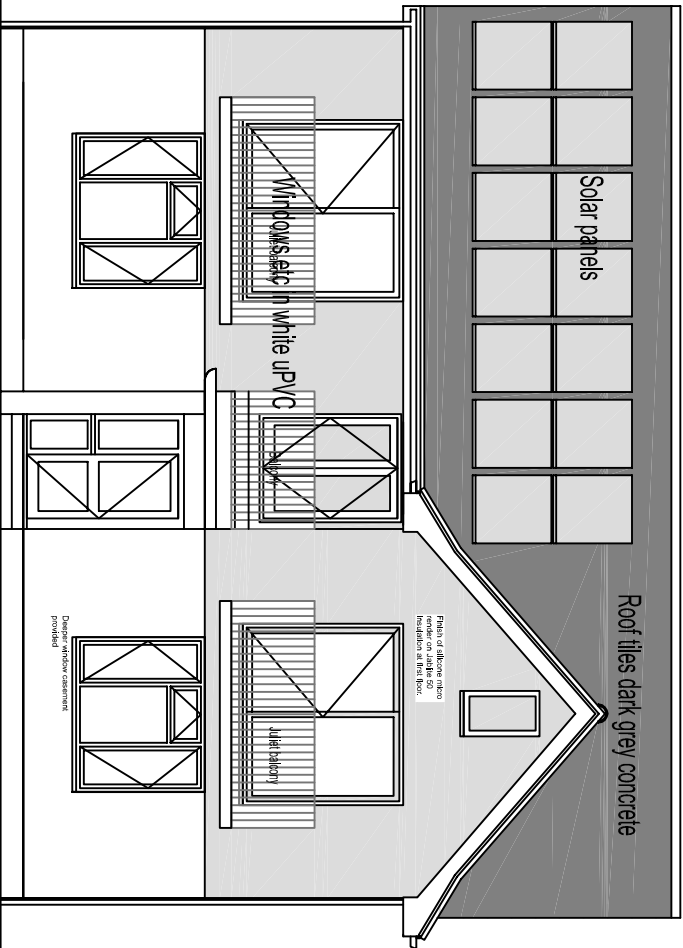


STREET VIEW

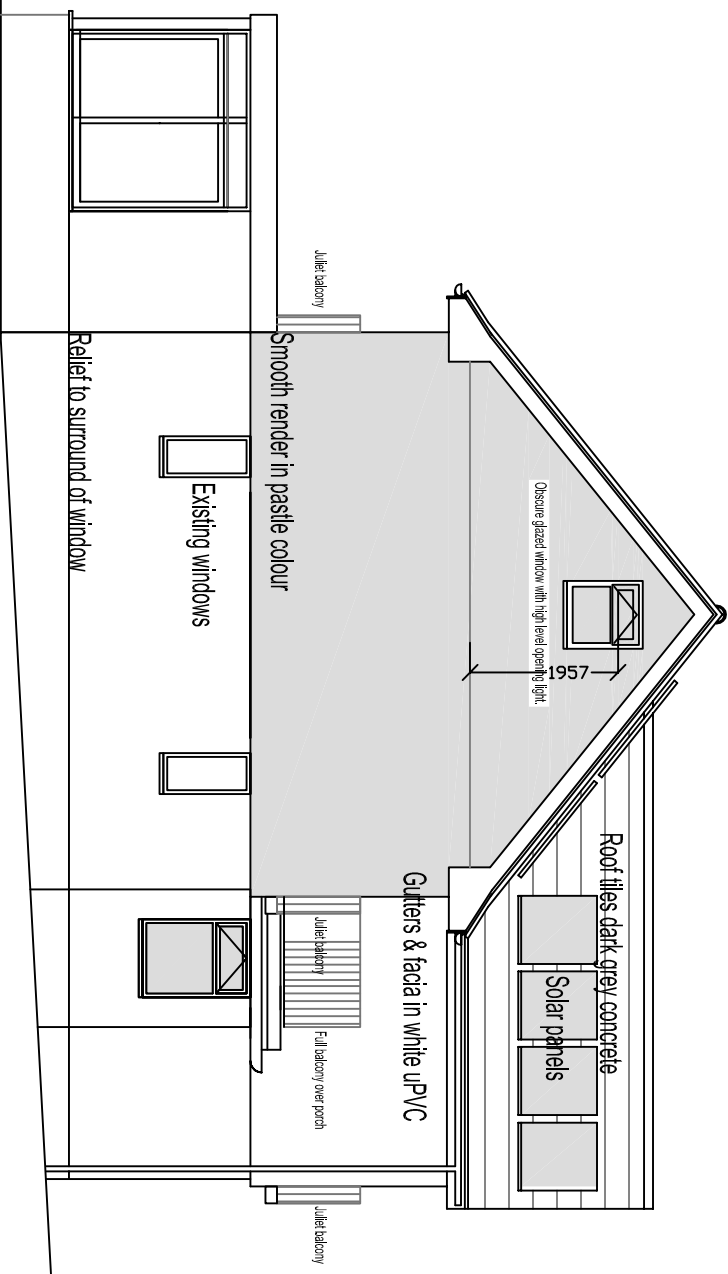



PROPOSED SIDE VIEW FROM 241

 

FRONT VIEW


PROPOSED SIDE HART PLAN

REAR VIEW

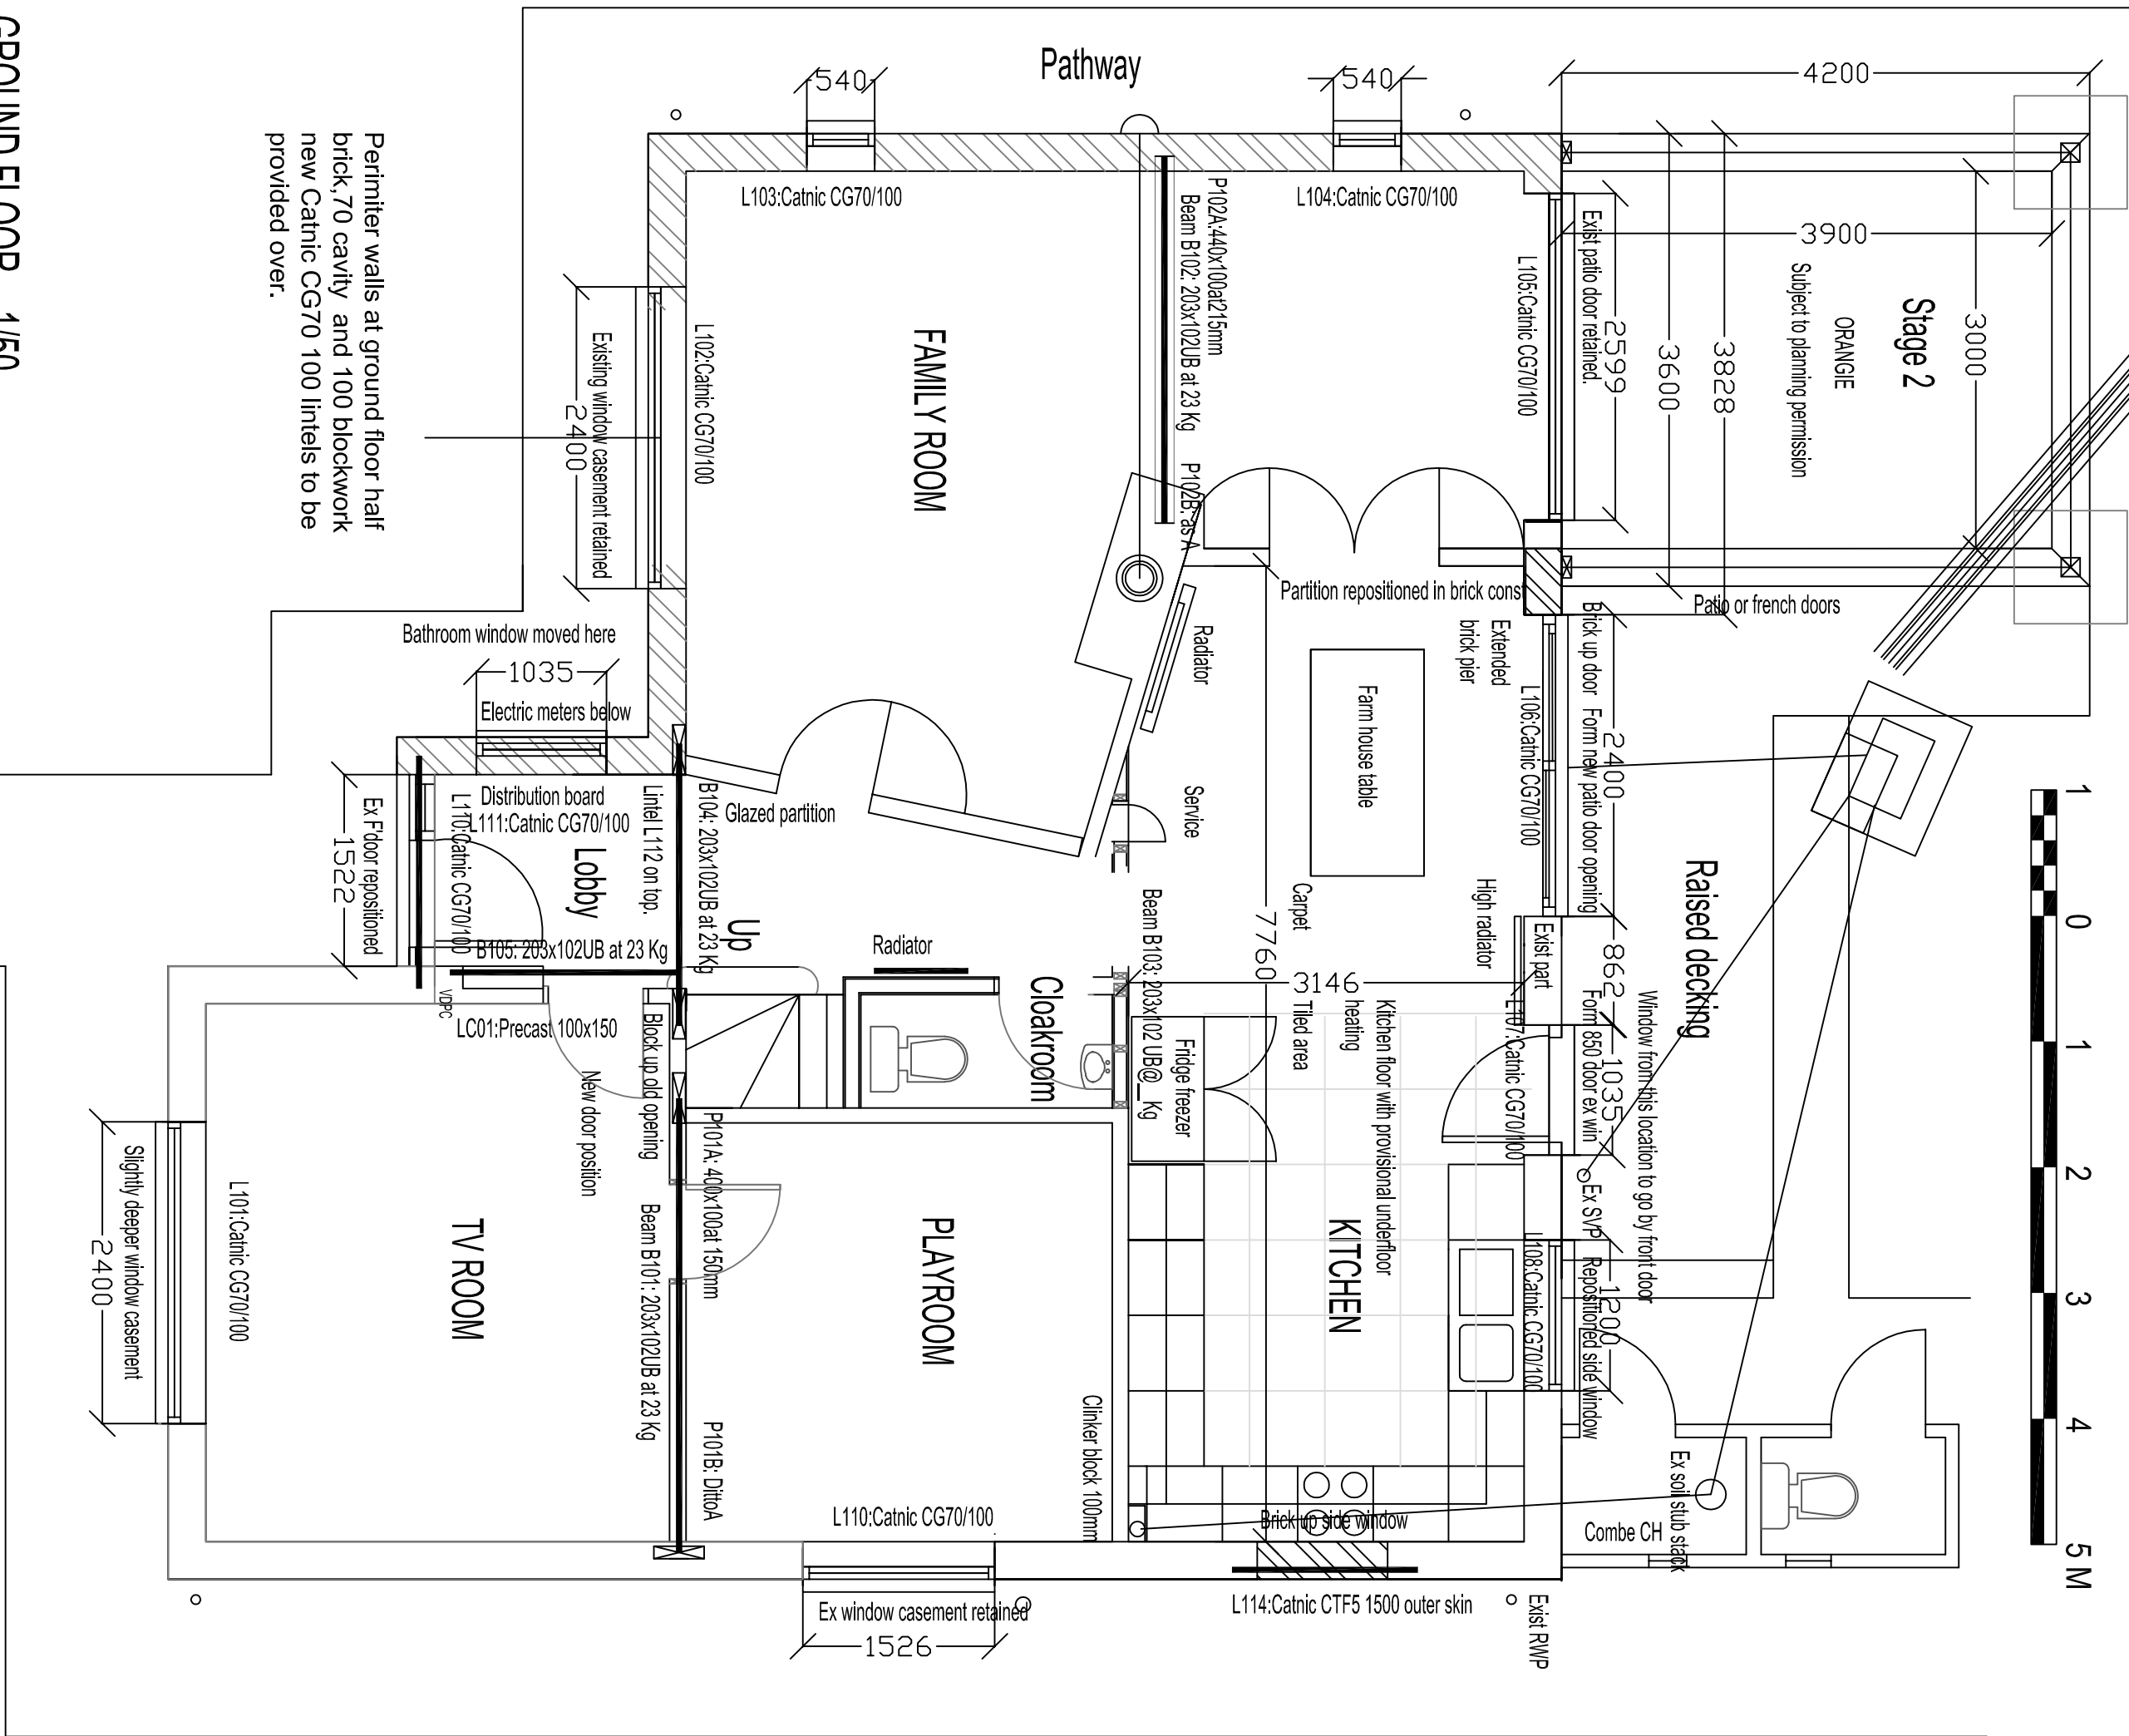 


GROUND FLOOR - 1/50


PROPOSED FIRST FLOOR

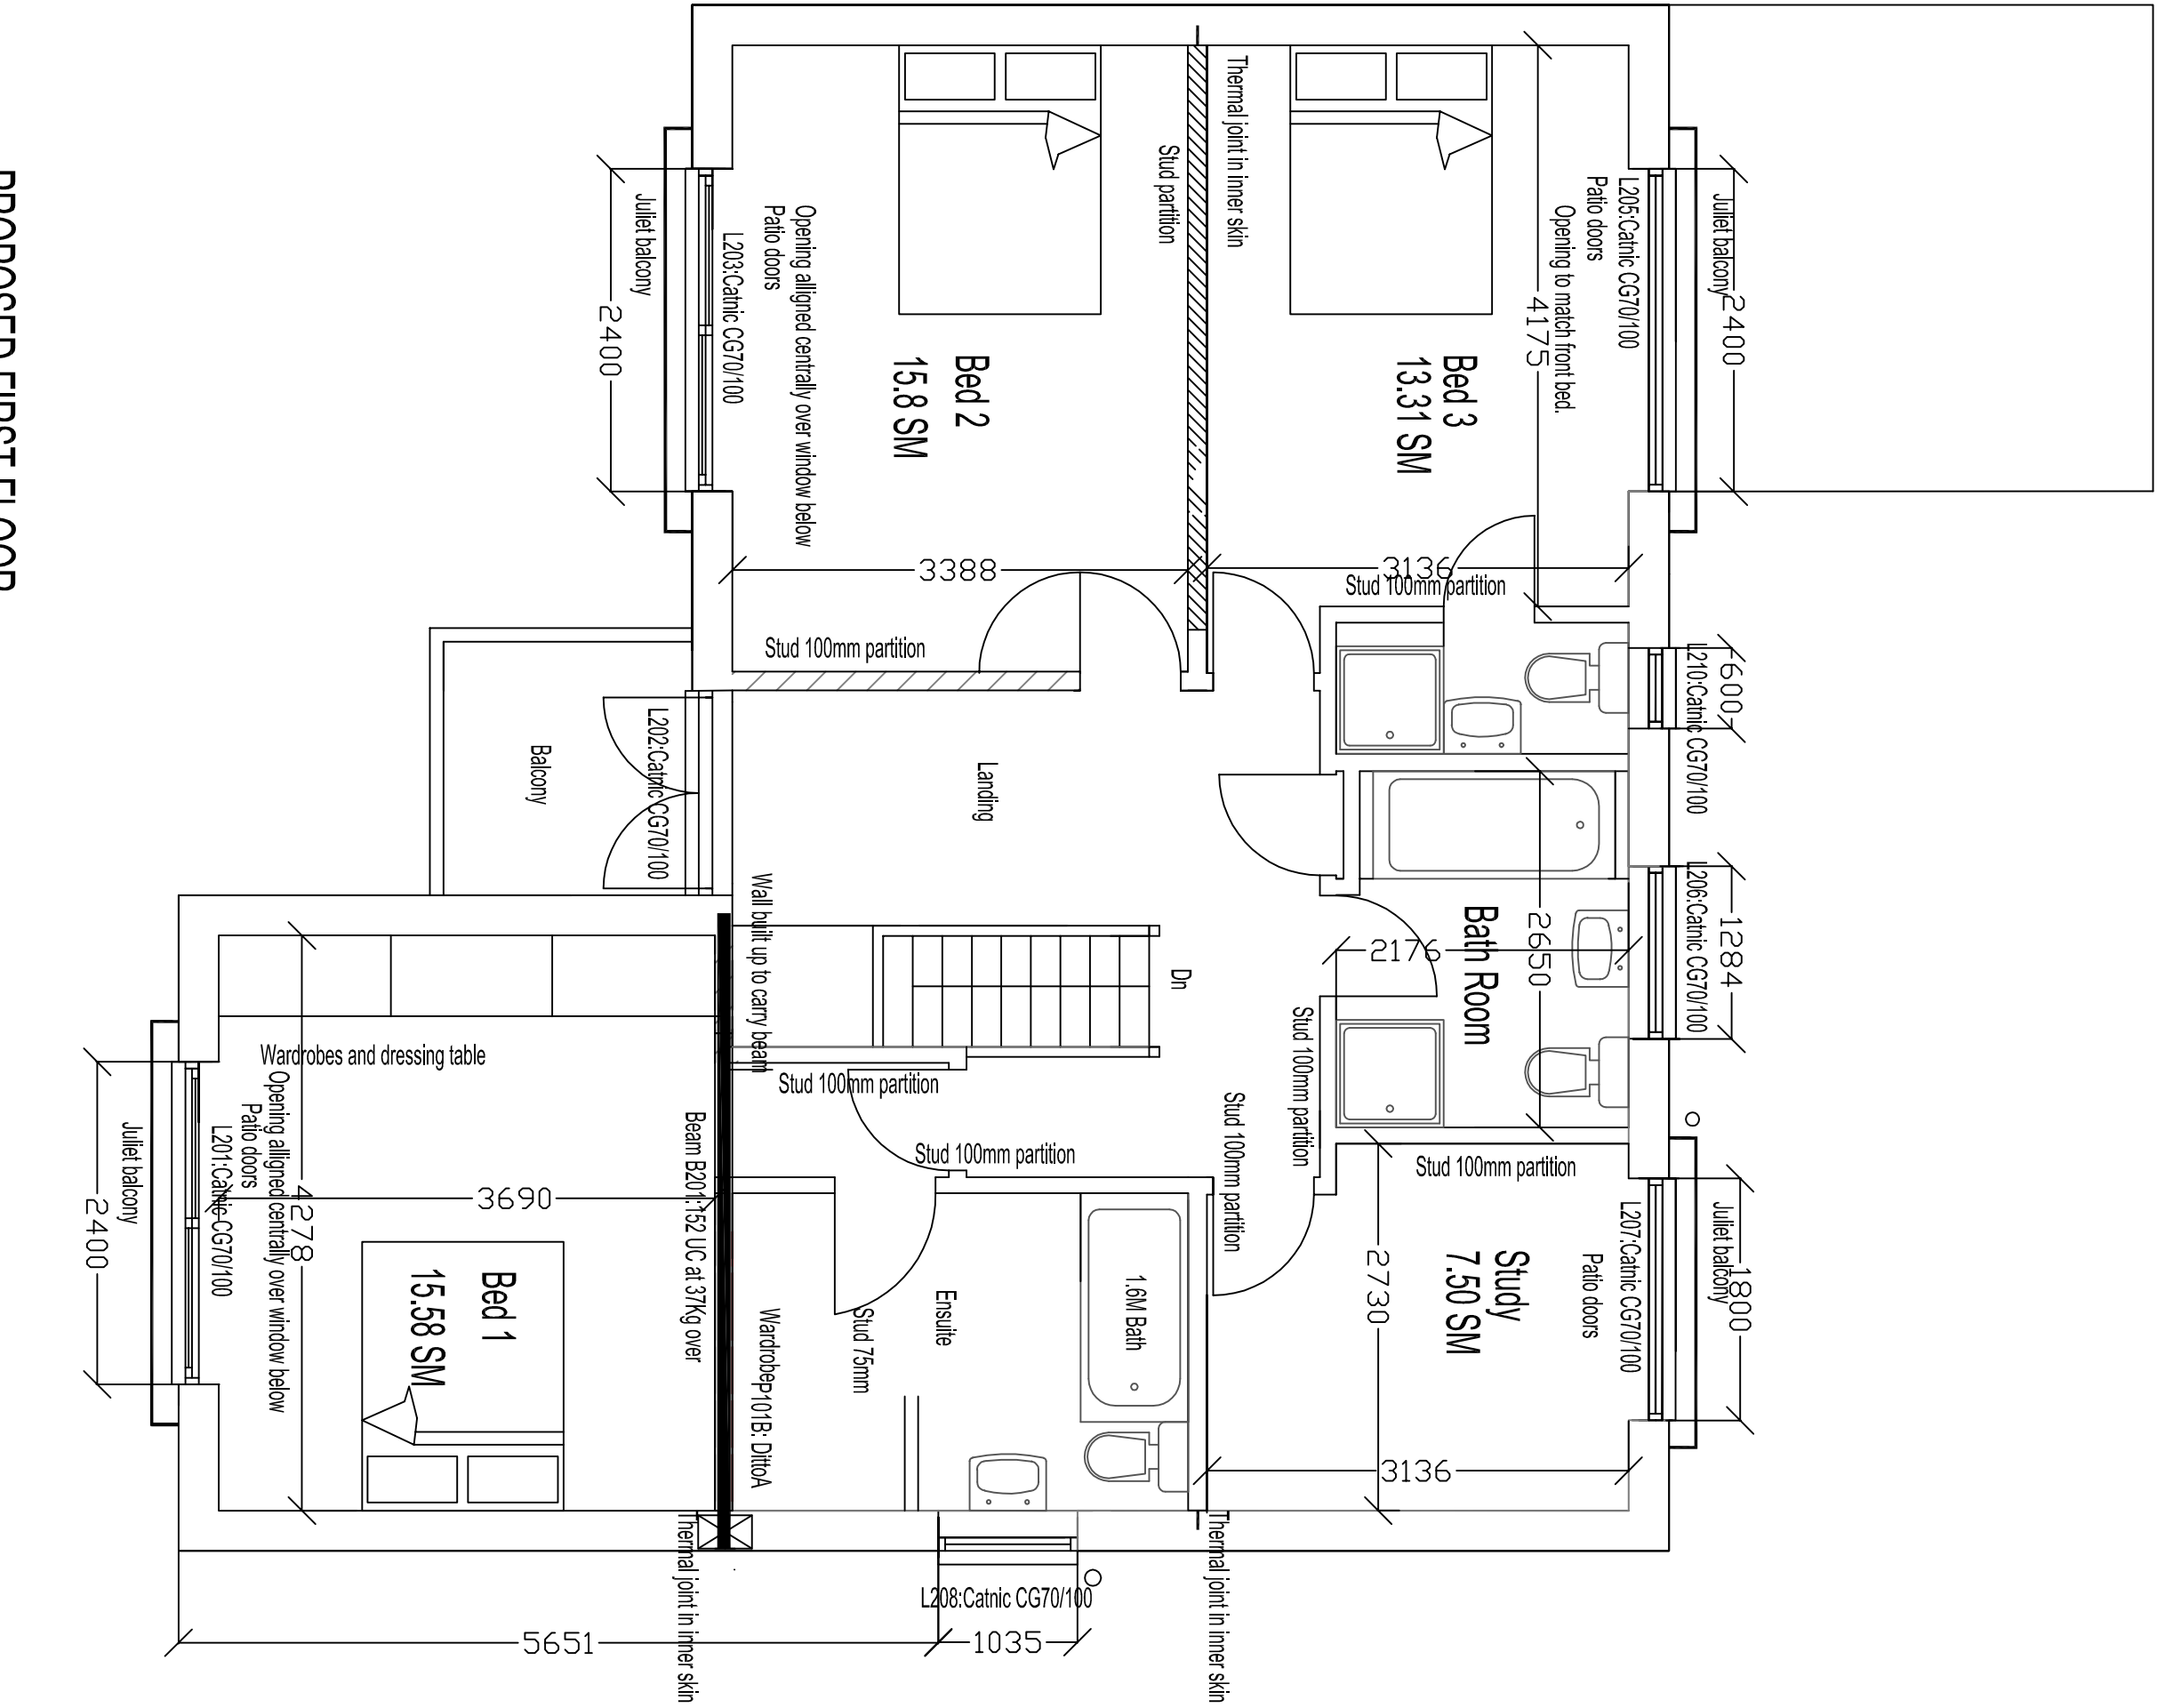

LOFT PLAN - 1/100

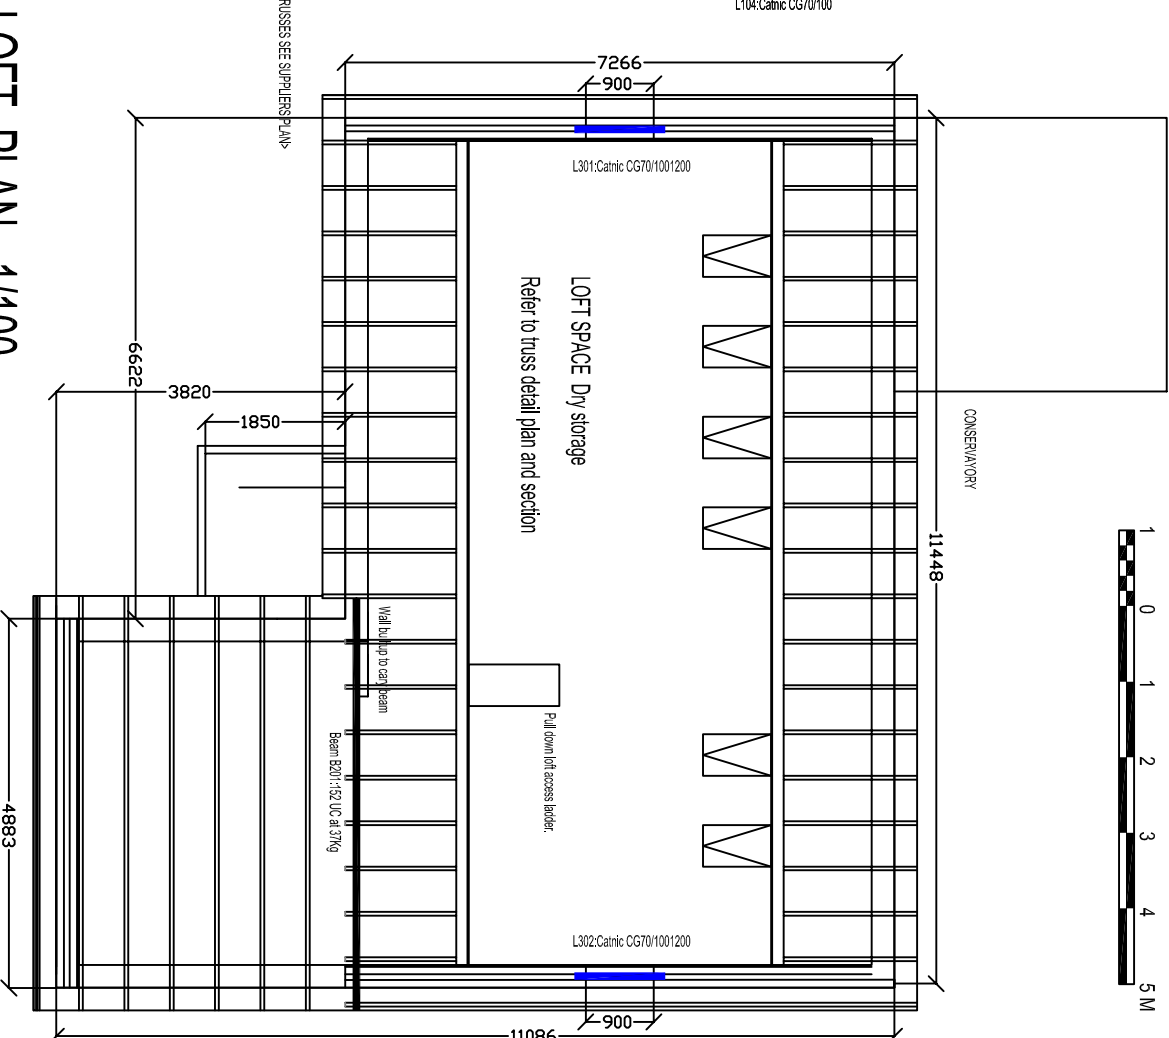

ROOF PLAN

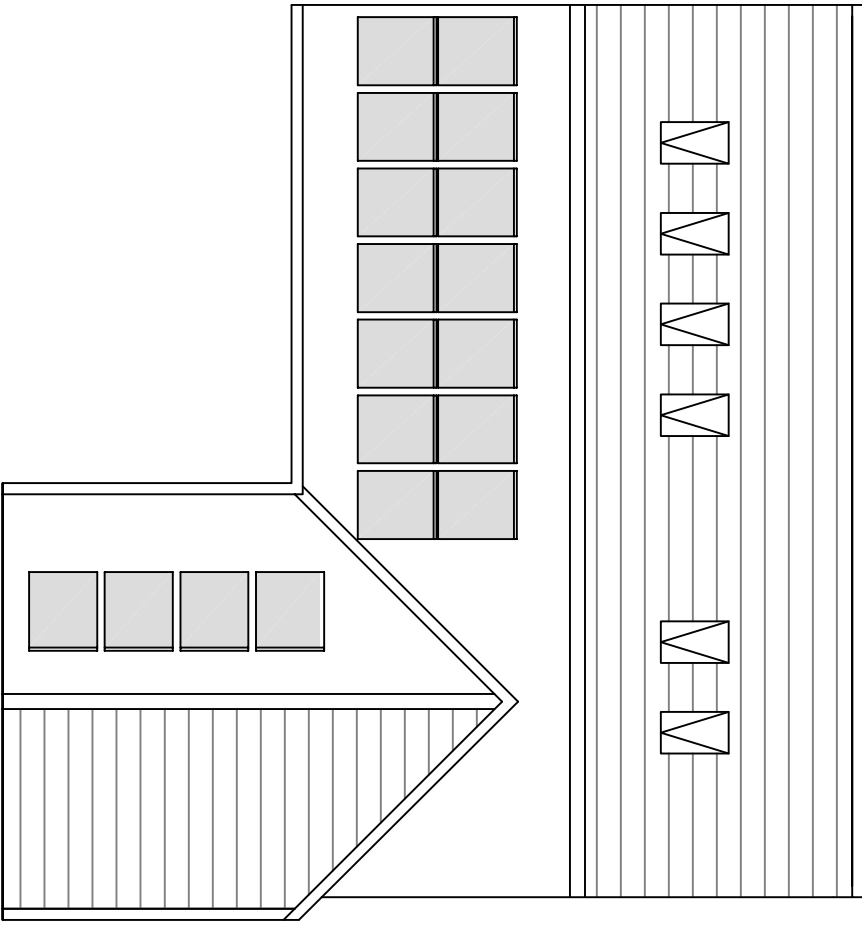

(C) copyright

Date Revisions

Materials of construction to match existing

ORANGE & BALCONIES
Additions to development in progress

PROPOSED VIEWS & PLANS

T&CP HH App inc Extn & Balconies

Scale 1/200, 1/100 & 1/50

Date Drawn by CTL

Printed 12-Jun-17 A1

Dwg No. Rev

11/01-1/177 G