


NOTES

GENERAL NOTES:
1. THIS DRAWING IS TO BE READ IN CONJUNCTION WITH THE OTHER RELEVANT CONSULTANTS DRAWINGS.
2. ALL FINISHES ARE TO CONFORM TO THE CURRENT BUILDING REGULATIONS.
3. REFER TO A SEPARATE DOCUMENT FOR THE DESIGNERS RISK ASSESSMENT.
4. ALL WORKS OR MATERIALS INDICATED ON THIS DRAWING ARE TO BE TO THE LATEST RELEVANT BRITISH STANDARDS AND CARRIED OUT IN ACCORDANCE WITH THE BRITISH STANDARDS CODES OF PRACTICE OR RECOGNIZED INSTITUTE OR TRADE ASSOCIATION RECOMMENDATIONS AND PUBLICATIONS.


External Materials

- ① Red facing brickwork (to LA approval)
- ② Vertical plain clay tiles
- ③ White UPVC windows
- ④ Timber doors
- ⑤ Plain clay tile roof
- ⑥ White UPVC fascias and soffits
- ⑦ Black UPVC rainwater goods

1:100 scale

 


PROPOSED SOUTH ELEVATION

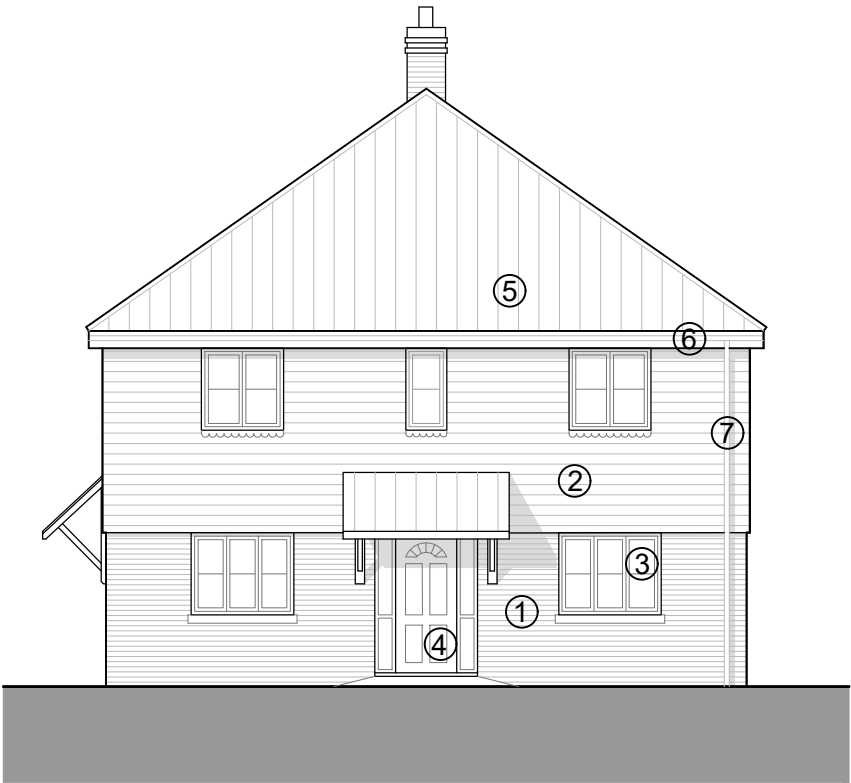

PROPOSED EAST ELEVATION



PROPOSED NORTH ELEVATION

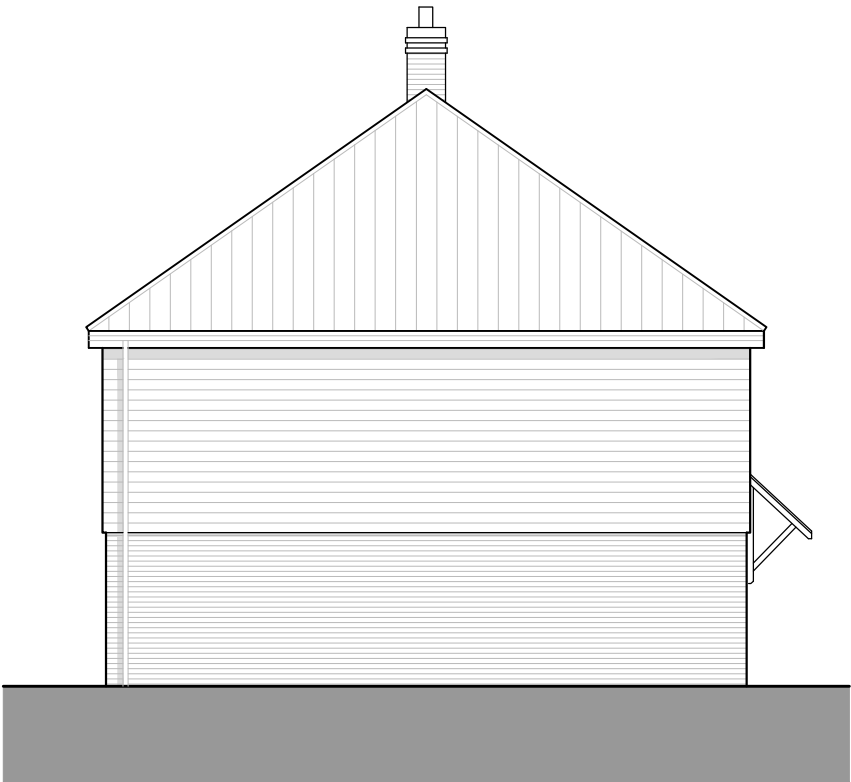

PROPOSED WEST ELEVATION

Revision	Date	Description	Dwn	Chld
PLC ARCHITECTS Lansdowne House 25-26 Hampshire Terrace Portsmouth PO1 2QF Hampshire England Tel: (023) 92 755 333 E-Mail: admin@plcarchitects.com Web: www.plcarchitects.com				
Client :				
Project : The Swan Inn Jessie Road Bedhampton				
Drawing Title : Proposed Elevations				
Drawn By LW	Date Oct' 17	Checked By	Date	Approved By Date
Drawing No. 17.2292.102	Revision P1	Scale: 1:100 @ A3		
PLC ARCHITECTS © COPYRIGHT RESERVED 2017 NOT TO BE SCALED. DIMENSIONS TO BE CHECKED ON SITE SCALING ONLY FOR LOCAL AUTHORITY PURPOSES				