


Yacht Haven House, Hayling Island

This drawing is copyright and is not to be reproduced. The contractor will be held responsible for the accuracy of works involving the setting out and checking of all dimensions on the drawing and on site. Dimensions must not be scaled from this drawing.

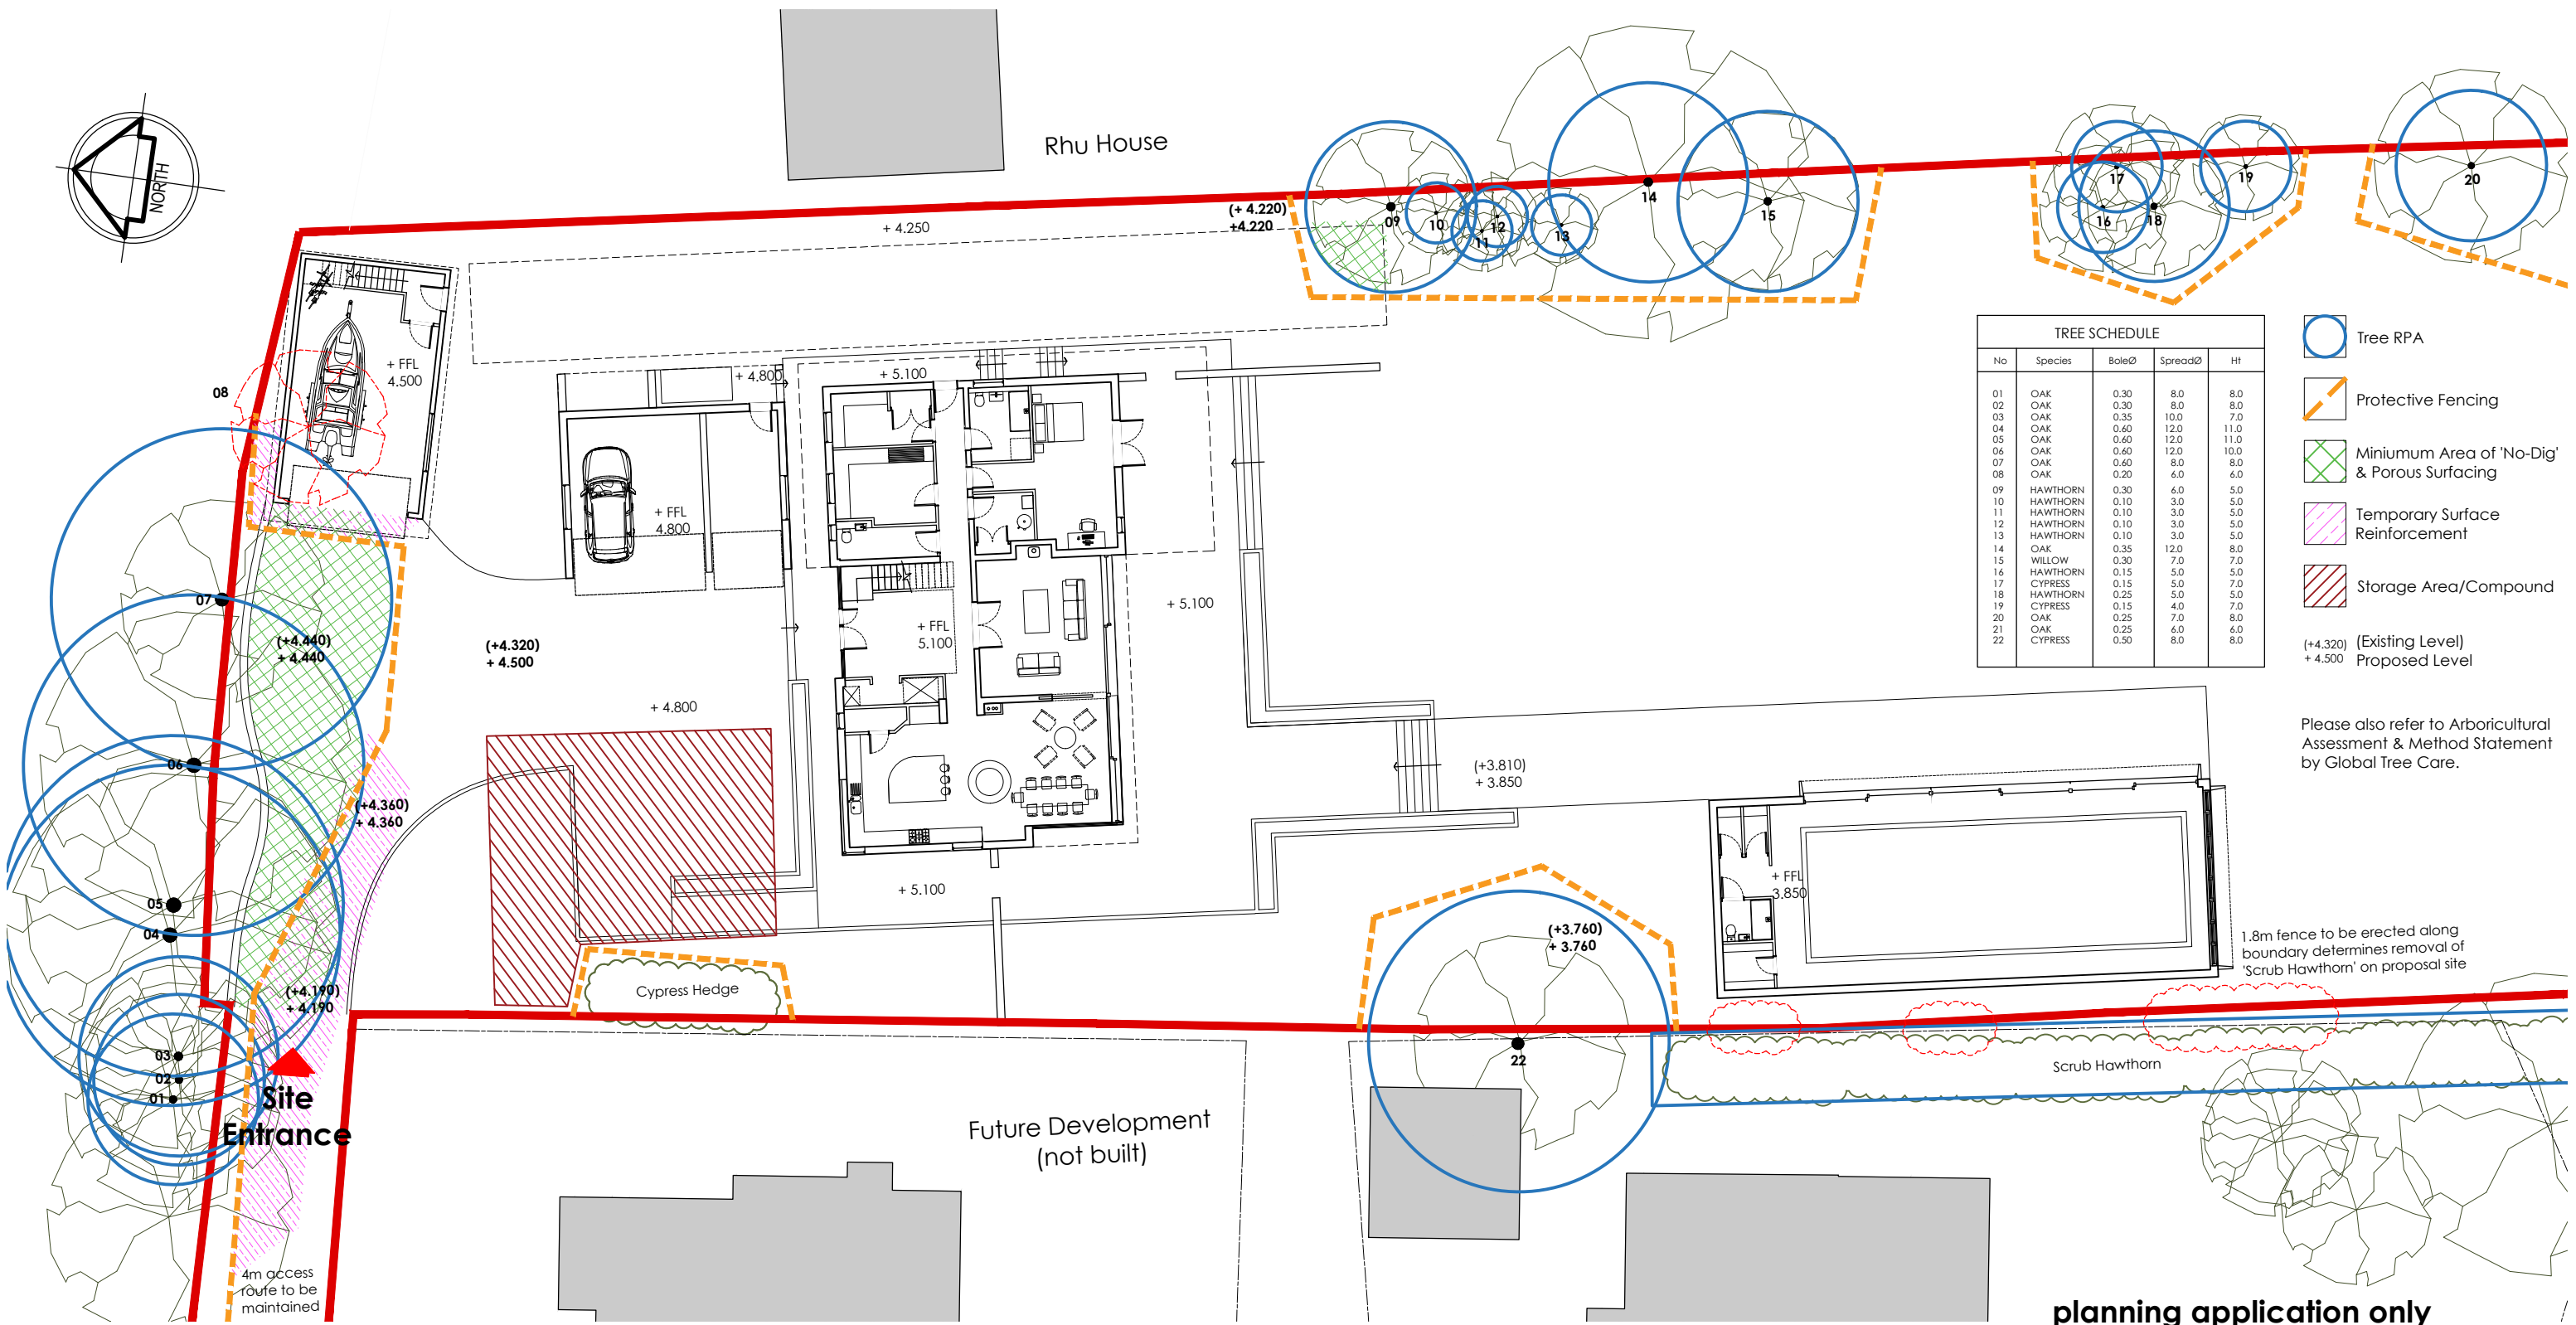

Site Plan 1:250

barclay+phillips
architects

The Studio, 5 Oakridge Office Park, Southampton Road, Whaddon,
Salisbury, Wiltshire, SP5 3HT.
Email: enquiries@barclay-phillips.co.uk Tel: +44 (0) 1722 711177.
www.barclay-phillips.co.uk

PROJECT:
Proposed replacement dwelling at Yacht Haven House,
Copse Lane, Hayling Island, PO11 0RH
CLIENT:
Mr & Mrs Walters

DRAWING TITLE:
Tree Protection Site Plan

0 1 2 3 4 5 6 7 8 9 10 11 12

REVISIONS:

SCALE:
1:250@A3

DATE:
May 2017

DRAWING No.
P16-082
01-02-005

DRAWN BY:
LA

CHECKED BY: