




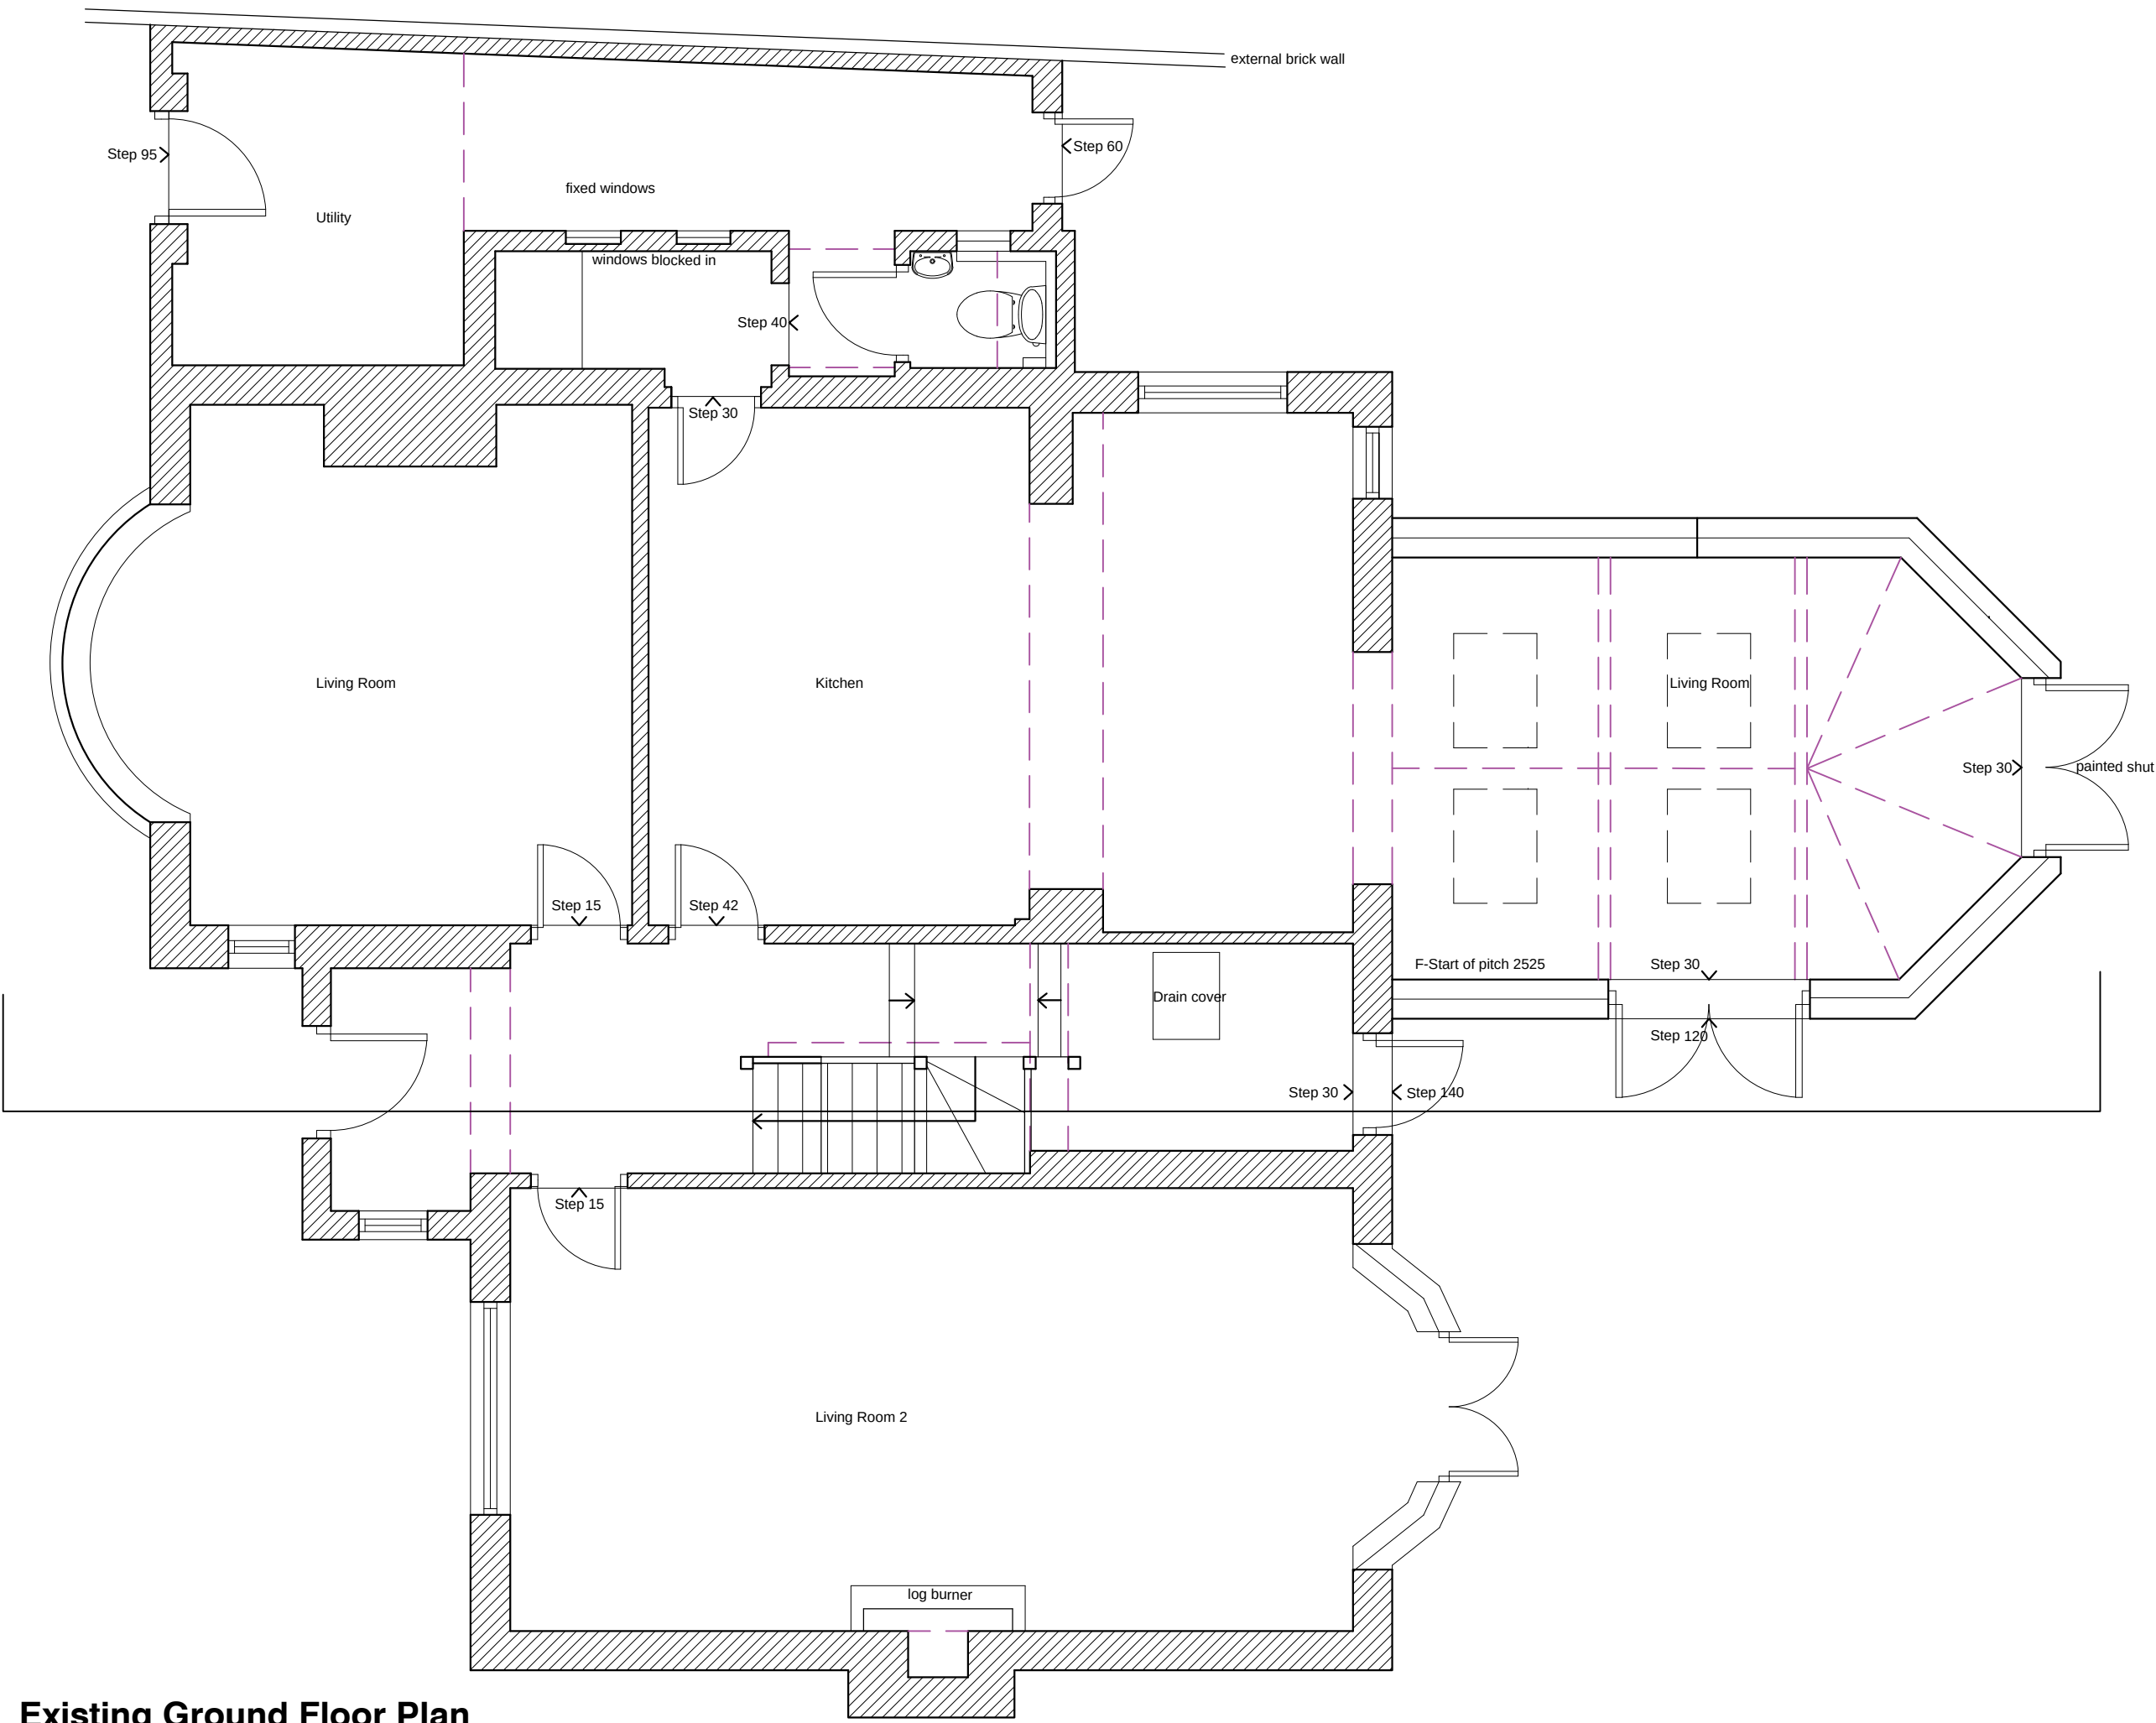


Existing Ground Floor Plan
@1:50

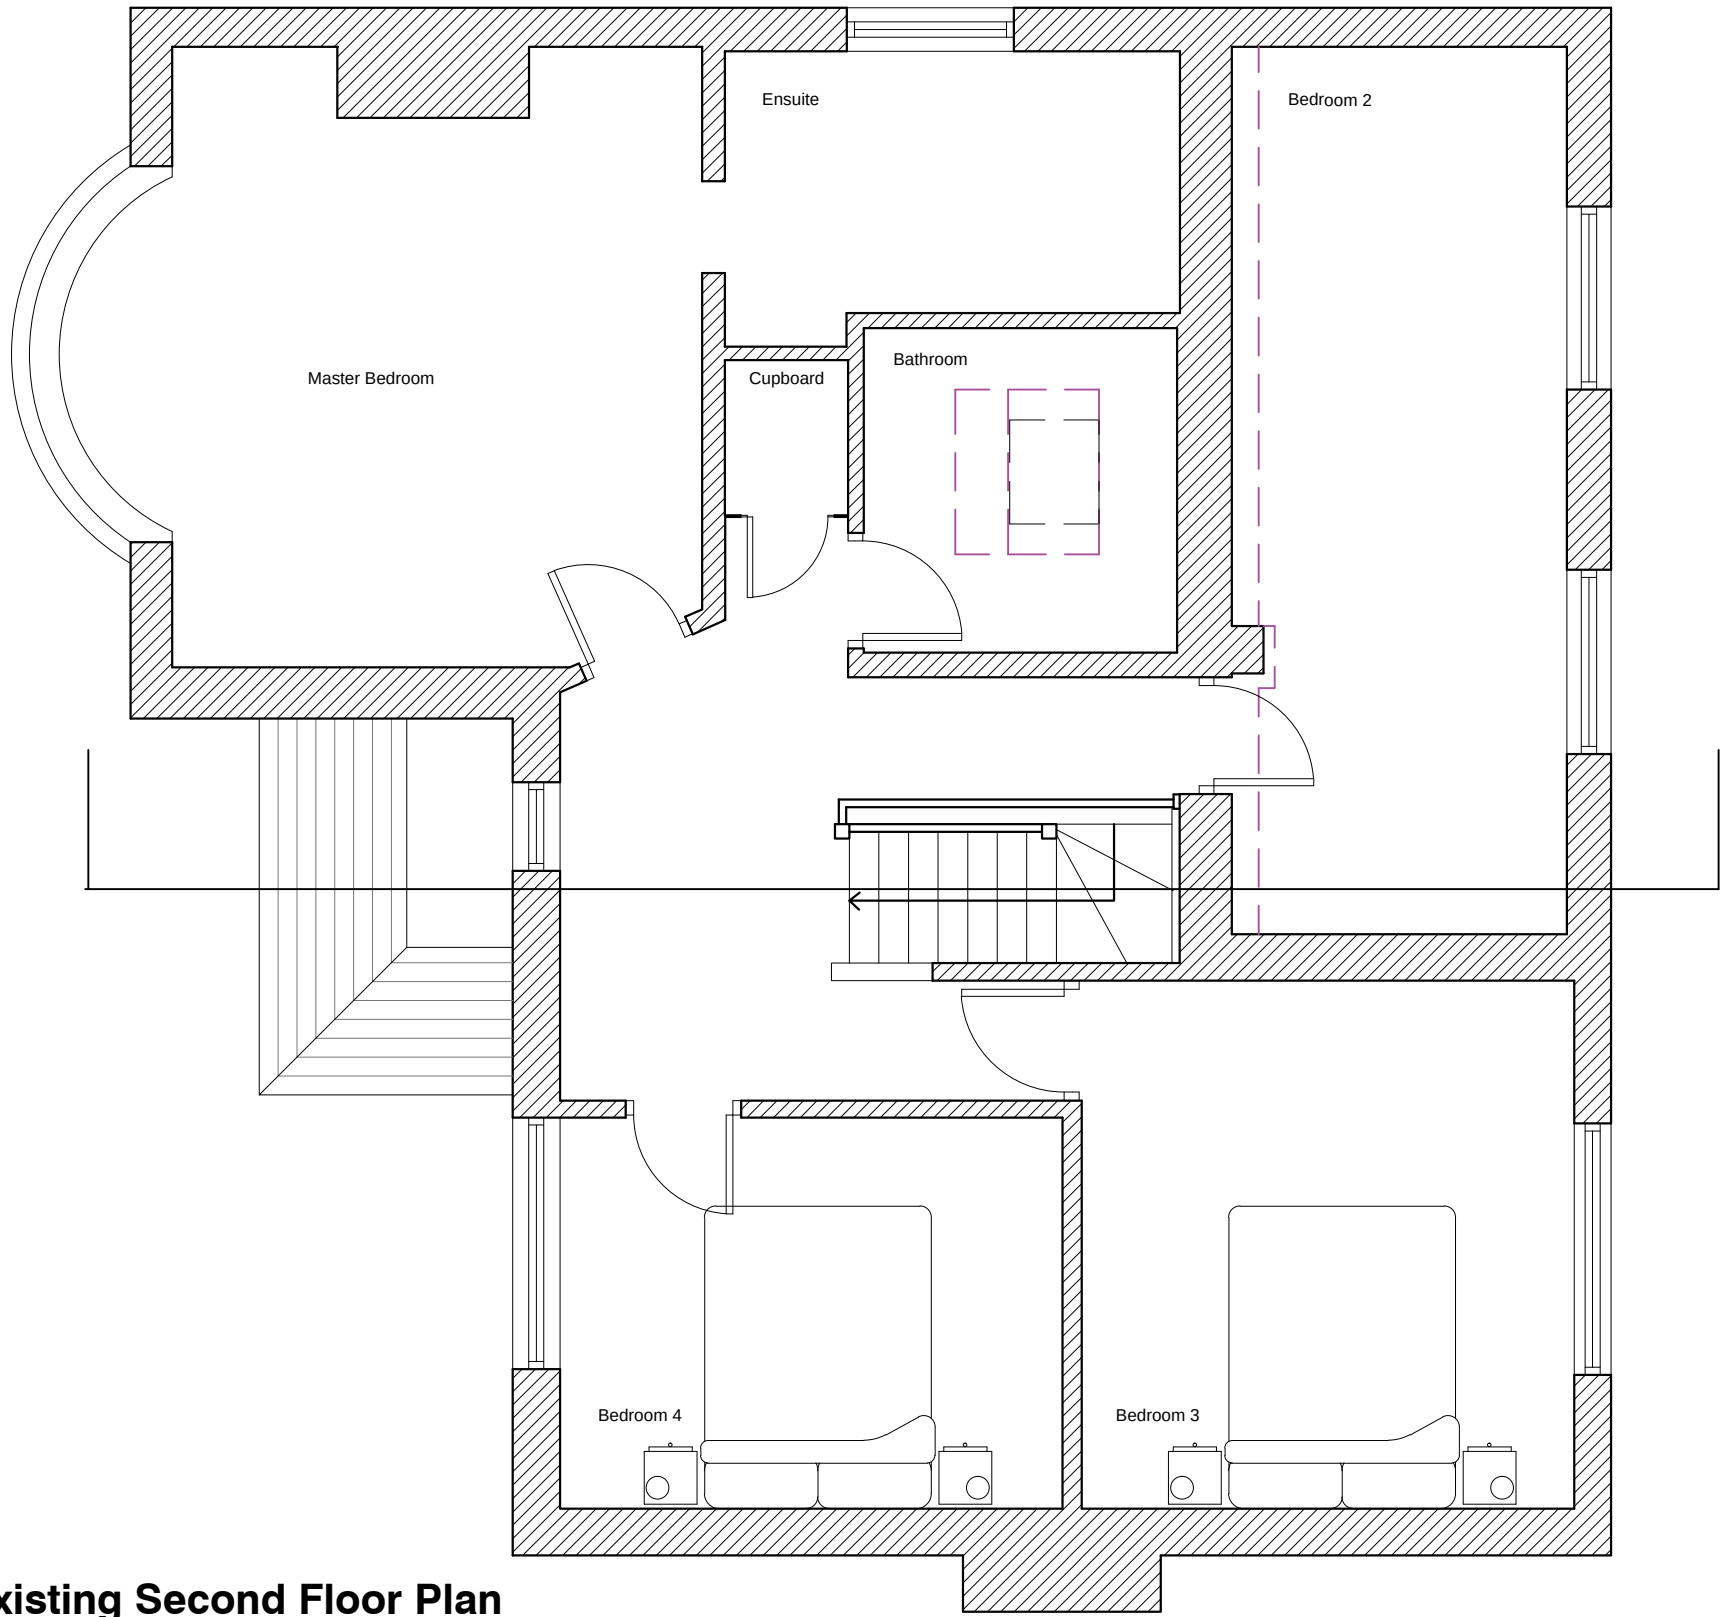

Existing Second Floor Plan
@1:50

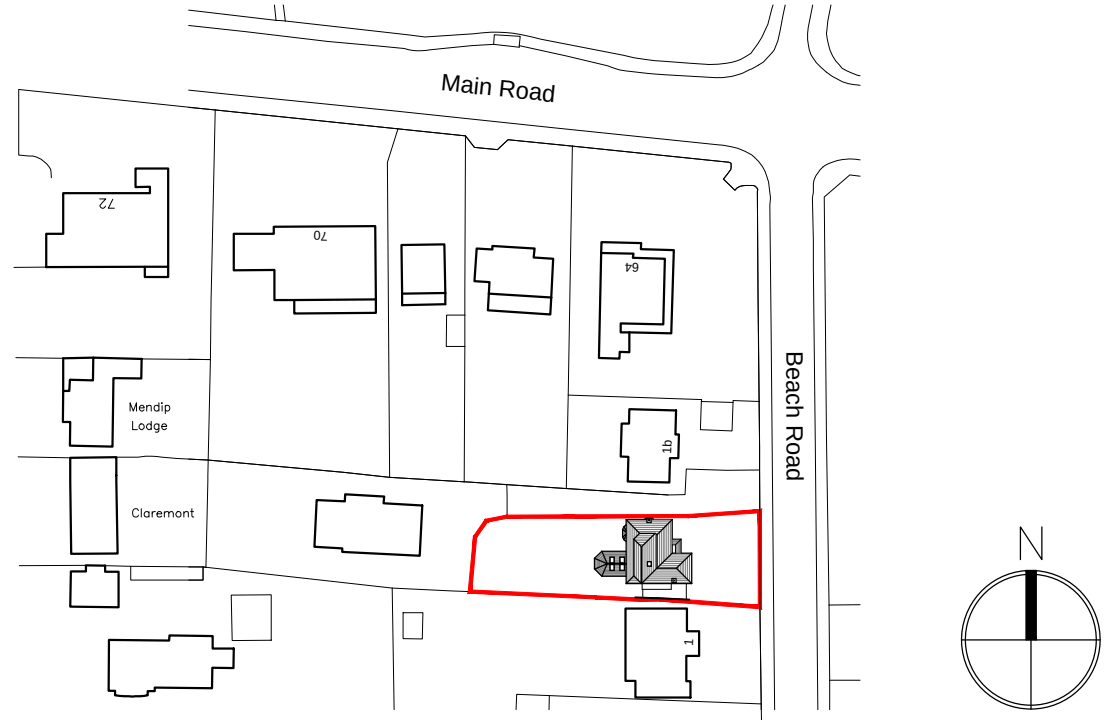


Existing Location Plan
@1:1250

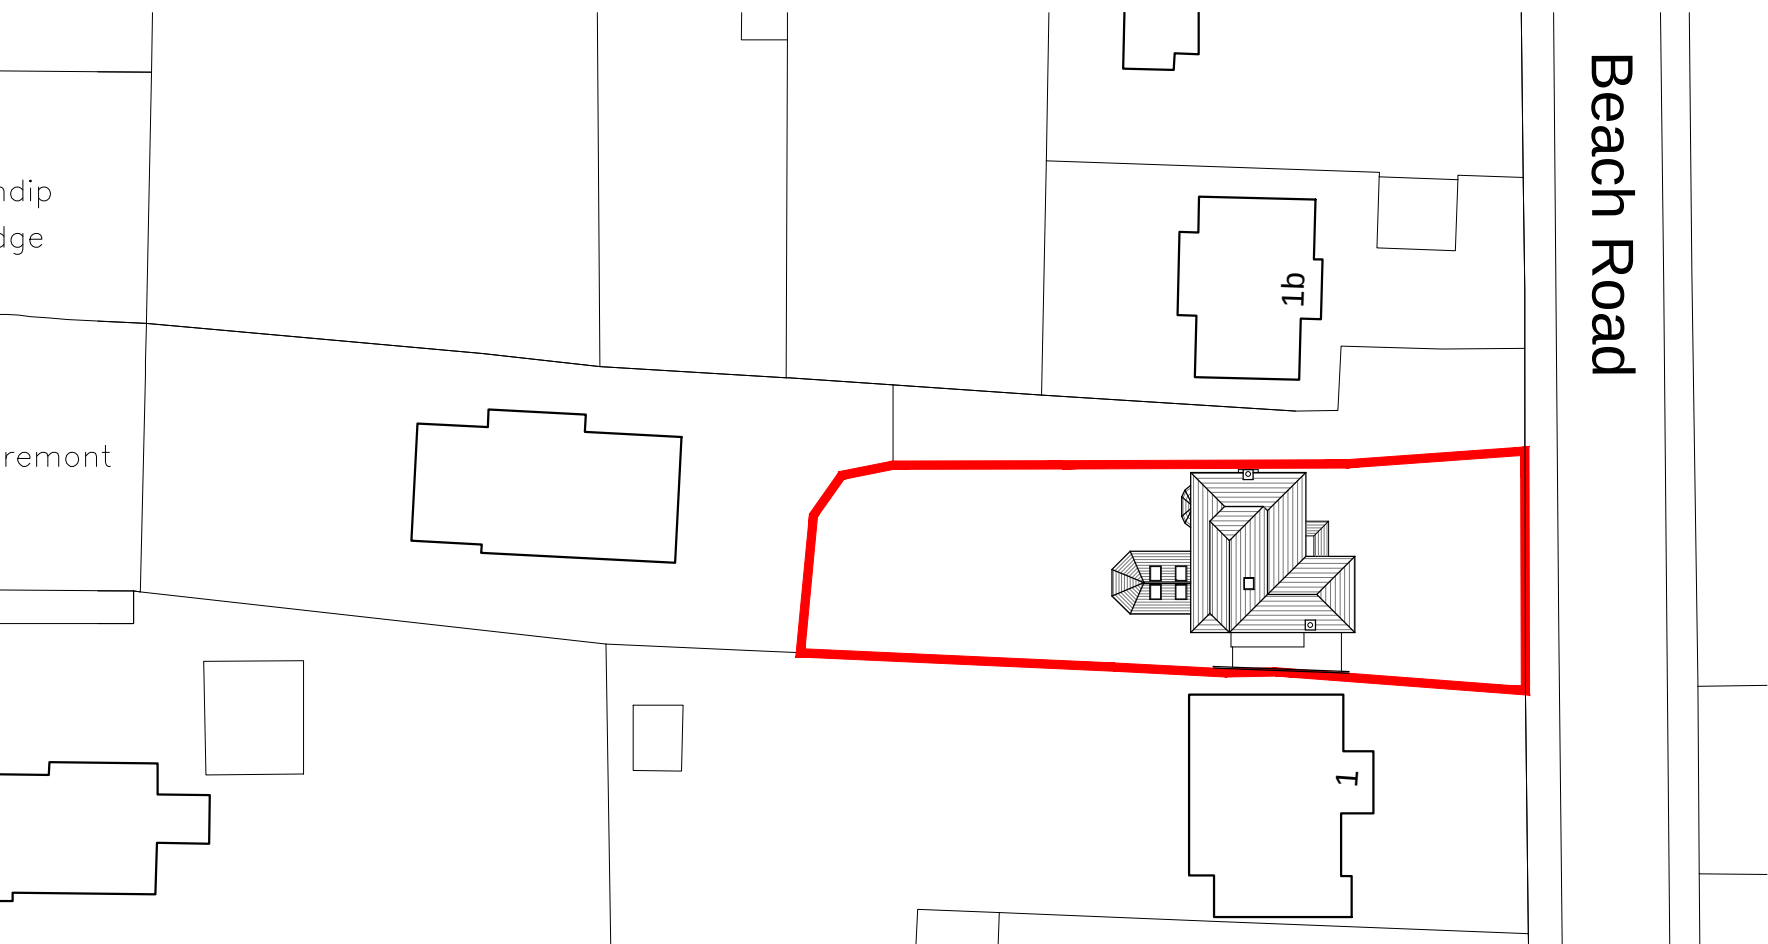

Existing Block Plan
@1:500

NOTES:
Dimensions to be checked on site before commencing work.
Any discrepancies shall be reported to the architect immediately.
Do not scale from these drawings except for planning purposes.
Use figured dimensions only.
Where applicable this drawing is to be read in conjunction with other consultants' drawings.
All drawings to be read in conjunction with specification and all other drawings including structural engineer and mechanical and electrical drawings / specification

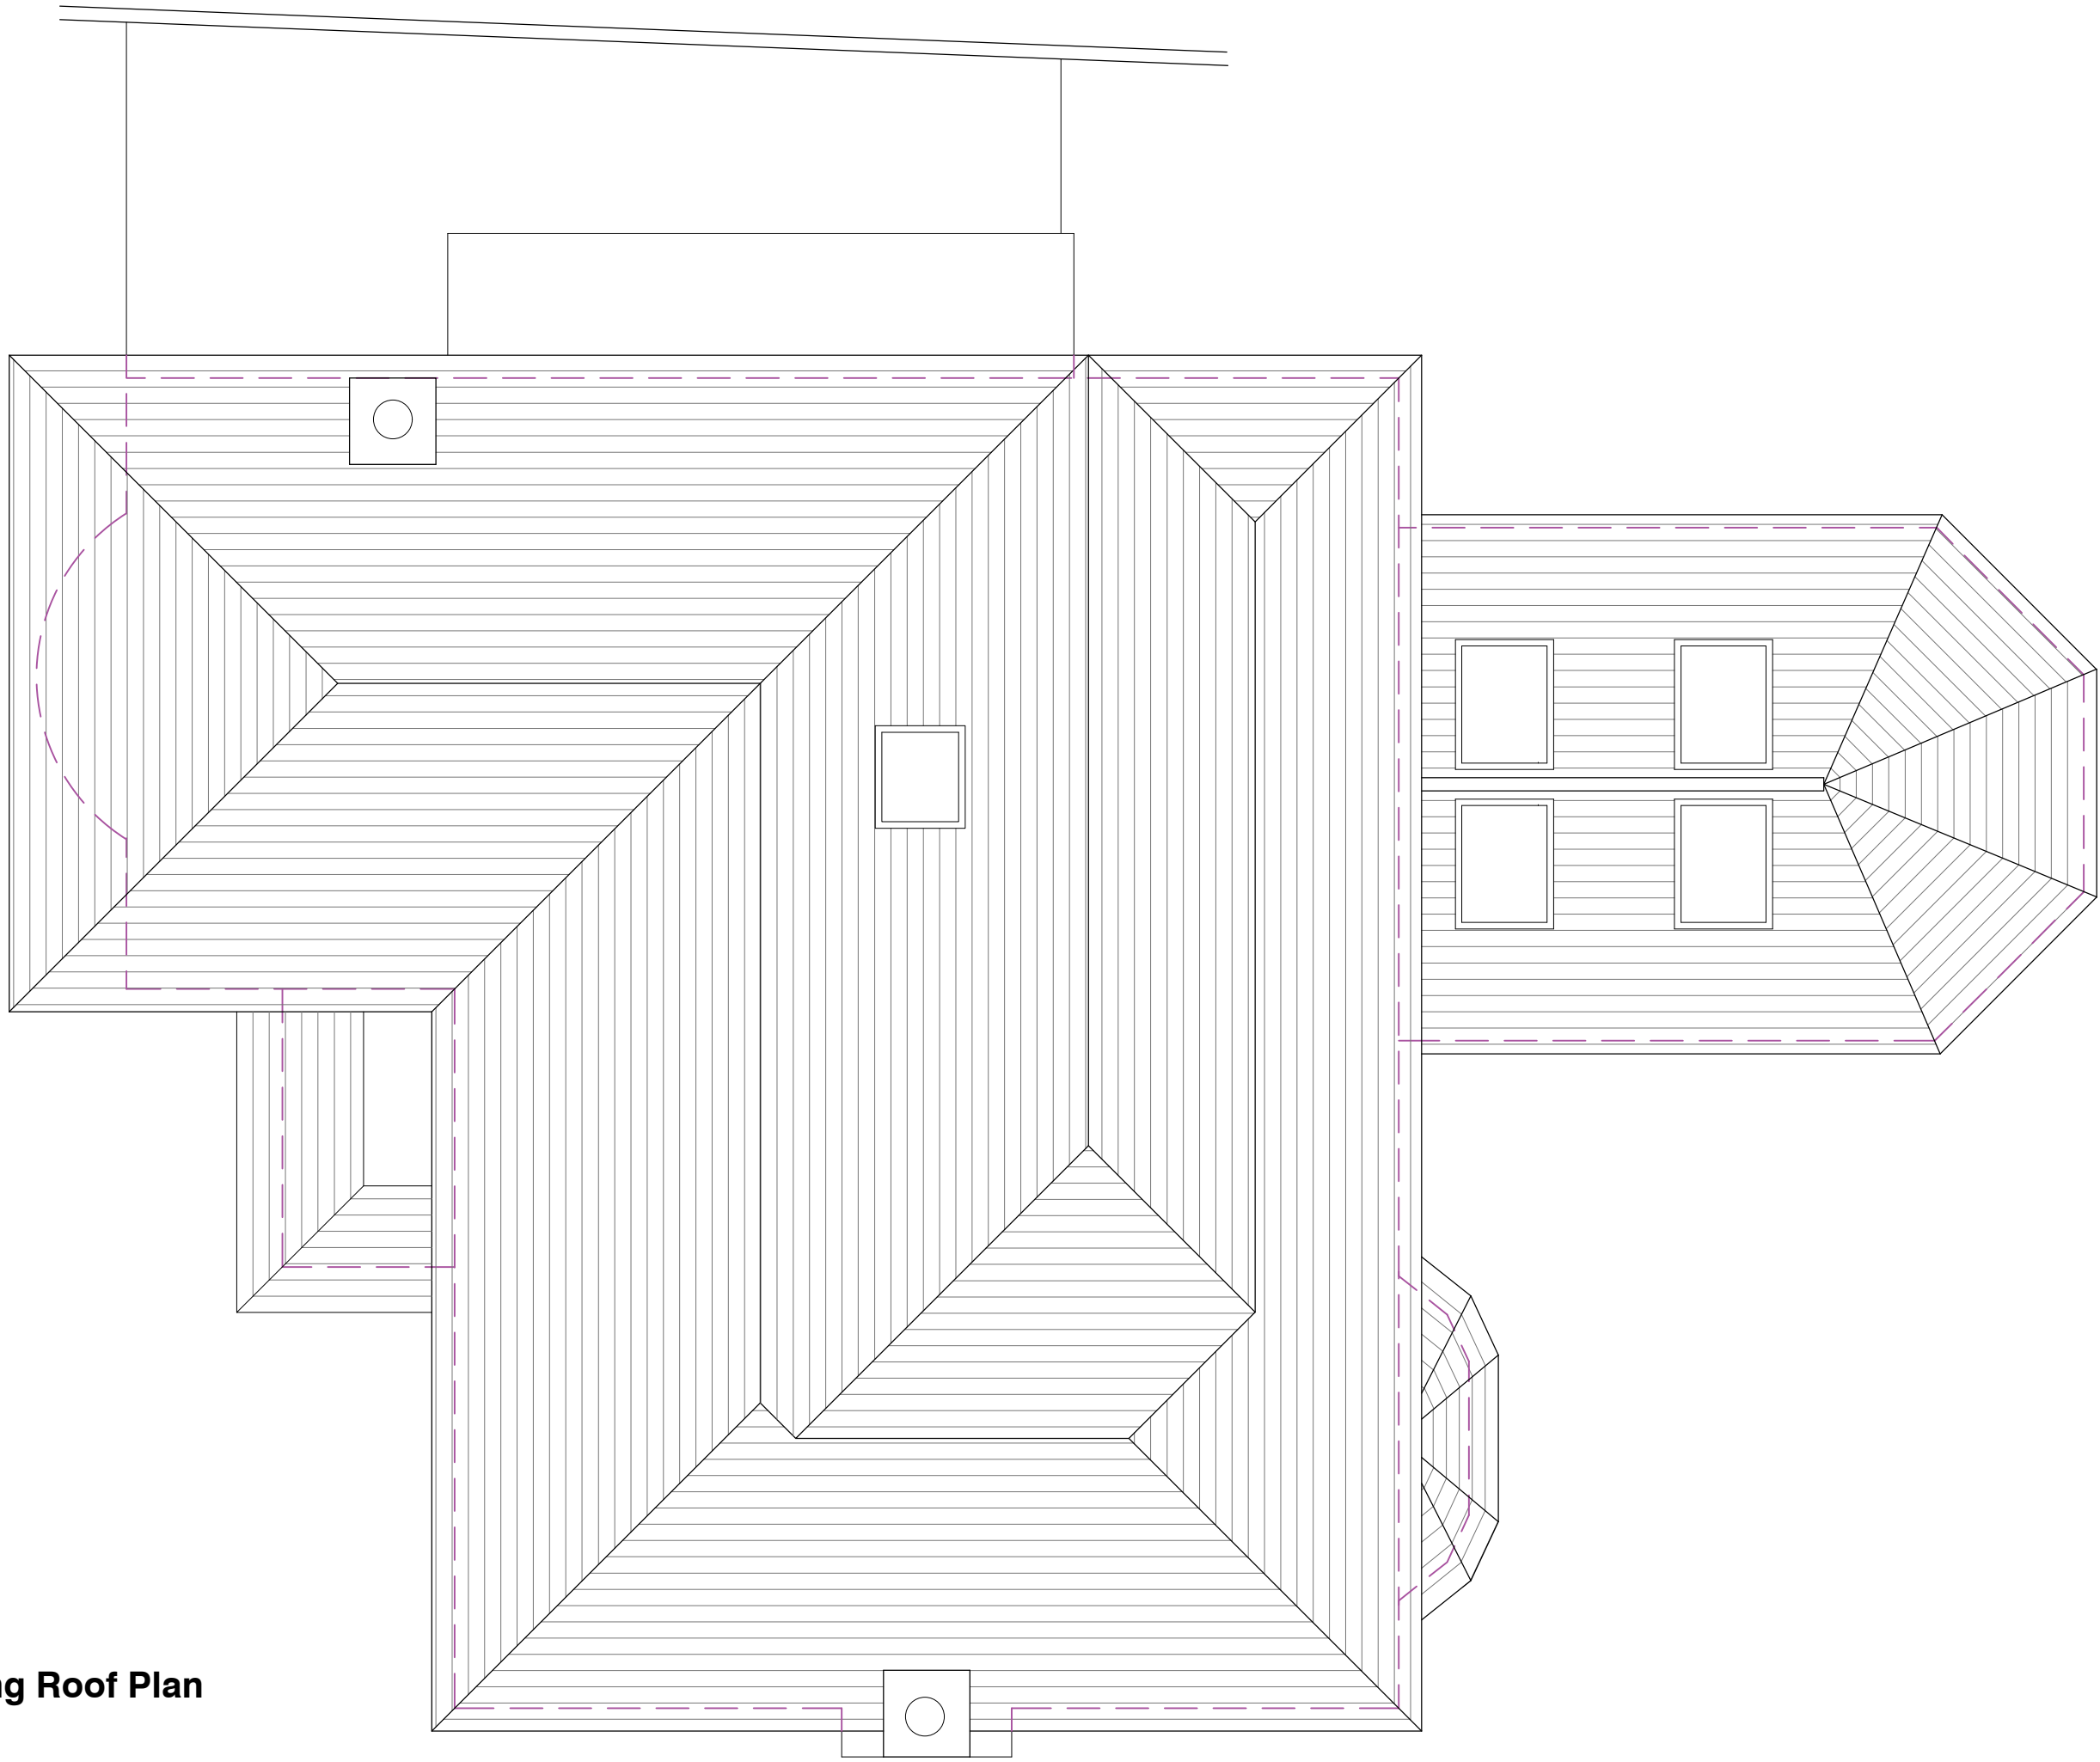

Existing Roof Plan
@1:50




Existing East (Front) Elevation
@1:100



Existing South Elevation
@1:100



Existing West (Rear) Elevation
@1:100

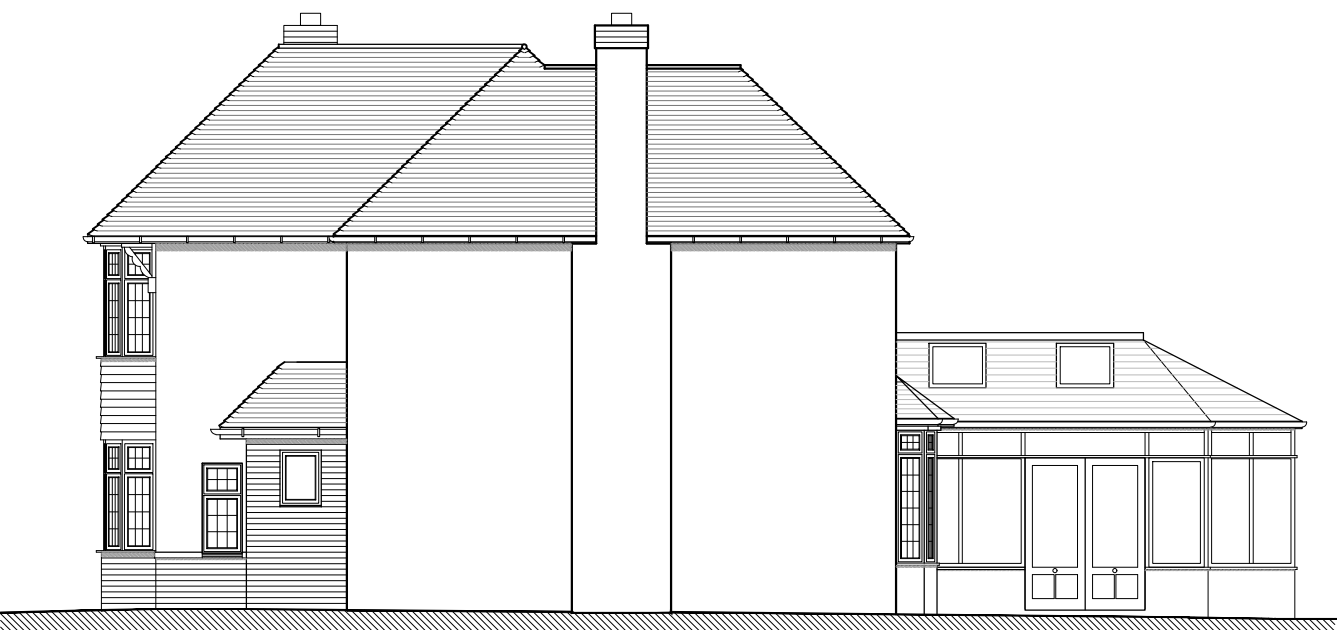

Existing North Elevation
@1:100

REV	DATE	AMENDMENT	DRAWN

hd
architects
Helyer Davies Architects Ltd
1 The Old Flour Mill,
Emsworth, PO10 7BT
01243 370 715
www.hdarchitects.co.uk mail@hdarchitects.co.uk

CLIENT
Hamish & Emma Reid

PROJECT
1A Beach Road
Emsworth
Hampshire
PO10 7JS

DRAWING
Plans & Elevations
Existing Block Plan
Existing Location Plan
SCALE
1:100 @A1
1:500 @A1
1:1250 @A1

DATE August 2017
DRAWN NW
DRAWING NUMBER 17102-01
REVISION