






PROPOSED EAST ELEVATION
REF. NO.: BD589 PE01-2

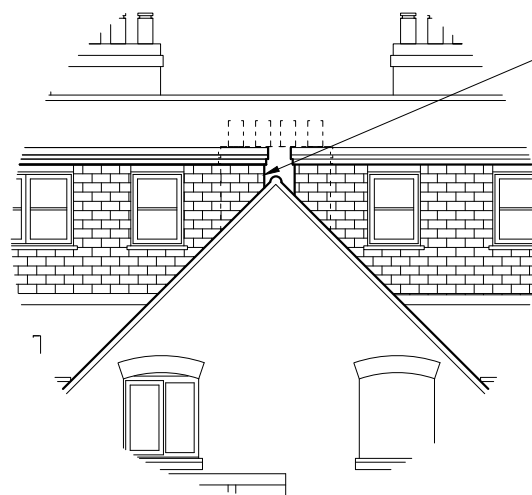

PROPOSED REAR ELEVATION BEHIND THE REAR CHIMNEY
REF. NO.: BD589 PE01-2R

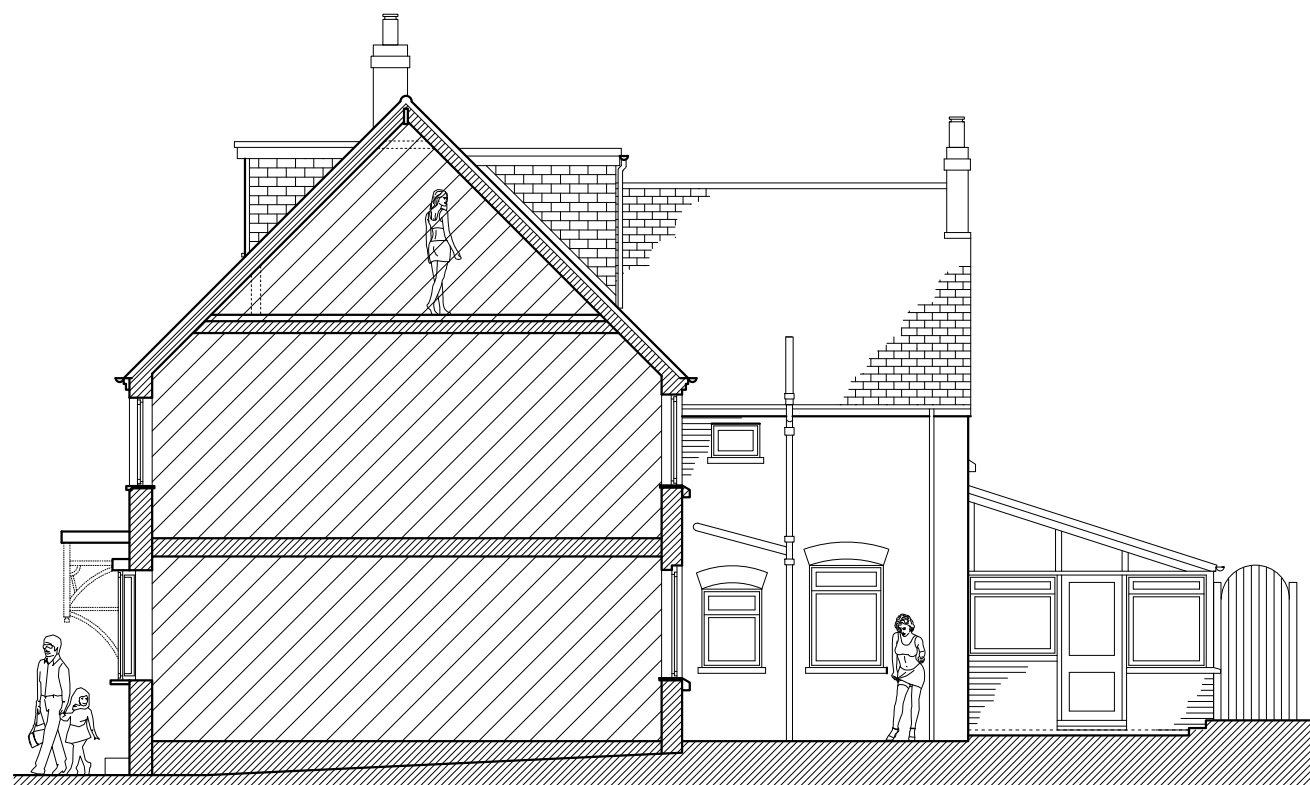

PROPOSED SOUTH ELEVATION
REF. NO.: BD589 PE01-3

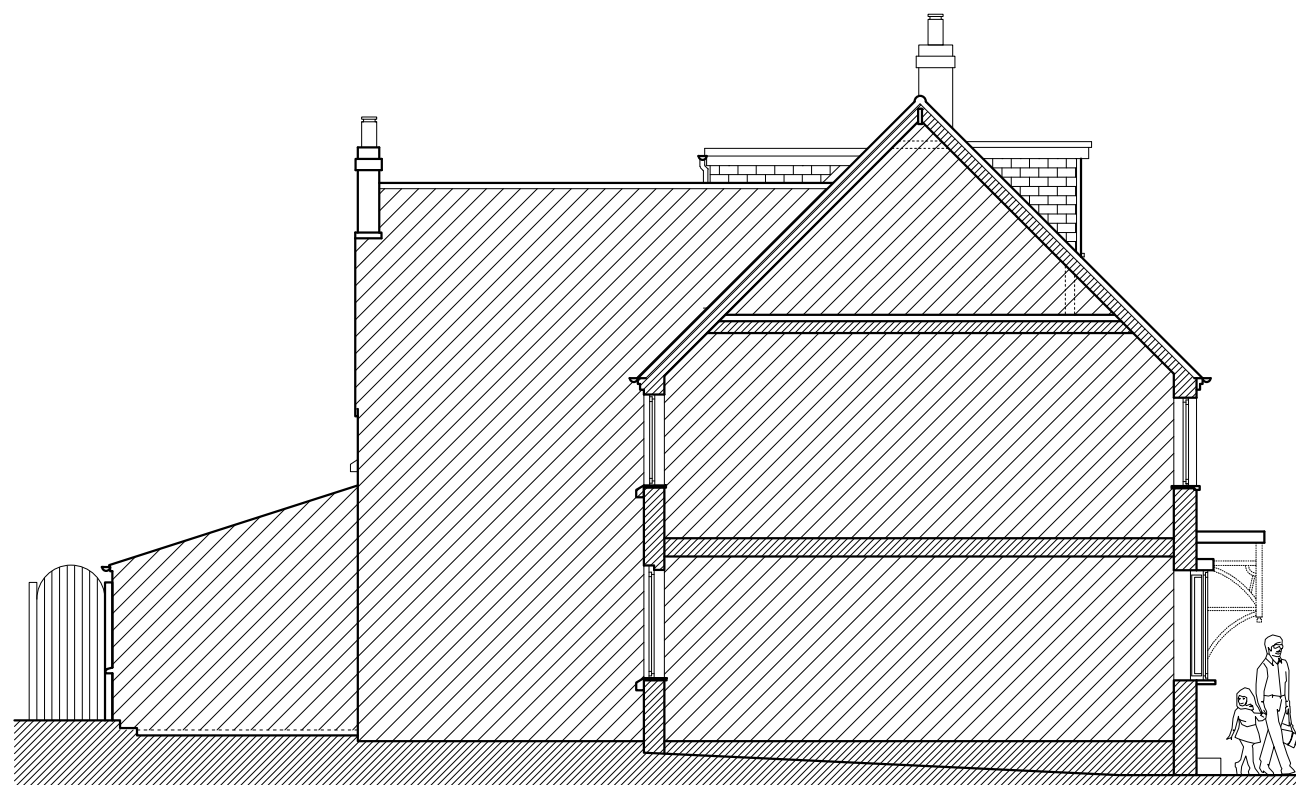

PROPOSED NORTH ELEVATION
REF. NO.: BD589 PE01-4

 Living Space www.livingspacedesign.com Cedar Field, Five Acres, Funnington, Chichester, West Sussex, PO18 9LX tel: 01243 572604 fax: 01243 575139 Copyright of this drawing is reserved by Living Space. This drawing is not to be scaled for construction except for planning purposes only. All dimensions are to be checked on site prior to construction or manufacture. If there are any discrepancies the designer is to be informed immediately.	PROJECT: 16, BRIDGEFOOT PATH, EMSWORTH, HAMPSHIRE PO10 7EA		TITLE: PROPOSED EAST, NORTH AND SOUTH ELEVATIONS	
	CLIENT: MR. TED PACKER		JOB NO.: BD589	
			DWG. NO.: PE01-2,2R,3,4	
			SCALE: 1:100 @ A3	
			DATE: 03 11 2017	REV.: D DRAWN BY: J.L.