



All dimensions to be checked on site prior to commencement of any construction works. Figured dimensions are to be used in preference to scaled dimensions.

Proposed Elevations


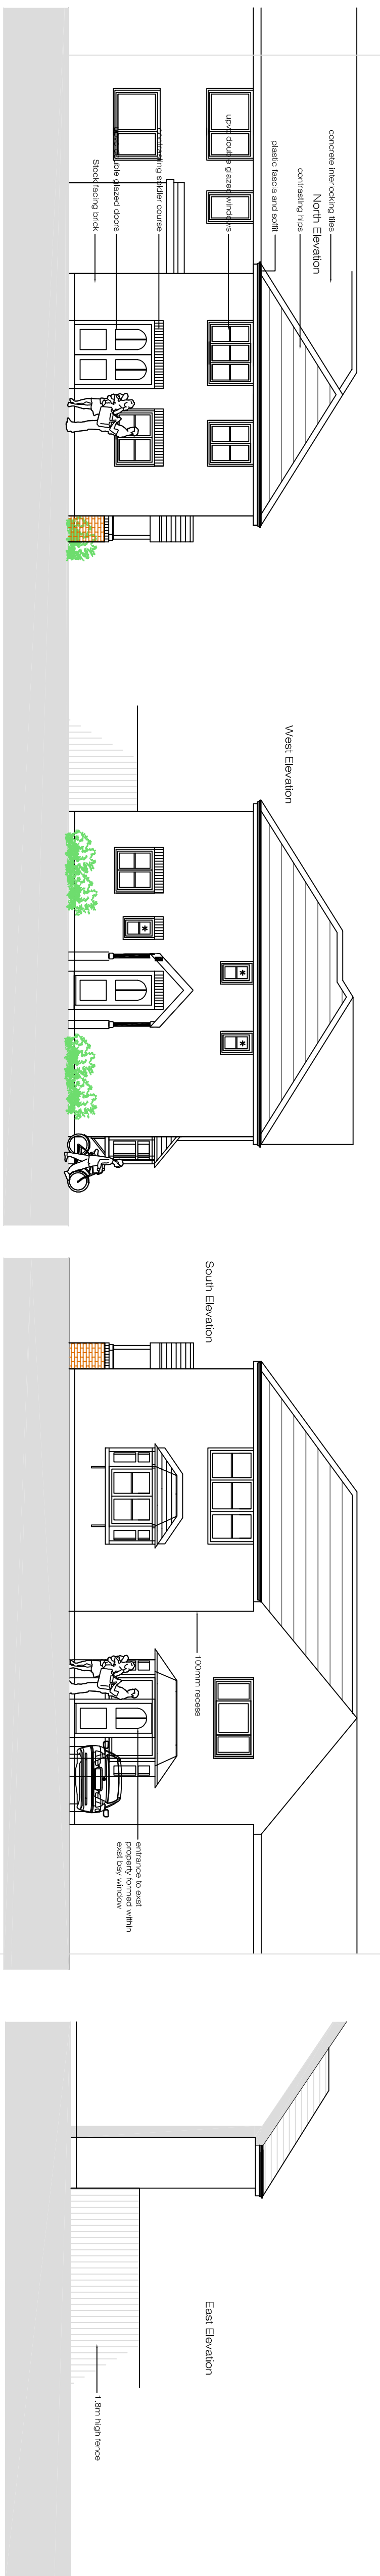


NOTES

Proposed Floor Plans

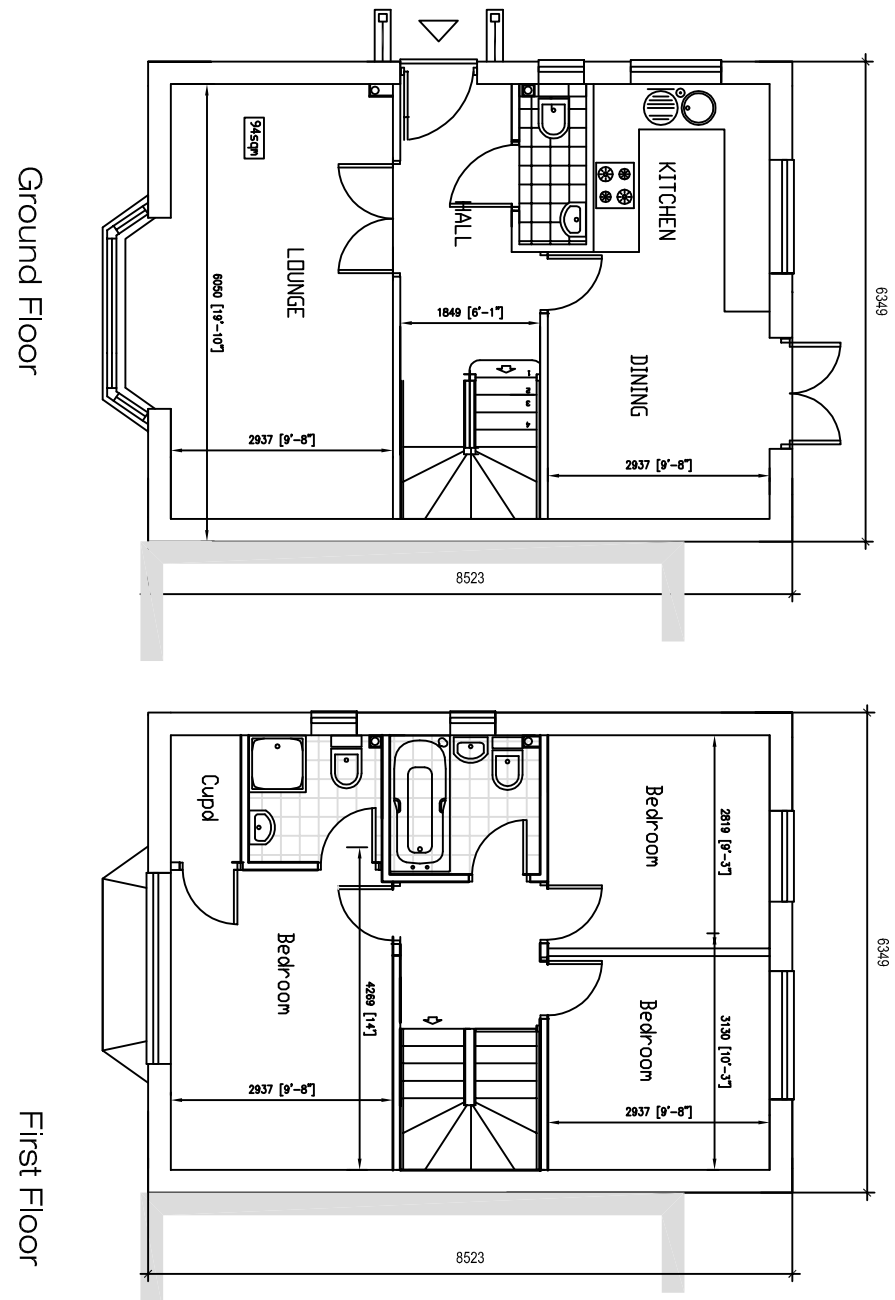

Existing Elevations

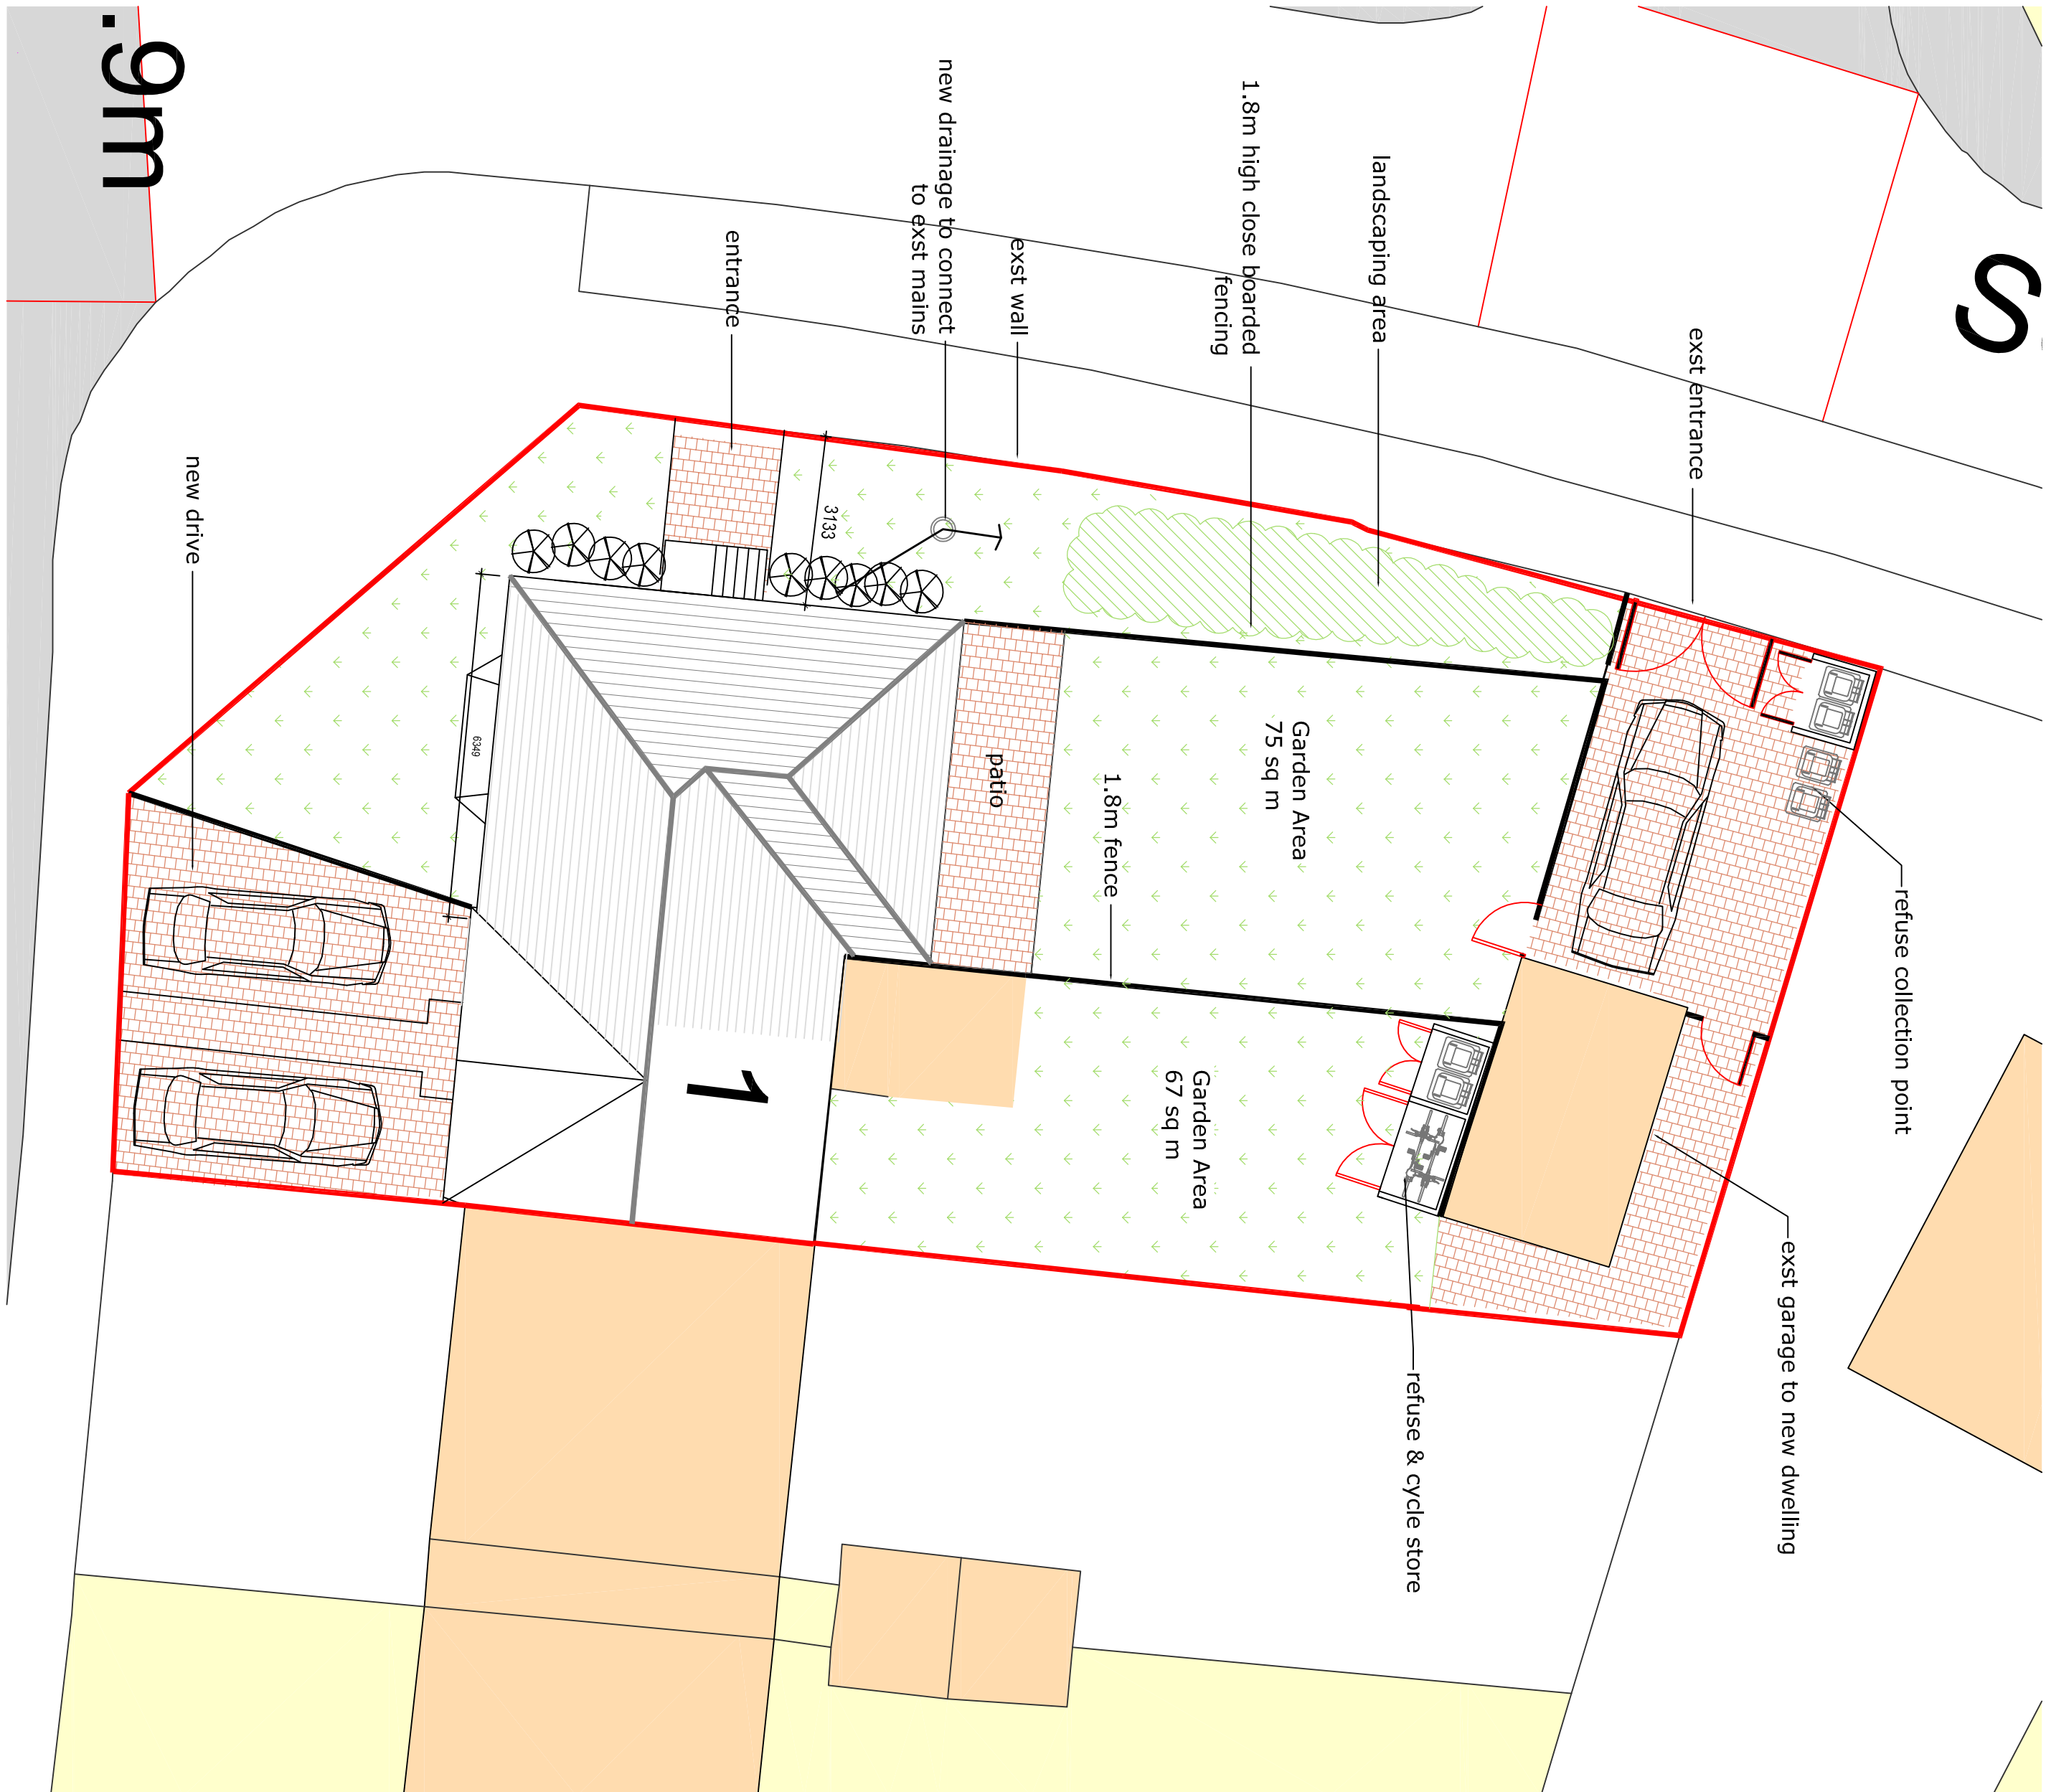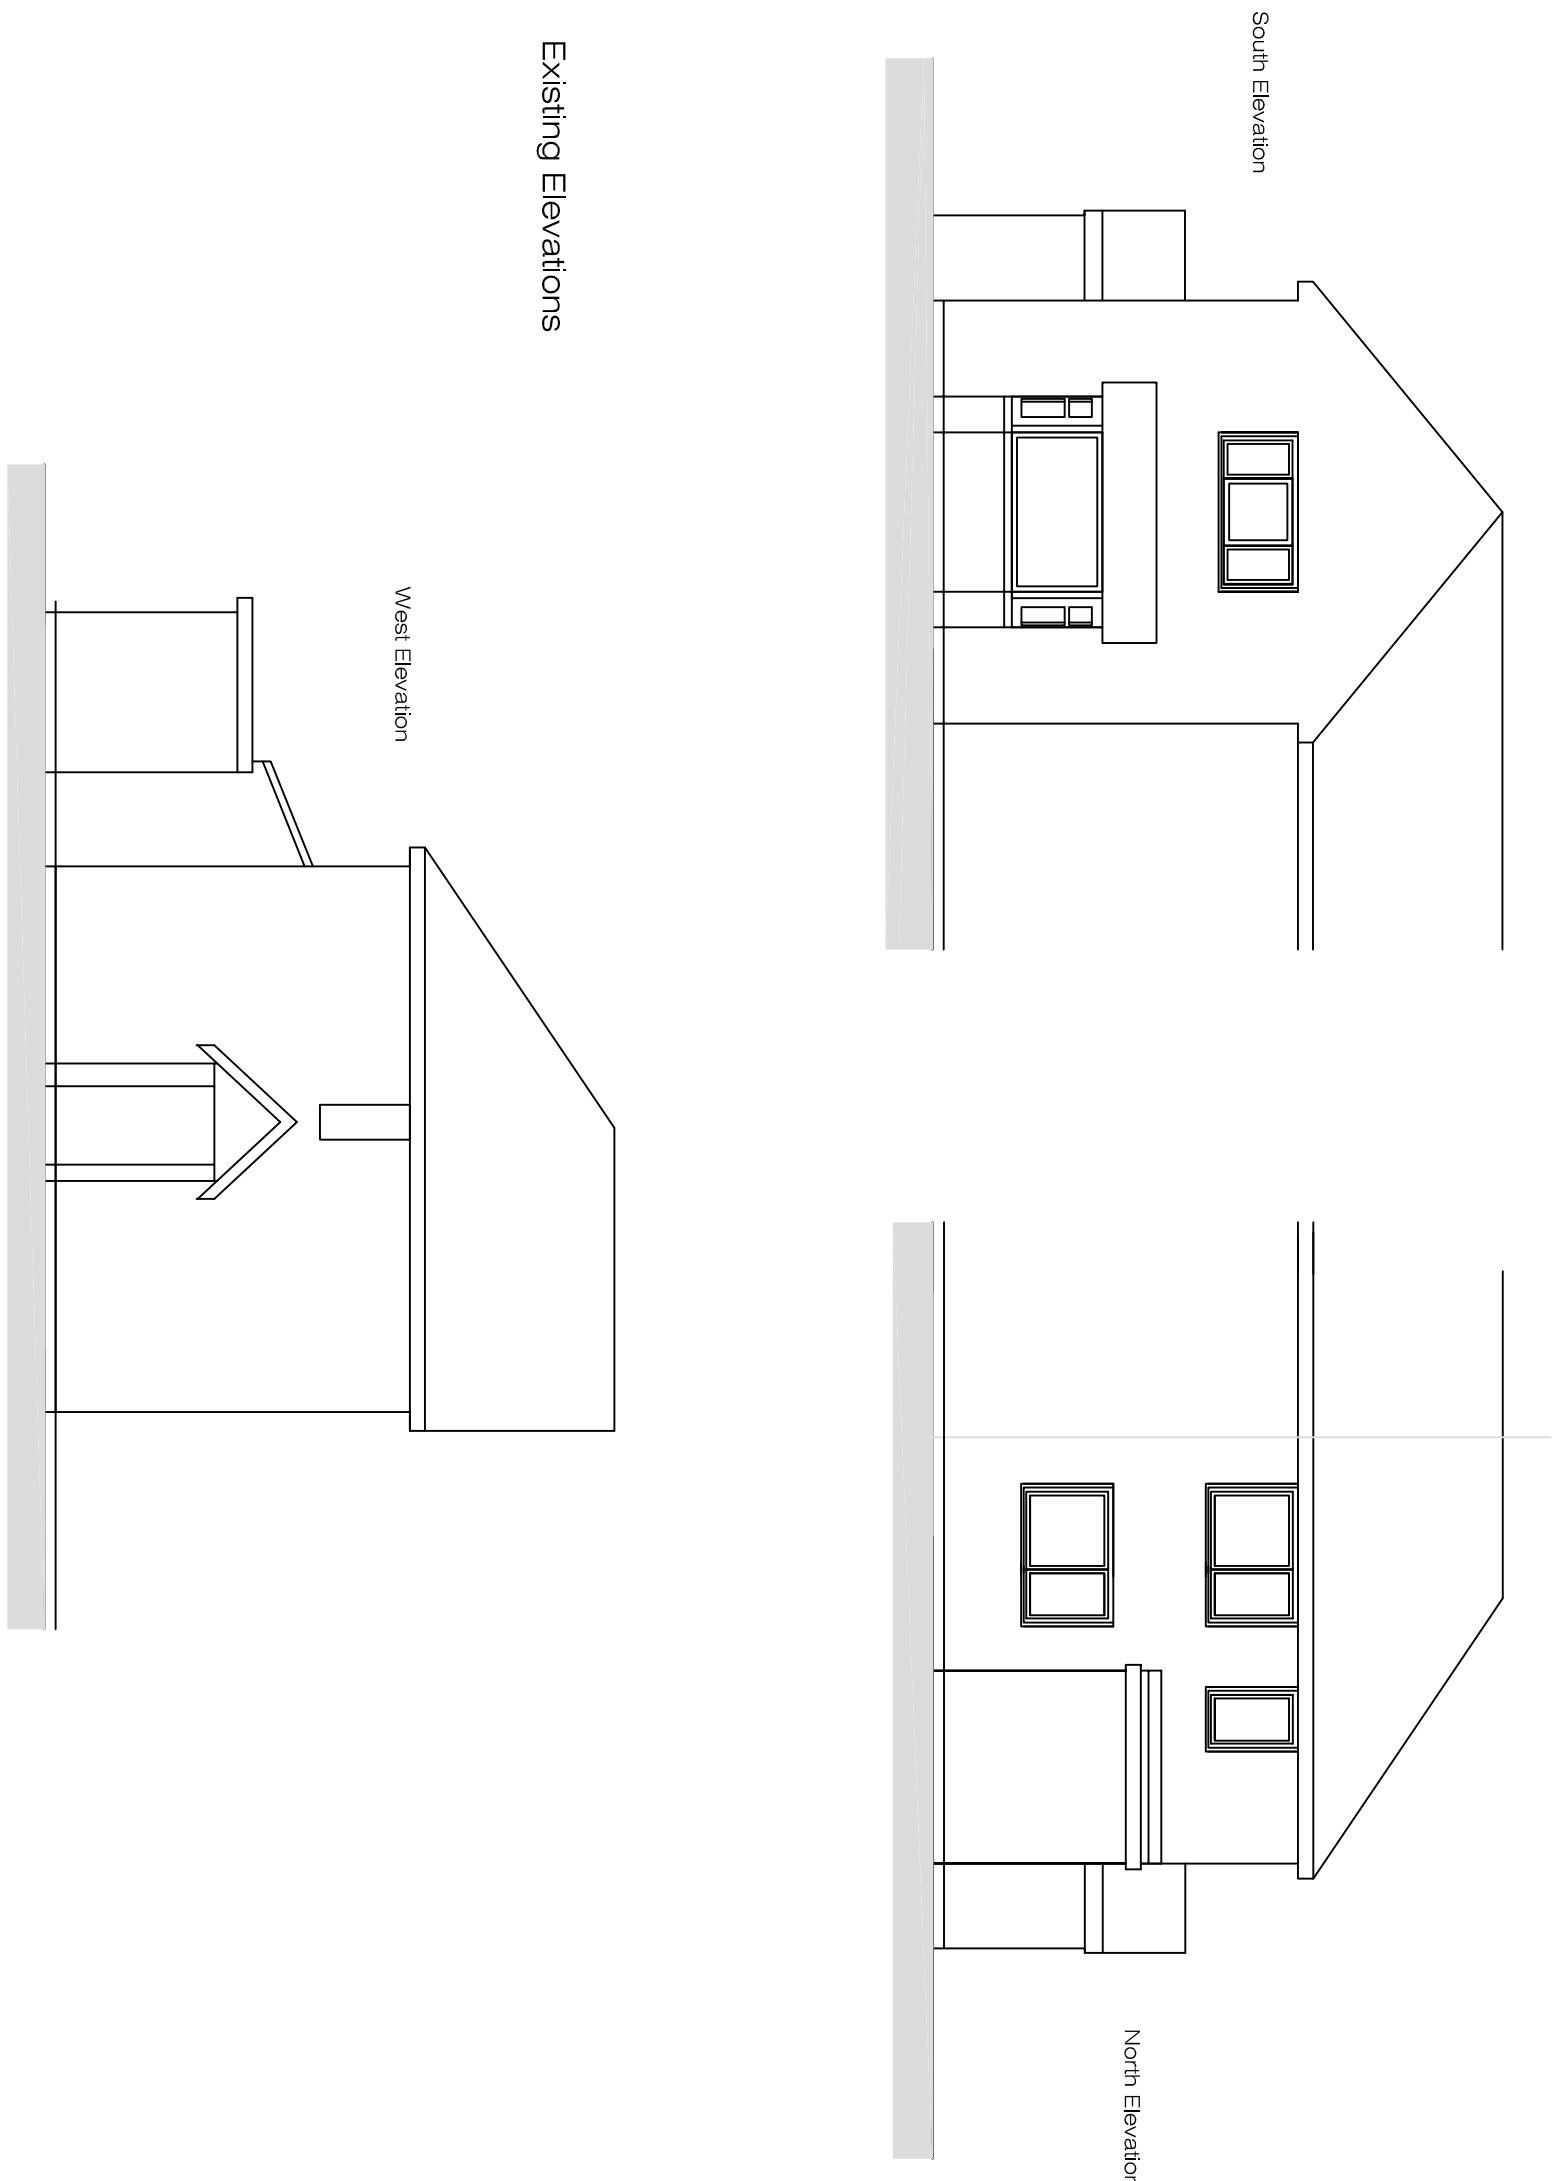

02	Roor plan amended	27-03-14	cf	
01	Floor plan amended	28-03-14	cf	
Revised	Description	Date	Drawing	

Project :
Mr G Wrightson
1 Blendworth Crescent
Leigh Park
Havant
Hampshire

Drawing Title :
Proposed Development

Chris Flint Associates Ltd
CHARTERED SURVEYORS - PROJECT MANAGERS
DEVELOPMENT CONSULTANTS

Drawn By	Date	Checked By	Date	Approved By	Date
CF	20/10/13				
Drawing No.		Revision:		Scale:	
CFA	FULL	01	02	1:100	

PLANNING