


1/100.

0 1 2 3 10M

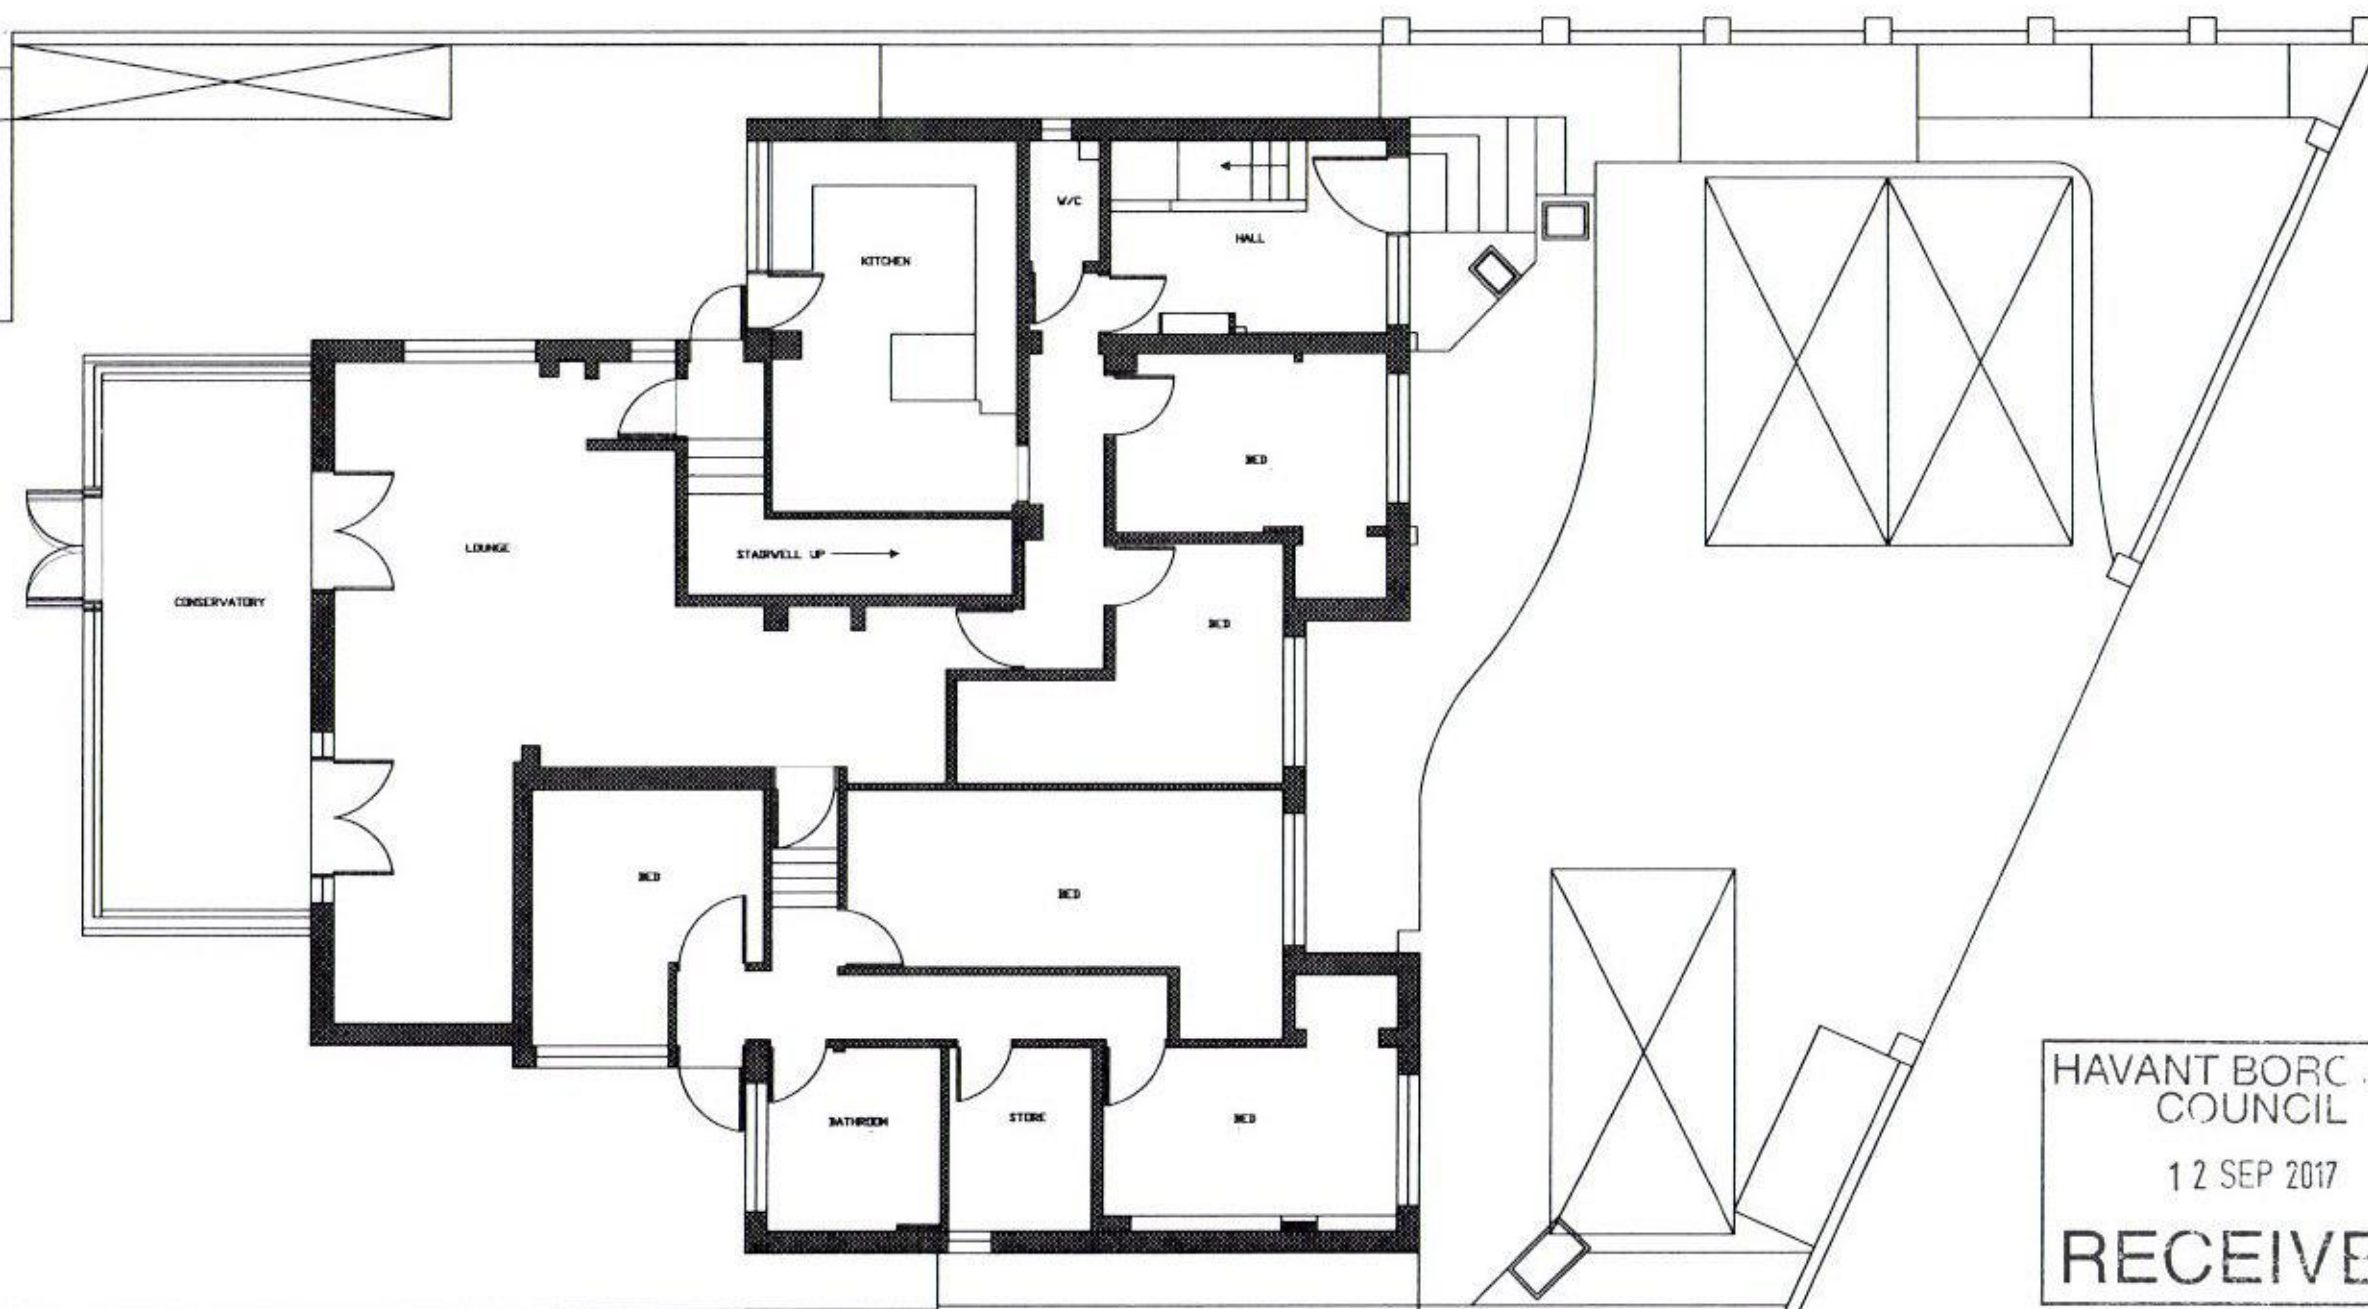

HAVANT BOROUGH COUNCIL
12 SEP 2017
RECEIVED

1:100 @ A3

EXISTING GROUND FLOOR PLAN IN CONTEXT

BAYITH REST HOME
18-20 BEVAN ROAD - LOVEDEAN
WATERLOOVILLE - PO8 9QH
EXISTING SITE PLAN - FRONT
SCALE: 1/100
DRG. NO. 09/17/BR - 2