


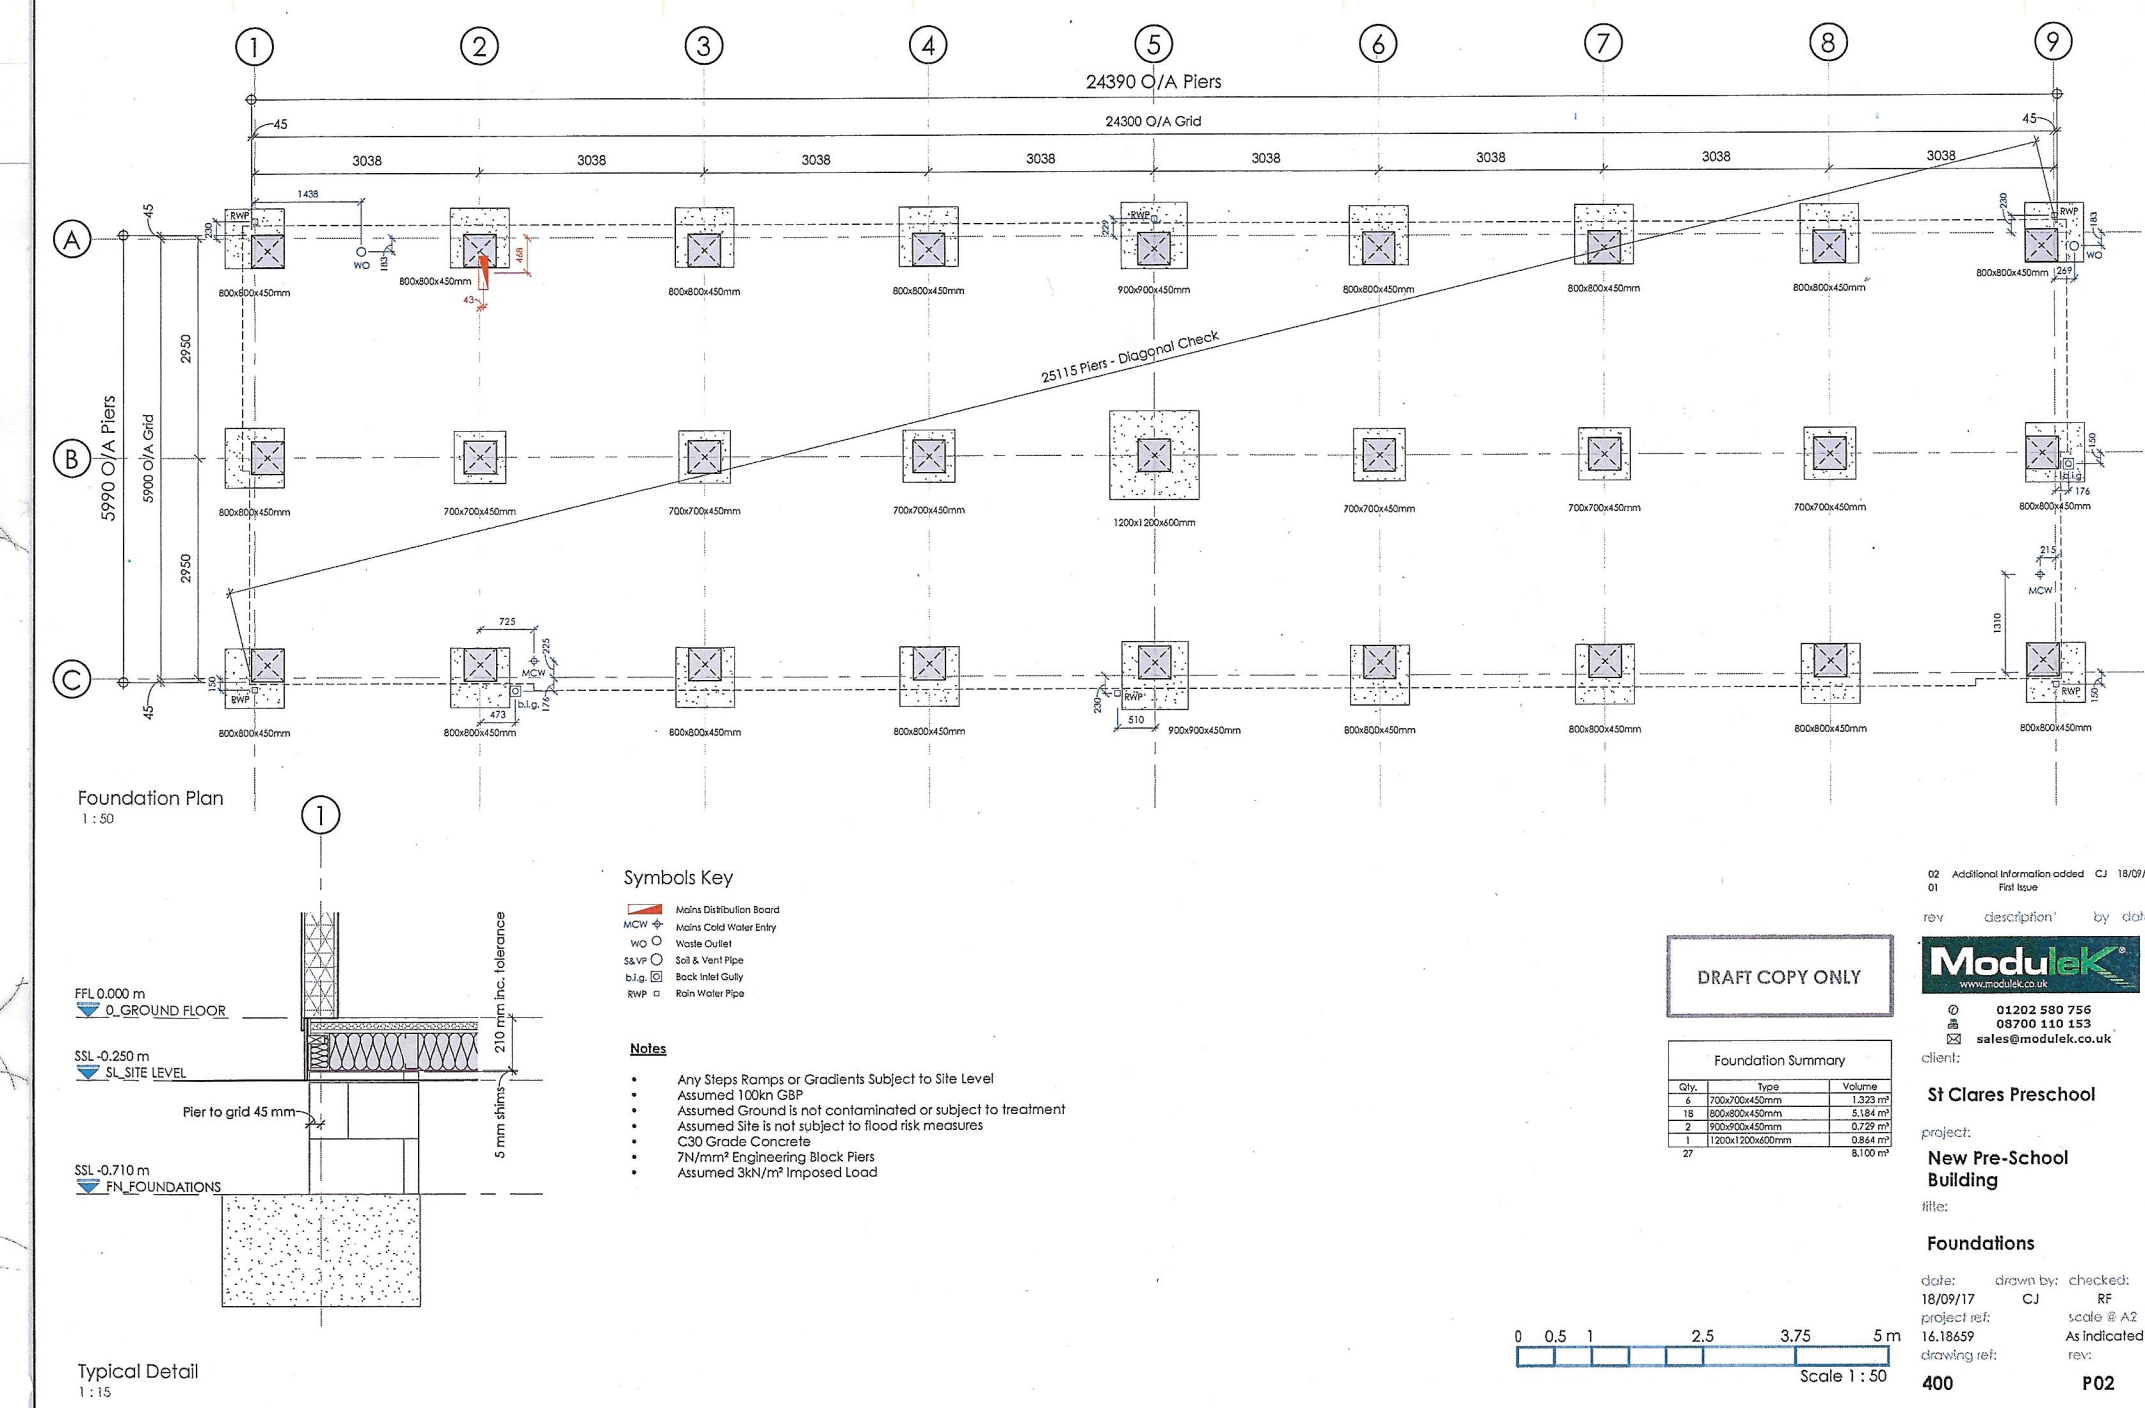

FOUL DRAIN SCHEDULE CLASSROOM FFL 28.30						
FROM/TO	DIST	FALL	DROP/RISE	CL	IL	BRANCH IL
RB1					27.287	
MH1	7.3	1:40	0.183	28.0	27.105	
MH2	19.0	1:40	0.475	27.0	26.630	26.680
RB2	7.0	1:20	0.350		27.03	
MH2 TO EXISTING MH	16.0	1:20	0.800	26.55*	25.83*	

*THESE LEVELS TO BE CONFIRMED FROM SITE INSPECTION.

SURFACE WATER SYSTEM
SOAKAWAY TO BE CONSTRUCTED FROM PLASTIC CRATES SIZE SUBJECT TO
PERCOLATION TEST YET TO BE CARRIED OUT.

A	DRAINS	16 NOV 17
	REVISED ROUTE MH 2 TO EXISTING MH	
revision		date

Contractors Sub Contractors and Suppliers are to check all relevant dimensions and levels of site and buildings before commencing any shop drawings or building work

This drawing is copyright and may not be reproduced in any part or form without the written consent of packer design partnership

ST CLARE'S PRE SCHOOL
LAND ADJACENT TO
10 STROUDEN COURT
WARREN PARK
HAVANT | PO9 4JX

NEW MODULAR BUILDING

design scheme

DISCHARGE OF CONDITIONS

scale /	date
1 / 100	SEPT / 2017
1703 /	04 A
drawing no /	rev

roof plan

floor plan

THIS SITE

location plan

SCALE 1/1250

Produced 04.11.2009 from the Ordnance
Geographic Database and incorporating su.
available at this date. © Crown Copyright 200.

Reproduction in whole or part is prohibited without

Ordnance Survey, the OS Symbol and OS Sitemap are registered trademarks of Ordnance Survey, the national mapping agency of Great Britain.

The representation of a road, track or path is no evidence of a right of way.

The representation of features as lines is no evidence of a property boundary.

EXISTING
MH

☒ MH (STORM)

1000 500

11 1:100

PACKER DESIGN PARTNERSHIP

STUART PACKER

BRIDGE LODGE DAINWSEY BRIDGE WEYHILL ANDOVER HANTS GU15 1JG

M 07848 459 420

E studio@packerdesign.com

ARCHITECTURAL SERVICE & GRAPHICS