



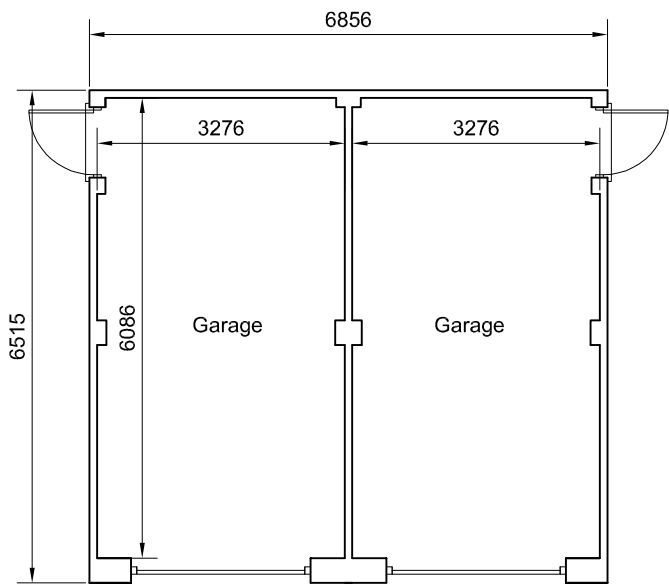

Ground Floor Plan



Plots 33 & 34, 76, 77, 82, 83, 86, 87, 101, 102, 104, 105

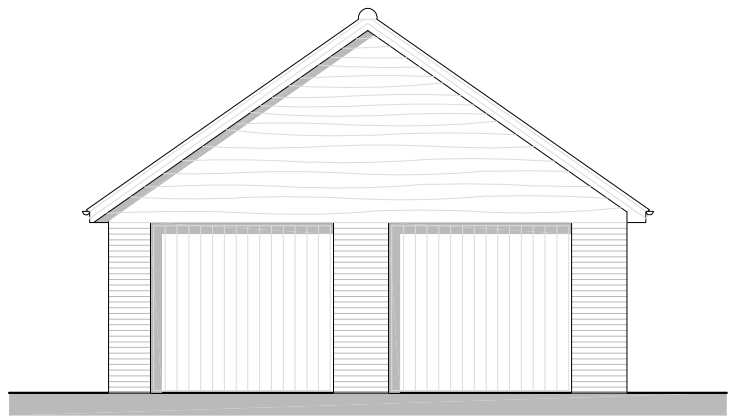


Front Elevation



Side Elevation

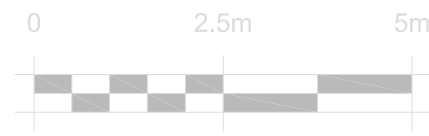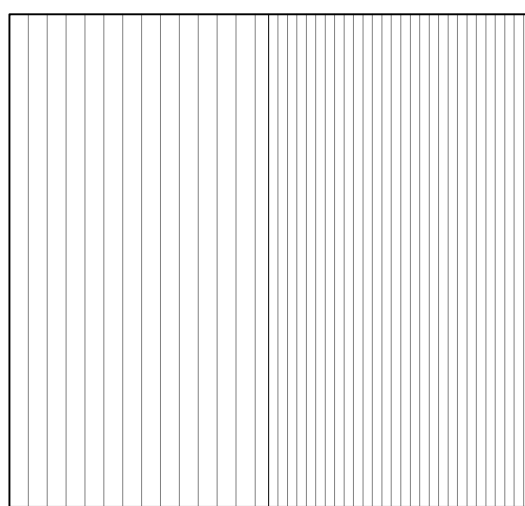


Roof Plan

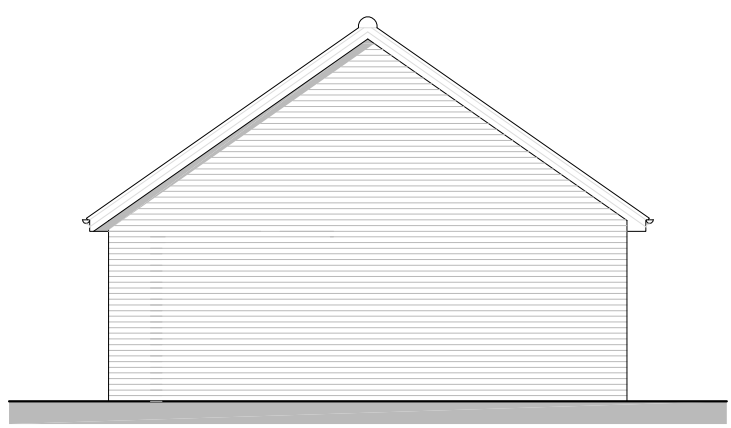

Rear Elevation

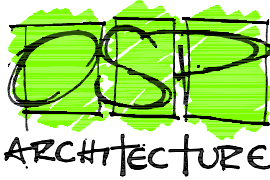

REV.	DATE	REVISIONS:	REV.	DATE	REVISIONS:	CLIENT: Bellway Homes Limited (Wessex)		PROJECT: Land West of Horndean Road Emsworth		<div>Broadmede House Farnham Business Park Weydon Lane Farnham, Surrey GU9 8QT Tel. 01252 267878 name.surname@osp-architecture.com www.osparchitecture.com</div> <div> O'KEEFE SCANLON LIMITED</div>	
-	-	-				SCALE: 1:100 (A3 ORIGINAL)		DRAWING: Ancillary Buildings Split Double Garage (gabled version)			
						DRAWN: GJE/LV	16386	P172	-		
						DATE: Dec 2016					
© COPYRIGHT EXISTS ON THE DESIGNS AND INFORMATION SHOWN ON THIS DRAWING This drawing may be scaled or cross referenced to the scale bar for planning application purposes only. Do not scale for any other purpose, use figured dimensions only. Subject to site survey and all necessary consents. All dimensions to be checked by user and any discrepancies, errors or omissions to be reported to the Architect before work commences. This drawing is to be read in conjunction with all other relevant materials.						For Planning					