




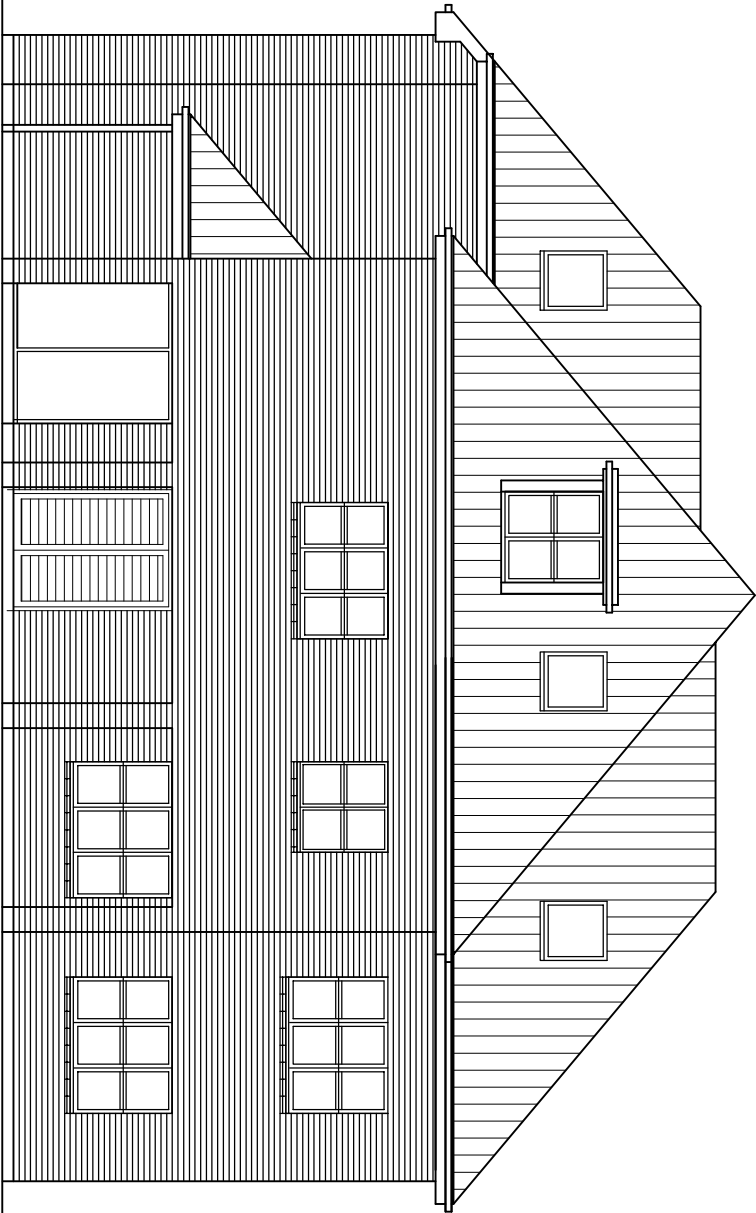



NORTH ELEVATION

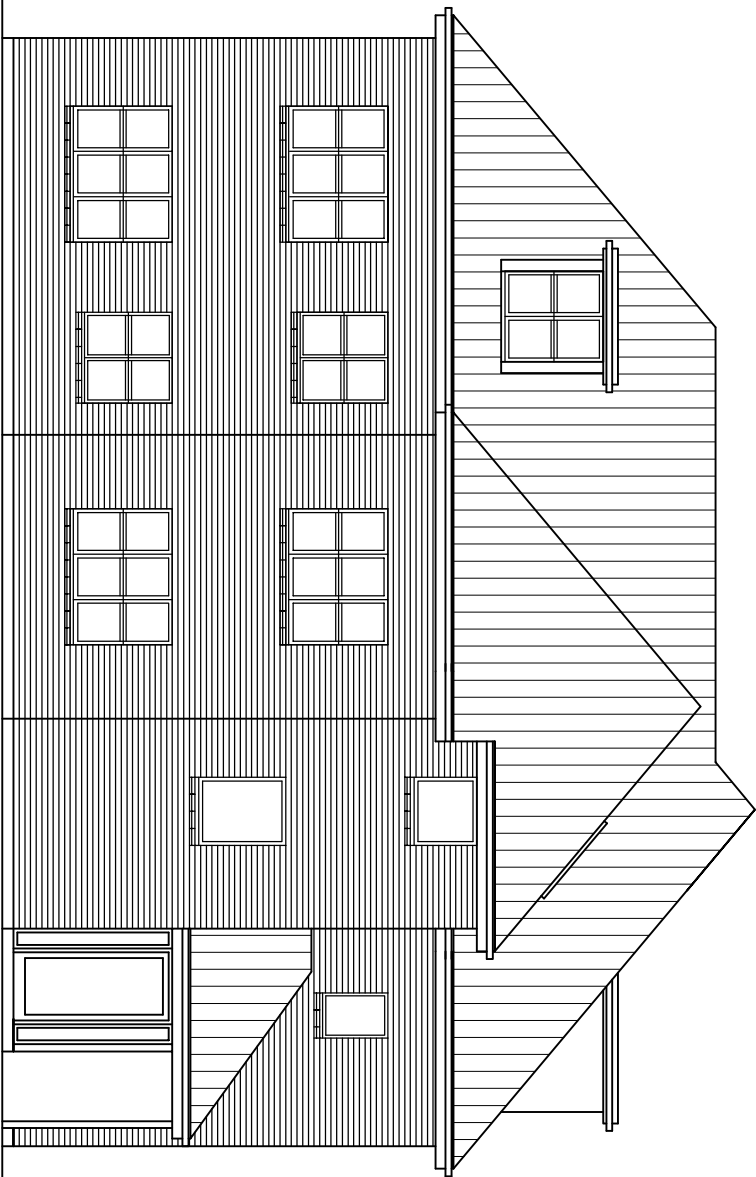


EAST ELEVATION

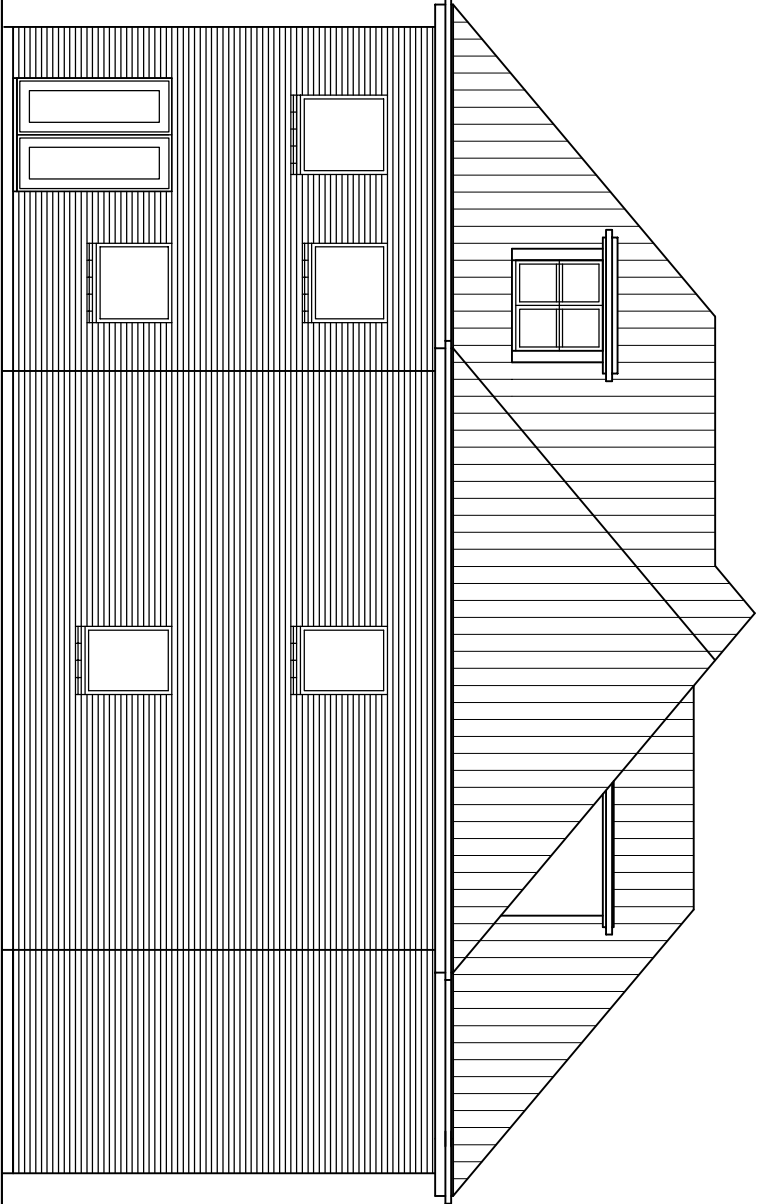

SOUTH ELEVATION

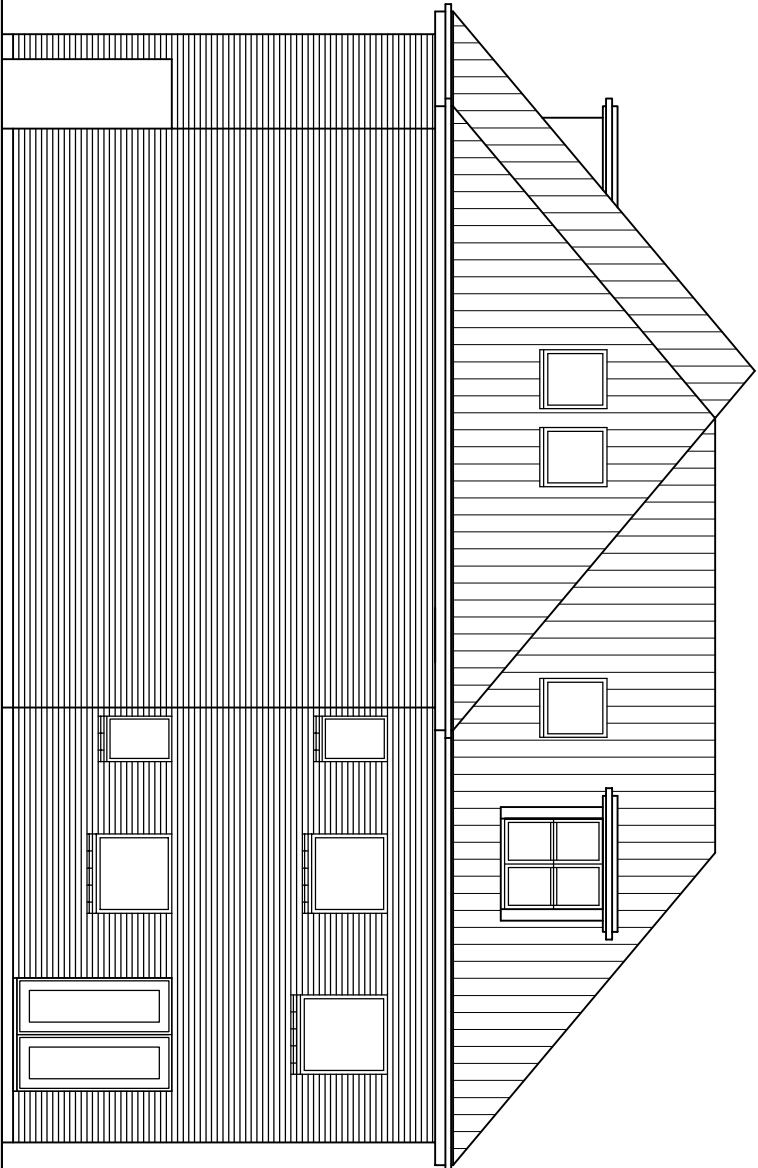 

WEST ELEVATION

 

Revision

Date

Tony Oldfield Architects

Unit 5 Freemantle Business Centre
152 Millbrook Road East
Southampton
Hampshire
SO15 1JR
Tel : 023 80236165
Fax : 023 80632466
Email : toldfieldarchitect.co.uk



Client PD Scammell Limited

Project 157 Milton Road
Cowplain

Drawing Title Flats
Elevations

Scale 1:100 Drawn

Date 11.03.17 Checked

Project Number 150308

Drawing No DP11 Revision

This drawing is copyright of the architect & must not be reproduced without permission. Any discrepancies should be reported to the architect.