

7 AVONDALE ROAD, WATERLOOVILLE

Proposed

NOTES:


Dimensions to be checked on site before commencing work. Any discrepancies shall be reported to the architect immediately.

Do not scale from these drawings except for planning purposes.


Use figured dimensions only.

Where applicable this drawing is to be read in conjunction with other consultants' drawings.


All drawings to be read in conjunction with specification and all other drawings including structural engineer and mechanical and electrical drawings / specification

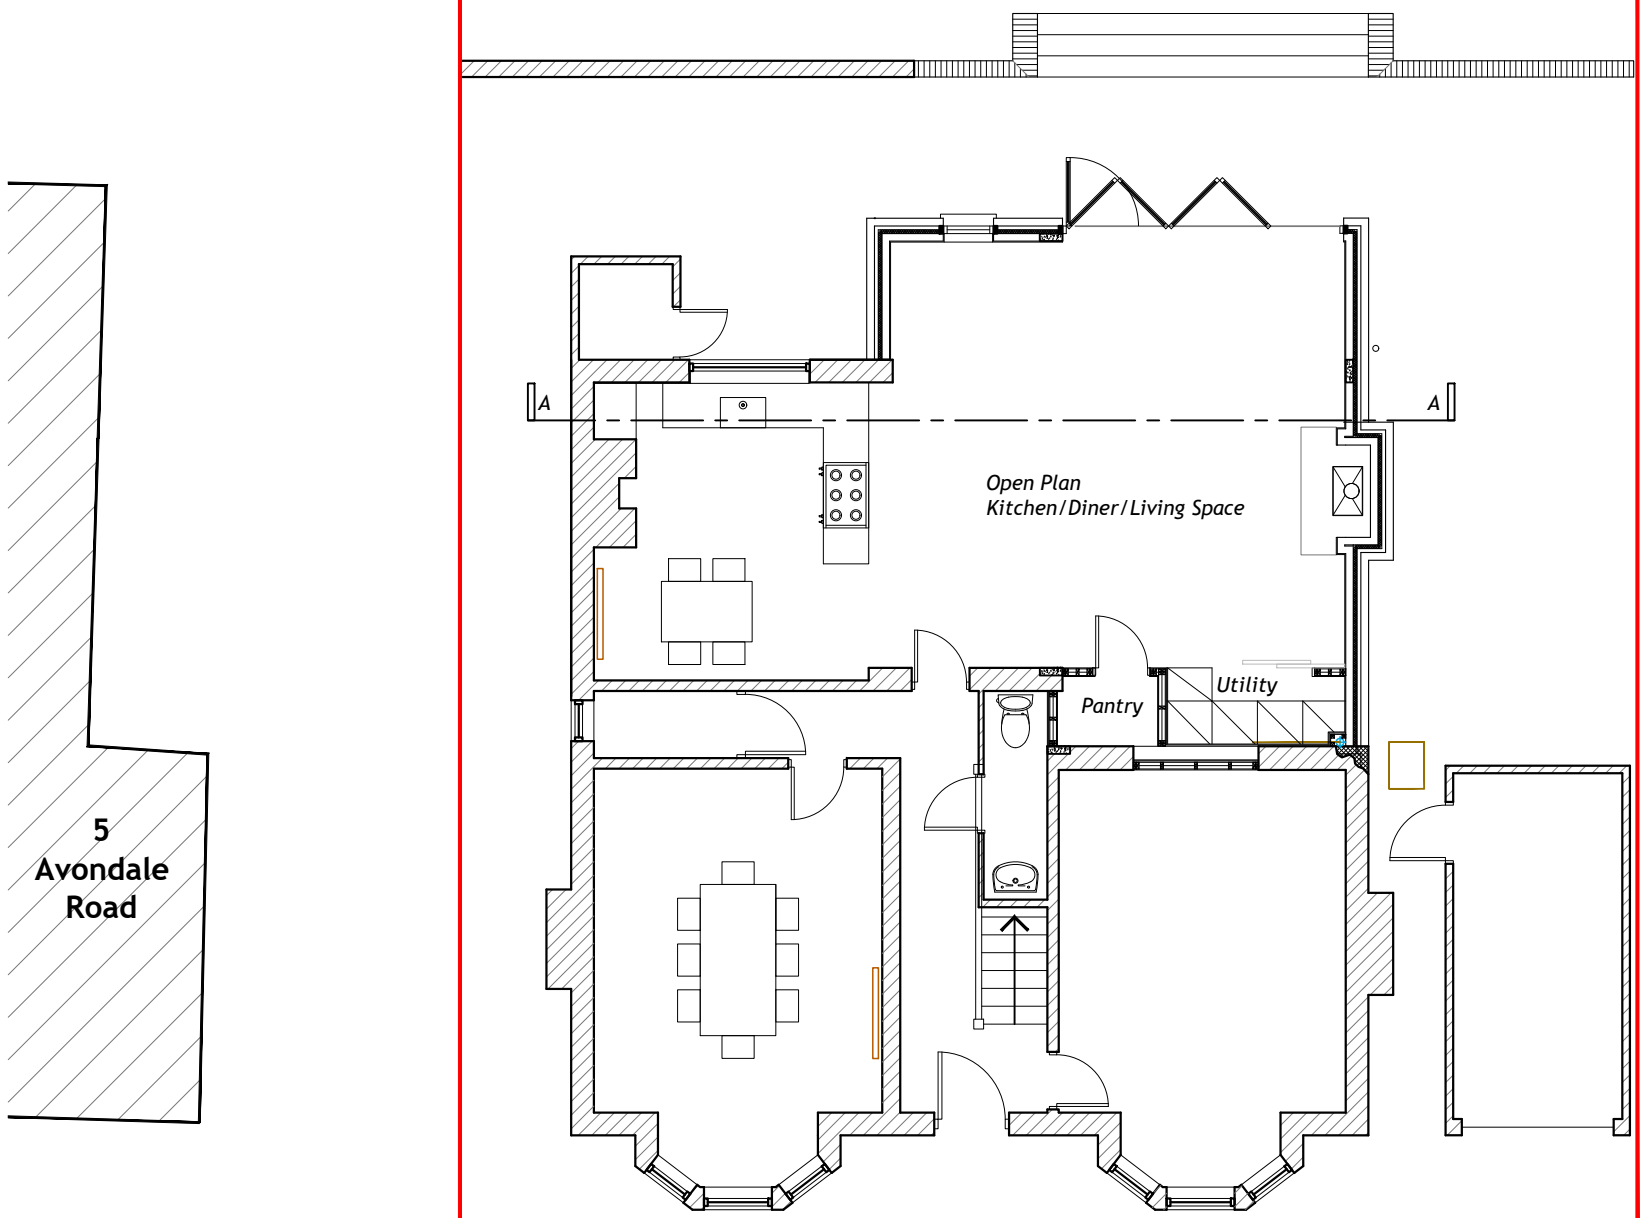

GROUND FLOOR PLAN
1:100

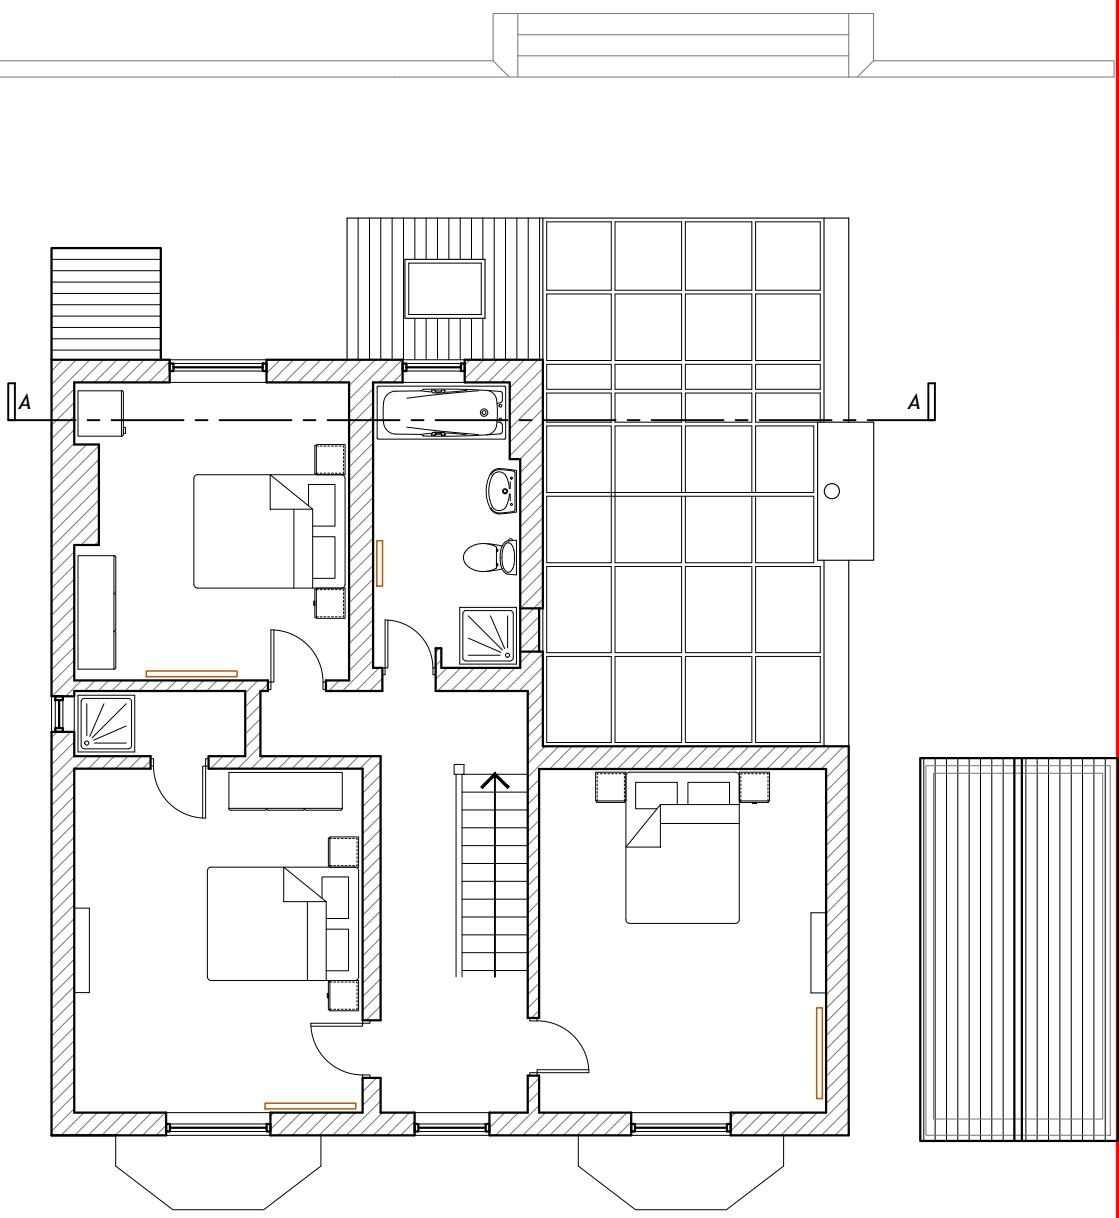


FIRST FLOOR PLAN
1:100

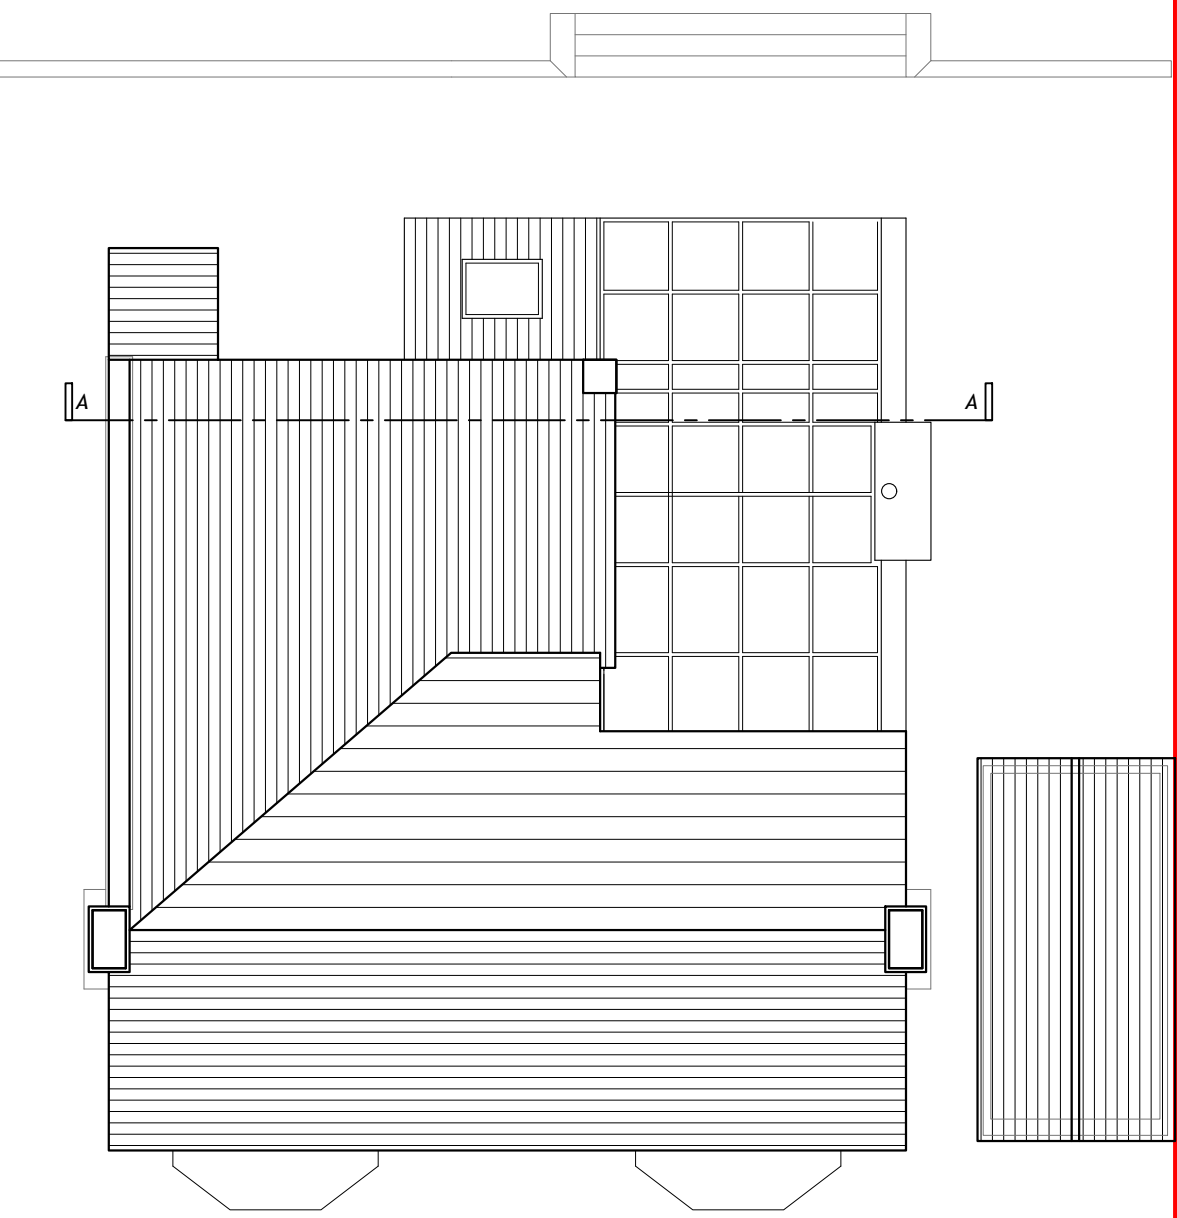


ROOF PLAN
1:100



FRONT ELEVATION
(South) 1:100

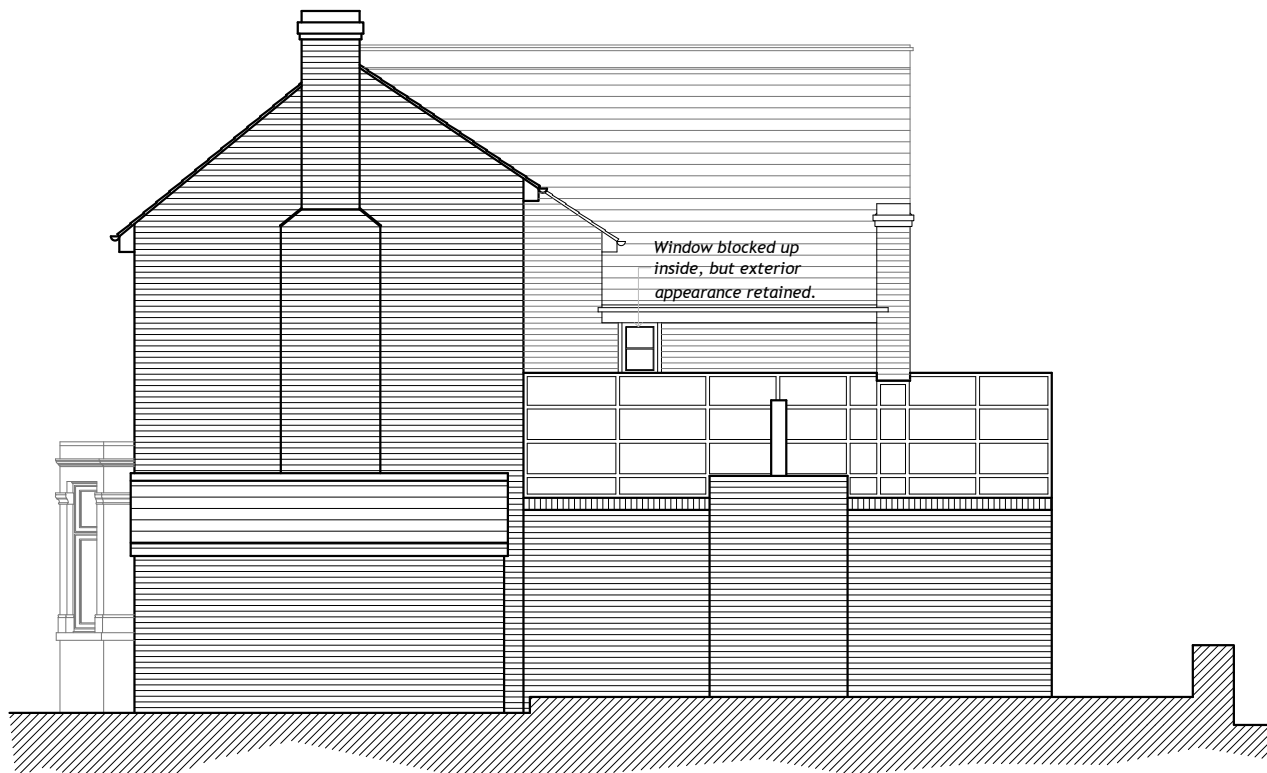


SIDE ELEVATION
(East) 1:100

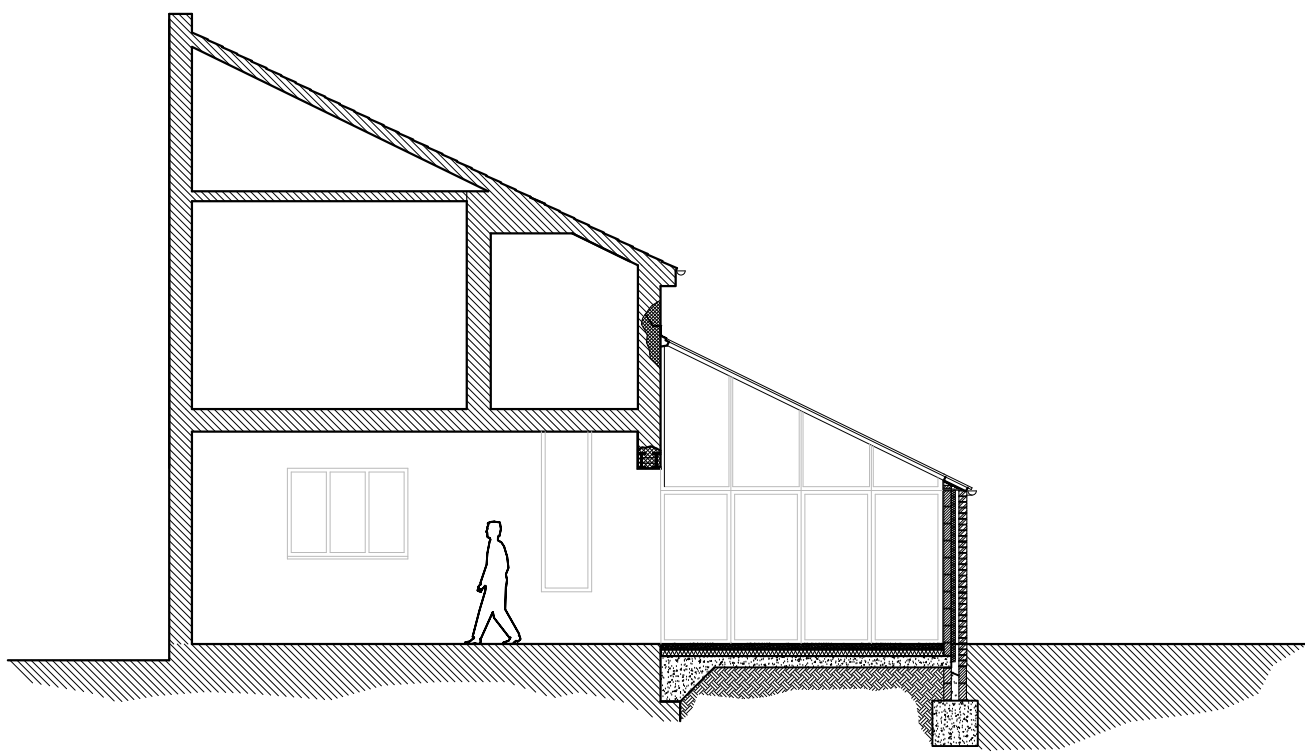


SECTION A-A
1:100




REAR ELEVATION
(North) 1:100

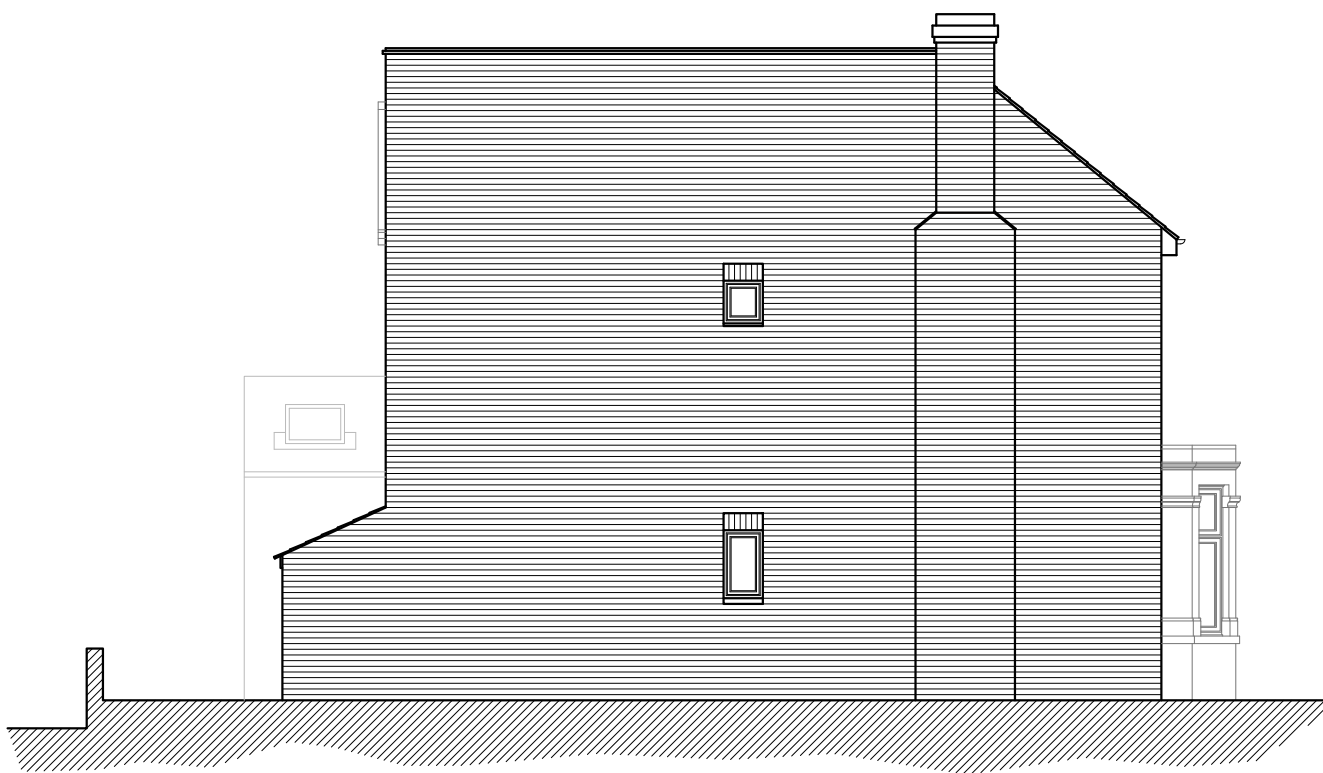


SIDE ELEVATION
(West) 1:100

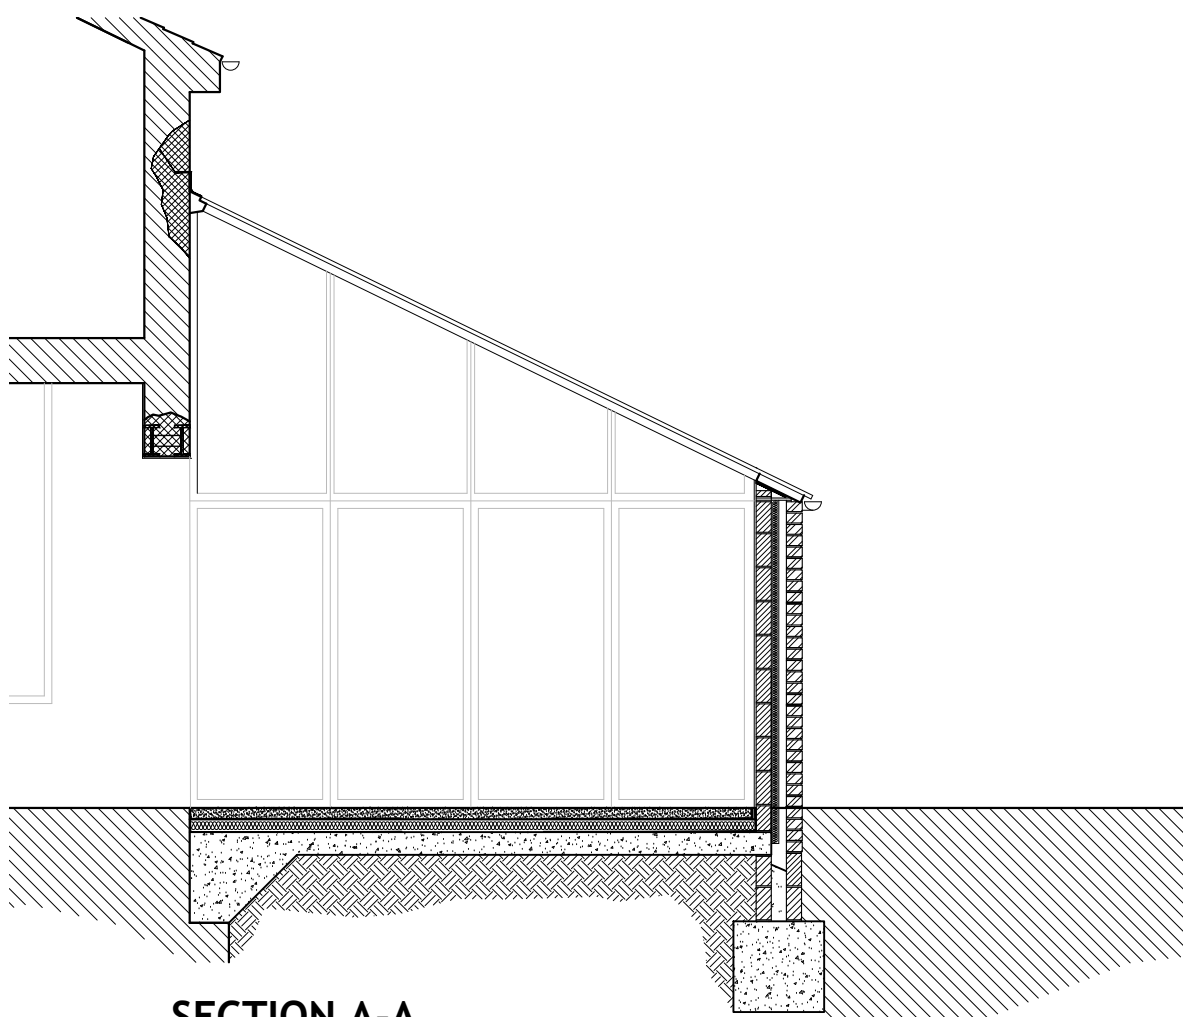

SECTION A-A
1:50

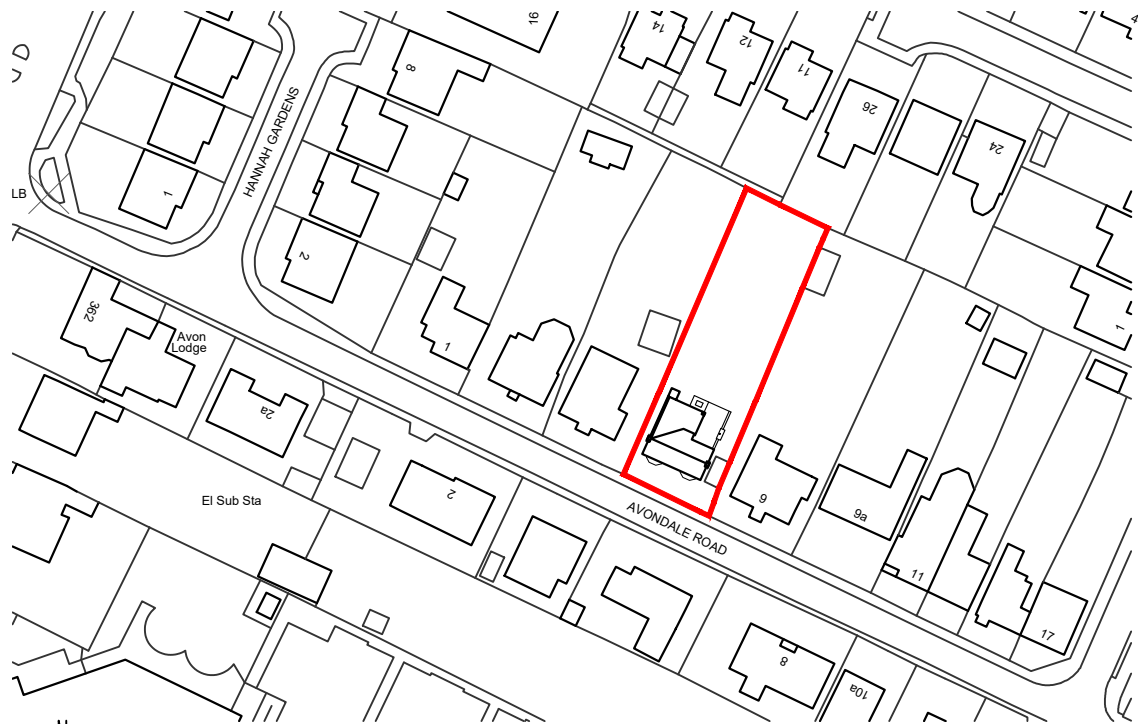

LOCATION PLAN
1:1250
Ordnance Survey, (c) Crown Copyright 2015. All rights reserved. Licence number 100022432

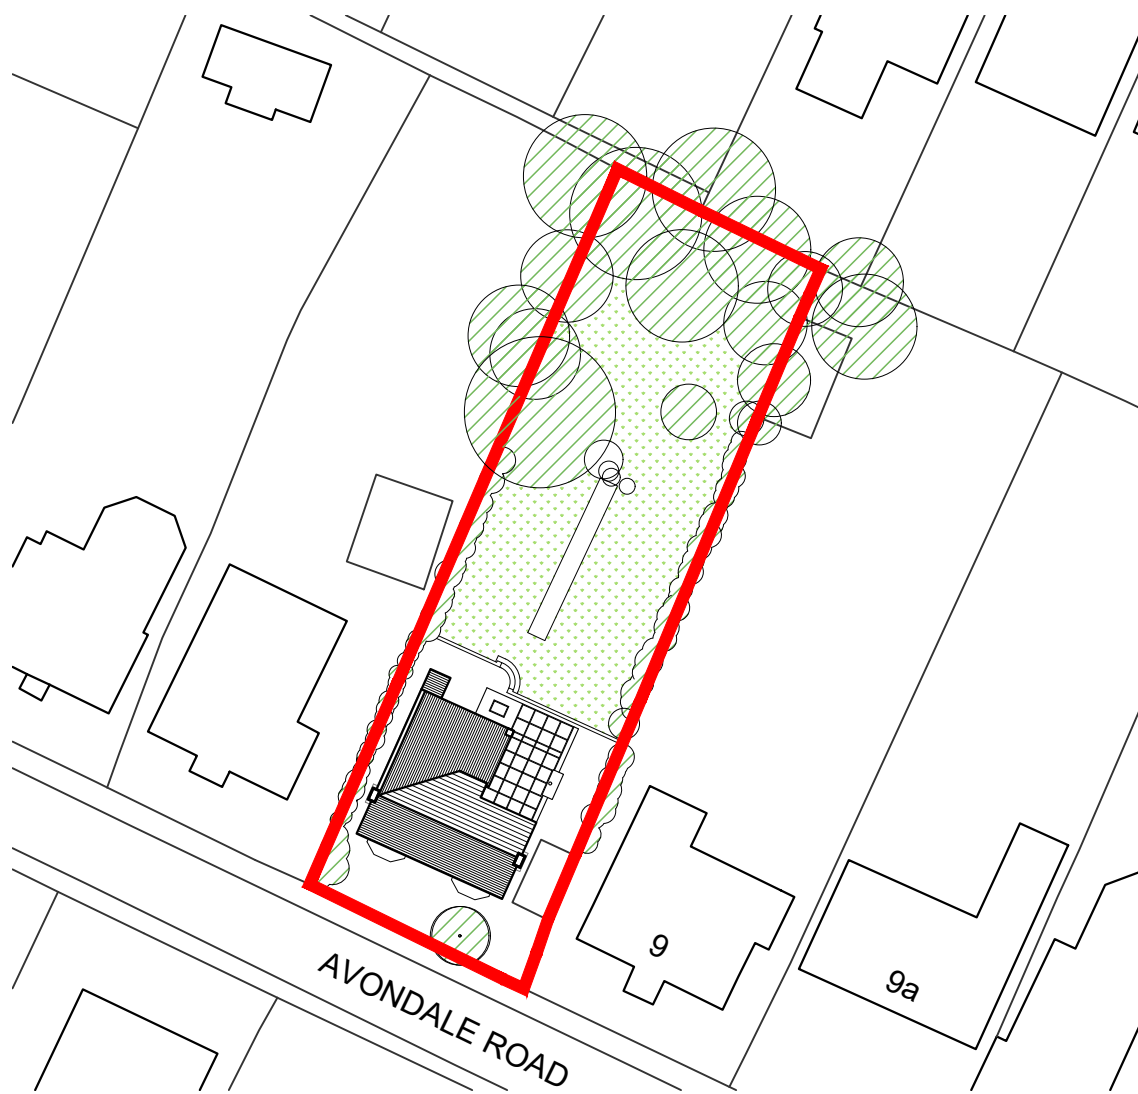

BLOCK PLAN
1:500
Ordnance Survey, (c) Crown Copyright 2015. All rights reserved. Licence number 100022432

REV	DATE	AMENDMENT	DRAWN

hd architects
Helyer Davies Architects Ltd
1 The Old Flour Mill,
Emsworth, PO10 7BT
01243 370 715
www.hdarchitects.co.uk mail@hdarchitects.co.uk


CLIENT
Mr A Cook

PROJECT
7 Avondale Road
Waterlooville
Hampshire
PO7 7ST

DRAWING
Proposed Plans
Proposed Elevations

SCALE
1:100 @ A1

DATE November 2017 DRAWN JF
DRAWING NUMBER 14008-002 REVISION B

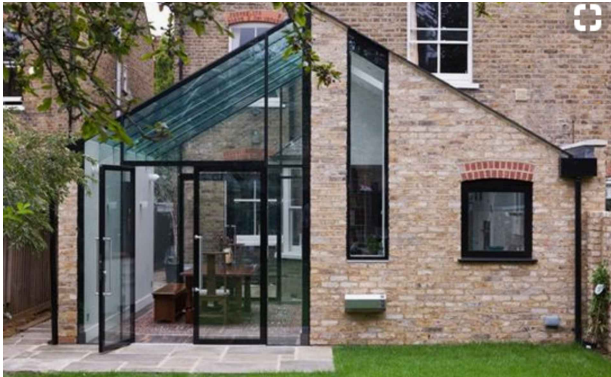

Precedent Image