

1/100.




1/50.



ANT BOROUGH
INCIL

07 NOV 2017

RECEIVED

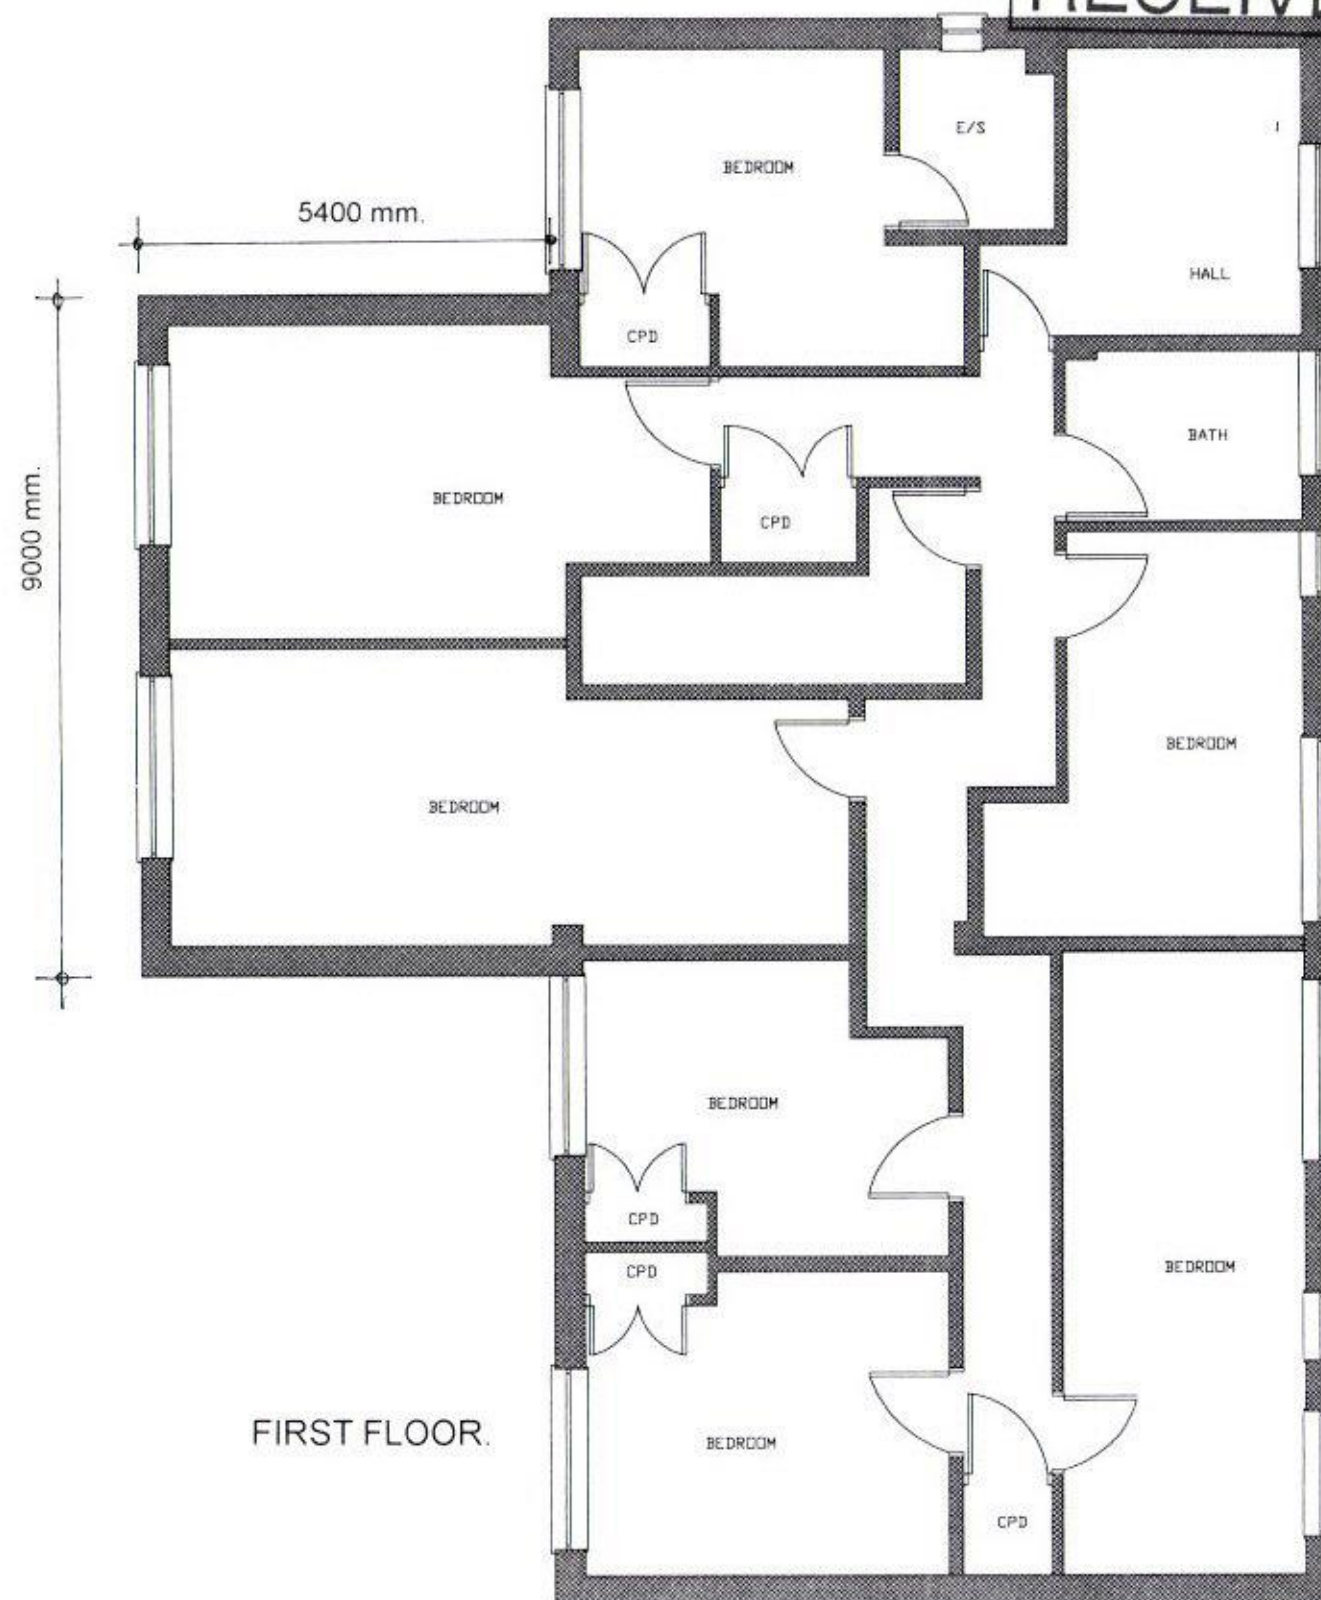

FIRST FLOOR.

BAYITH REST HOME.
18-20 BEVAN ROAD, WATERLOOVILLE
PO8 9QH
PROPOSED FIRST FLOOR PLAN
DRAWING NO. 17/4/BRH - 5A
SCALE: 1/100. PAPER SIZE A3