


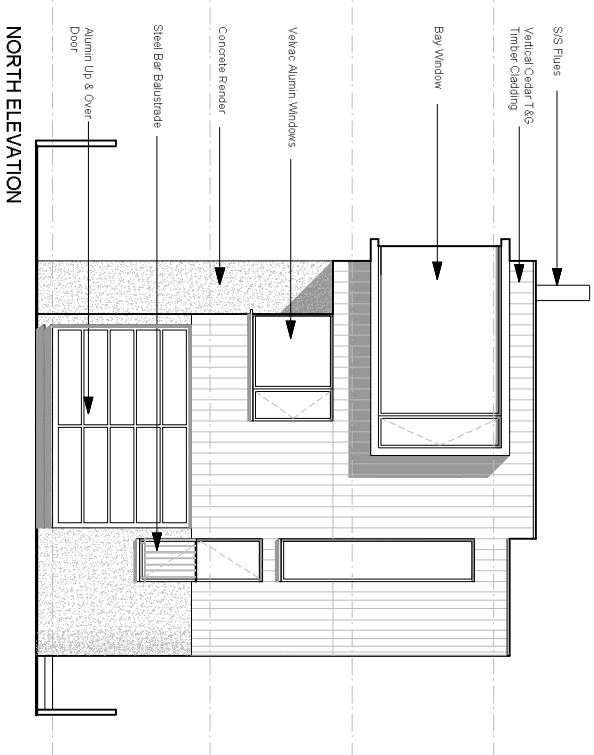

ARCHITECTS: C2 Architects 7 St Thomas's Wharf 78, Wapping High Street, London E1W 2NB Telephone 0207 480 6464 email : design@c2architects.com www.c2architects.com			PROJECT 56A BRACKENSHAM POND PLANNING		REV	DATE	DRAWING NO	56ABR/ P/ 003	DRAWING TITLE: PROPOSED NORTH ELEVATION
ALL DIMENSIONS TO BE CHECKED ON SITE			THIS DRAWING IS COPYRIGHT					DATE: October 2017	
								SCALE: 1 : 100 @ A3	