




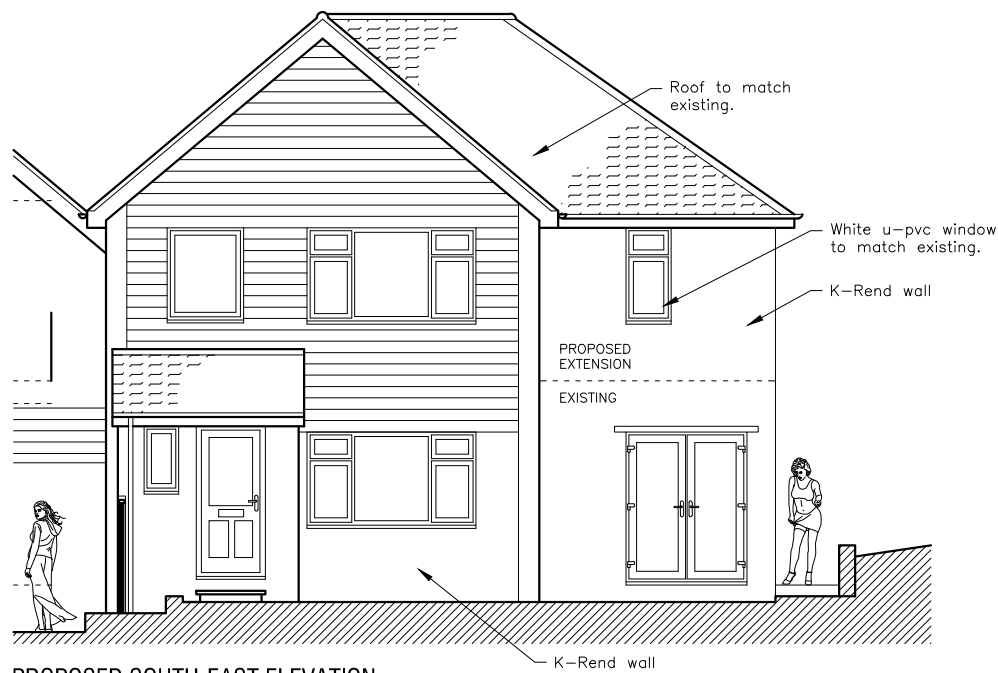

PROPOSED SOUTH-EAST ELEVATION
REF. NO.: DS101 PE01-1

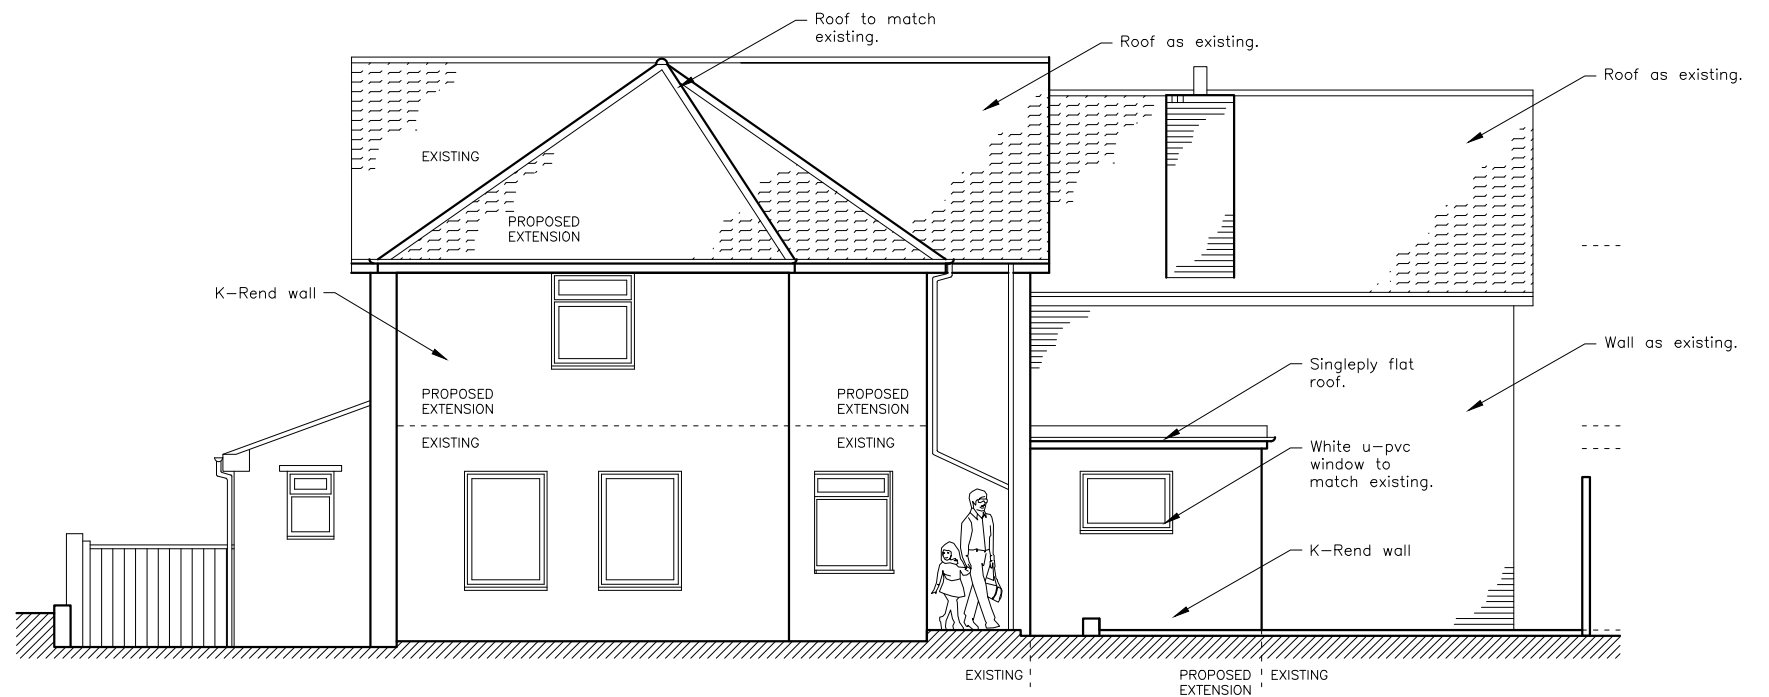


PROPOSED NORTH-EAST ELEVATION
REF. NO.: DS101 PE01-2

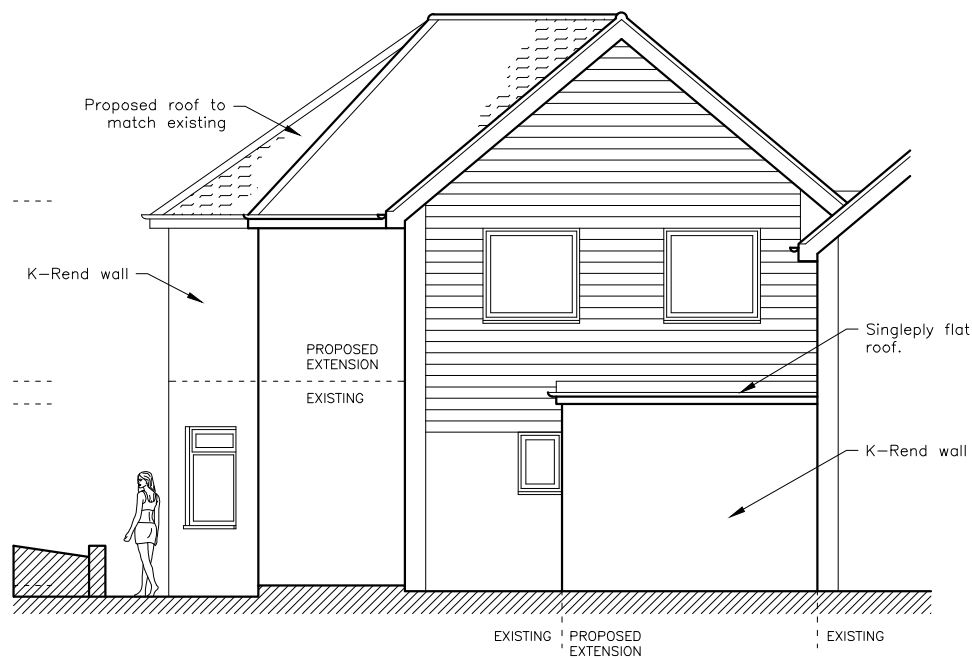

PROPOSED NORTH-WEST ELEVATION
REF. NO.: DS101 PE01-3

Note:
All walls to be K-Rendered.
Proposed pitch roof to match existing.
Proposed flat roof to be singleply flat roof.

 

archiplus ltd.

www.archiplus.co.uk
Copyright of this drawing is reserved by Archiplus Ltd. This drawing is not to be scaled for construction except for planning purposes only. All dimensions are to be checked on site prior to construction or manufacture. If there are any discrepancies the designer is to be informed immediately.

PROJECT:
38 MONTGOMERY WALK,
WATERLOOVILLE,
HAMPSHIRE
PO7 5TD

CLIENT:
MR. JAME CLAYTON

TITLE:
PROPOSED ELEVATIONS

JOB NO.:
DS101

DWG. NO.:
PE01- 1,2,3

SCALE:
1:100 @ A1

DATE:
23 05 2017

REV.:
-

DRAWN BY:
J.L.