




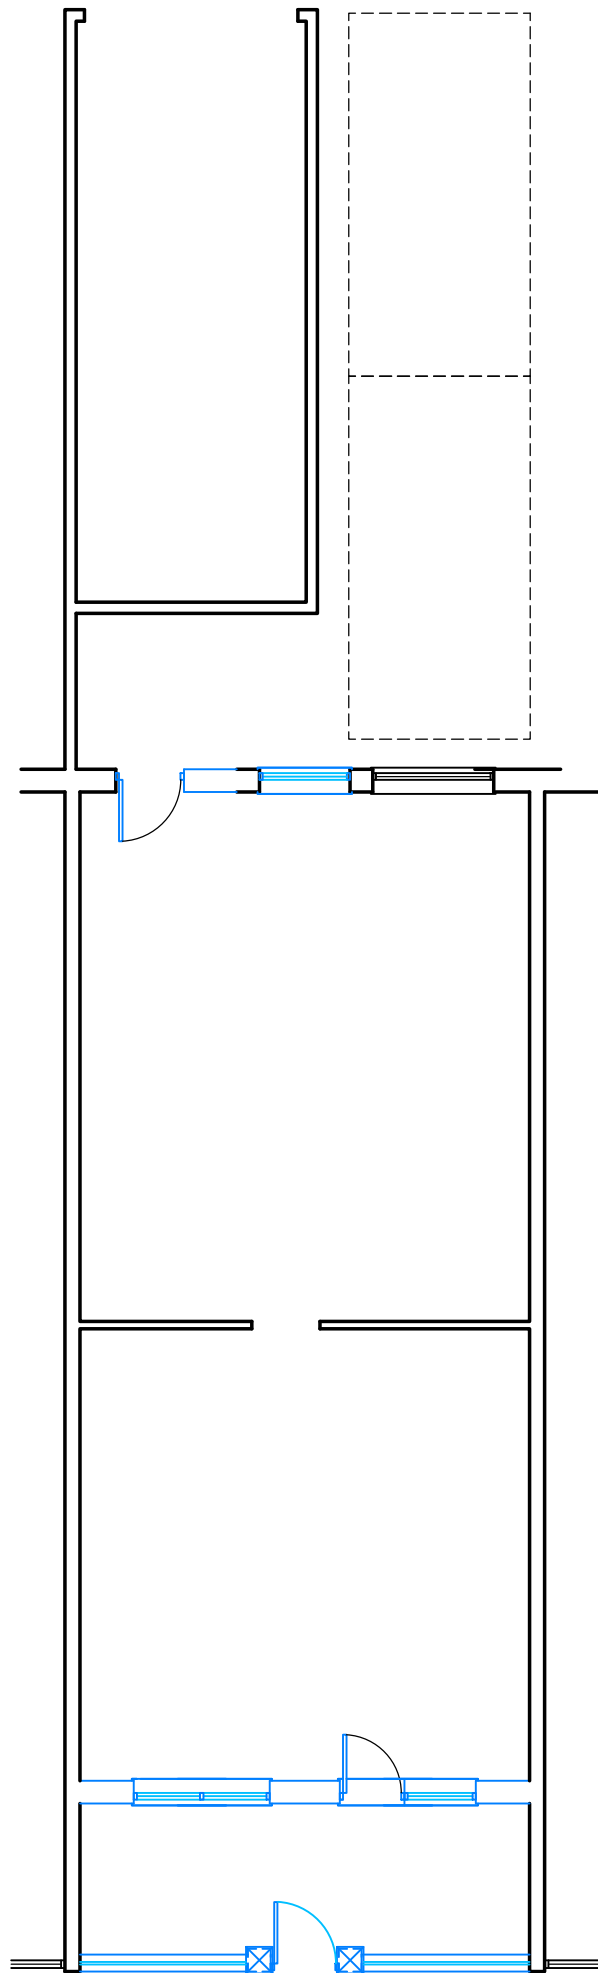


Proposed Ground Floor

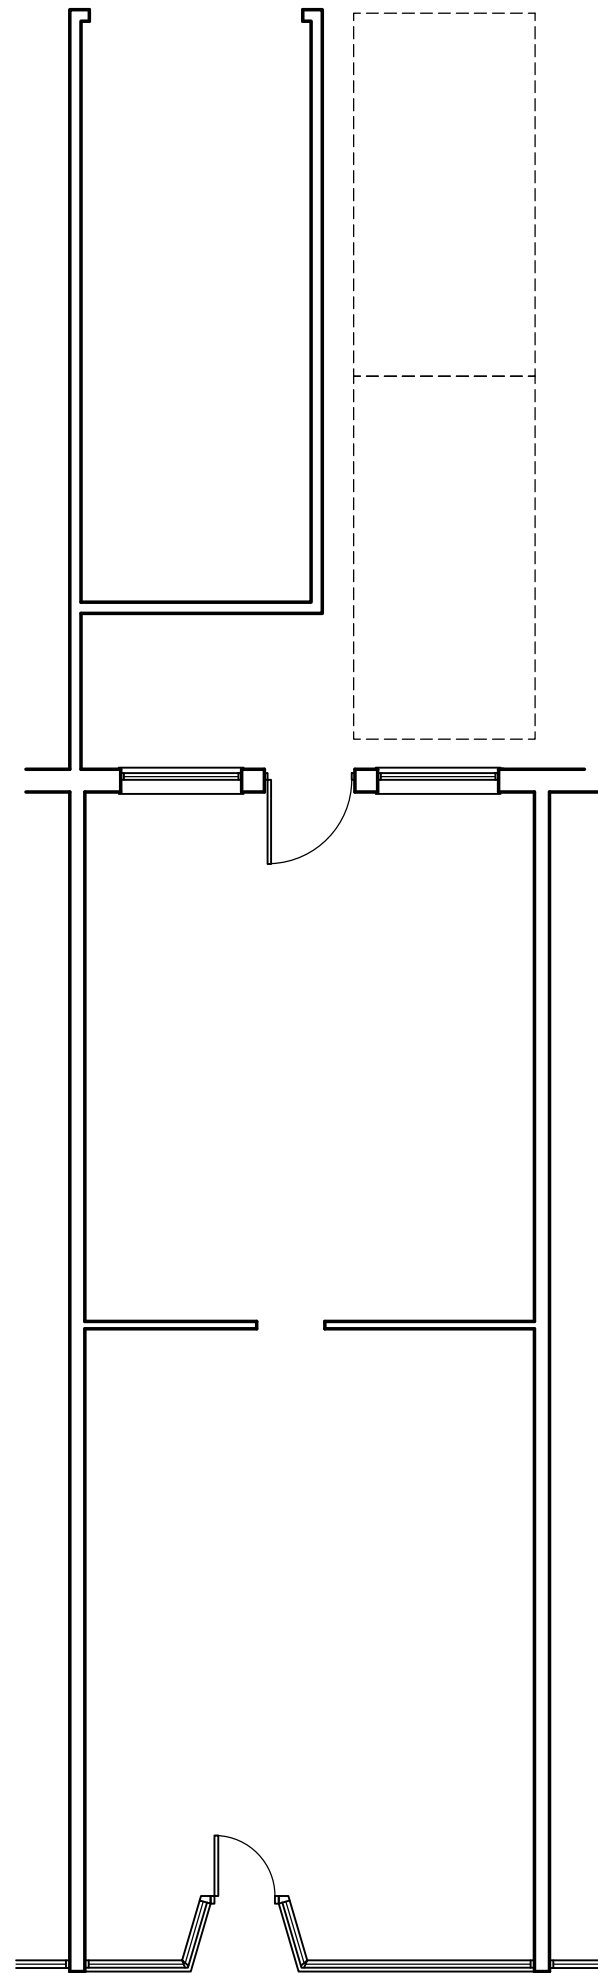


Existing Ground Floor

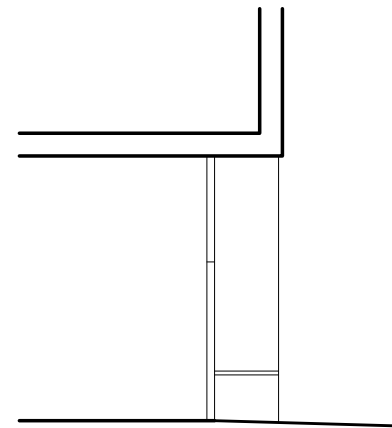


Existing Front Section

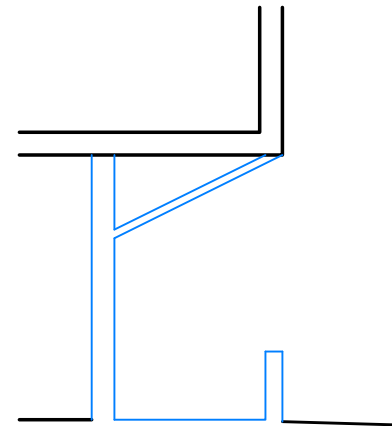


Proposed Front Section

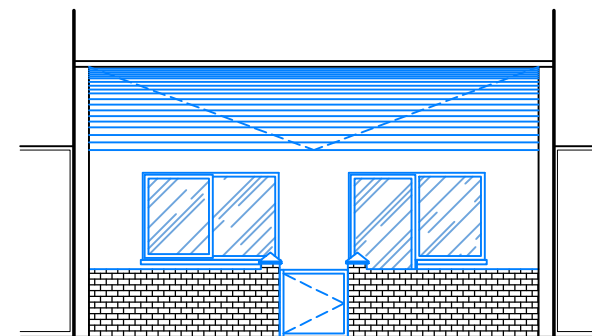

Proposed Front Elevation

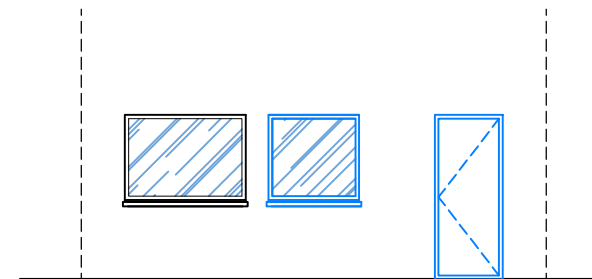


Proposed Rear Elevation

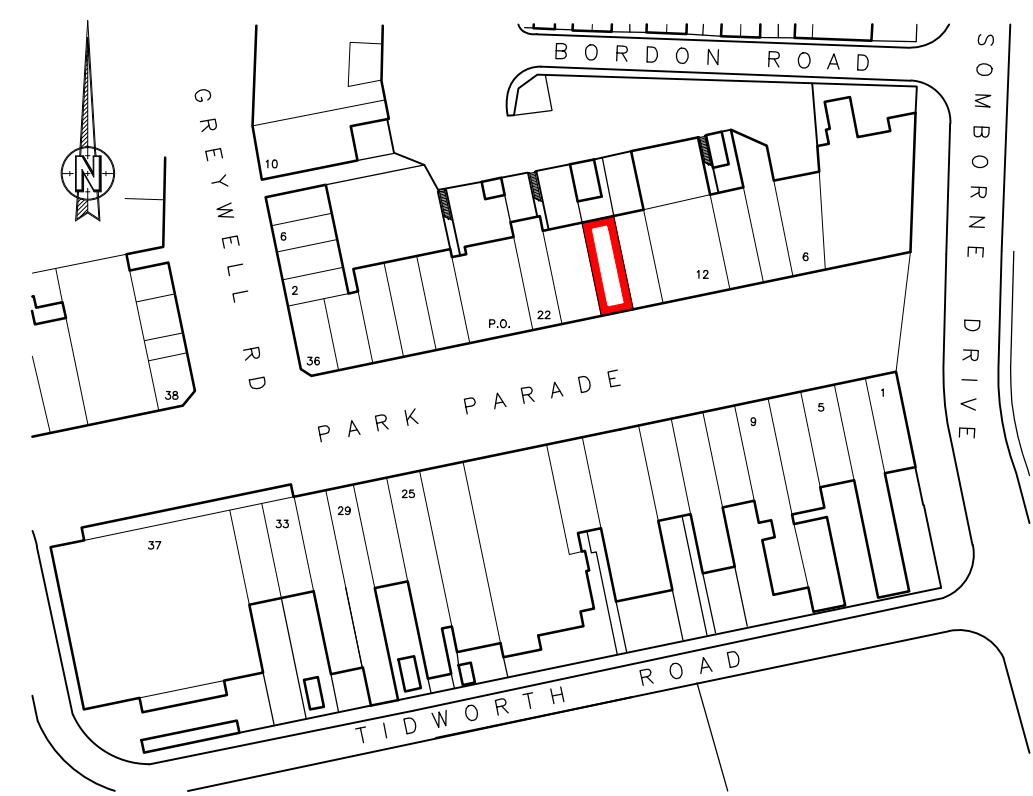


0m 10m 20m 30m 40m 50m
K.A.D. Licensed O.S. No. 100047482


Location Plan 1:1250@A3

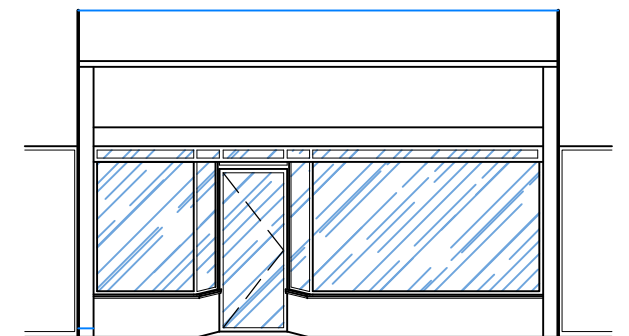

Existing Front Elevation

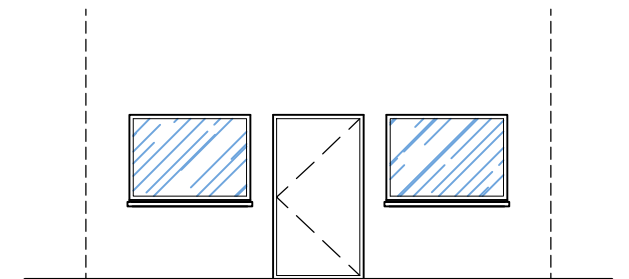

Existing Rear Elevation

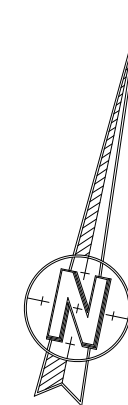

K NIGHT ARCHITECTURAL DESIGN K.A.D. Ltd. Ground Floor Suite 94 Richmond Court Botley Road Southampton SO31 1BA M: 07801 346479 T: 01489 660194 E: lan@k-a-d.co.uk W: www.k-a-d.co.uk		Drawing Existing & Proposed floor plans / elevations	
Client Kingfisher Property Group Limited		Date Jul 2017	
Project 18 Park Parade, Havant		Scale 1:100@A3	
Project no.	Sequential	Bldg/Floor	Detail
KAD	01	A	EX/PP