


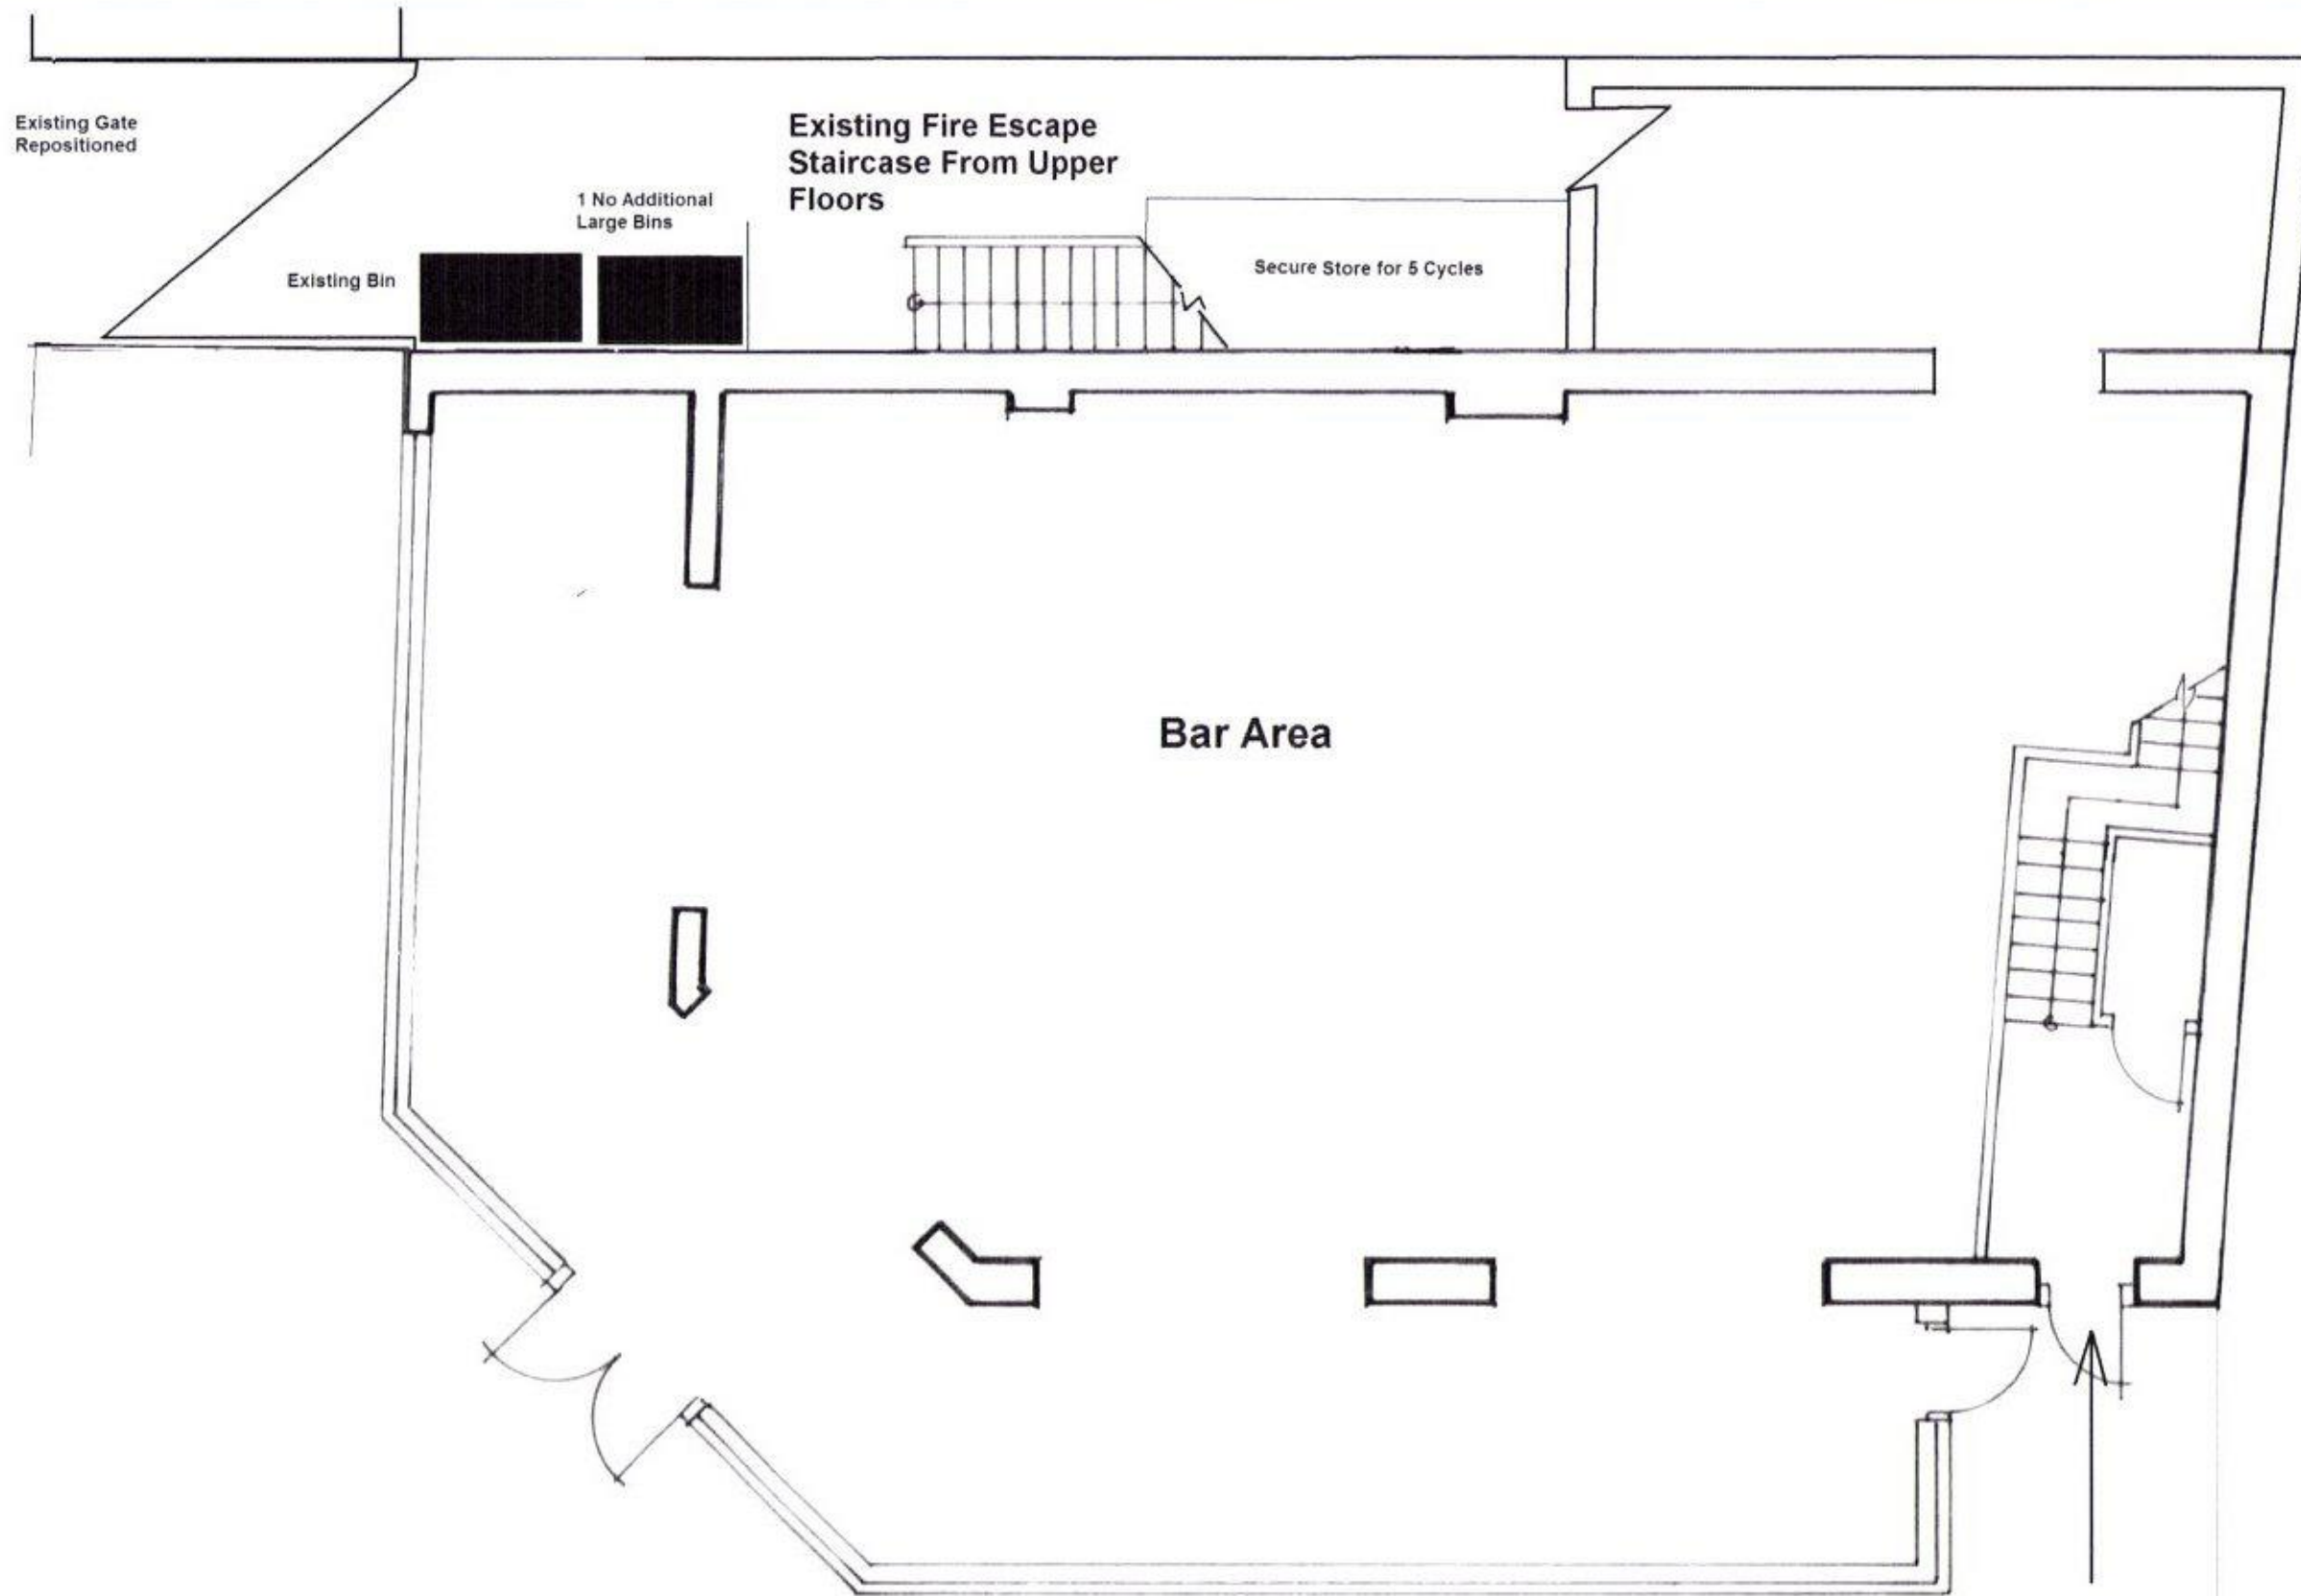

**Ground Floor Plan**

**Existing &  
Proposed  
Entrance to  
Upper Floors**

HAVANT BOROUGH  
COUNCIL  
- 6 SEP 2016  
**RECEIVED**

|   |                                                                                        |                             |                |
|---|----------------------------------------------------------------------------------------|-----------------------------|----------------|
| Client:   | MR G COLLIER, C/O AGENT                                                                | Date:                       | SEPTEMBER 2015 |
| Project:   | CONVERSION OF THE FIRST AND SECOND FLOORS OF 12 CREEK ROAD<br>HAYLING ISLAND, PO11 9RD |                             |                |
| Drawing:   | PROPOSED GROUND FLOOR PLAN                                                             | Scale:                      | Drawing No.    |
|   |                                                                                        | 1:100@A3<br>(unless stated) | 1188-07        |
| Eastern Square (Project Management) Ltd, The Colchester Centre, Hawkins Road<br>Hythe Quay, Colchester, Essex, CO2 8JX Tel. 01206 266966 www.easternsquare.net |                                                                                        |                             |                |