


OVERALL MEASUREMENTS TO BE CHECKED ON SITE
PRIOR TO CONSTRUCTION WORK COMMENCING

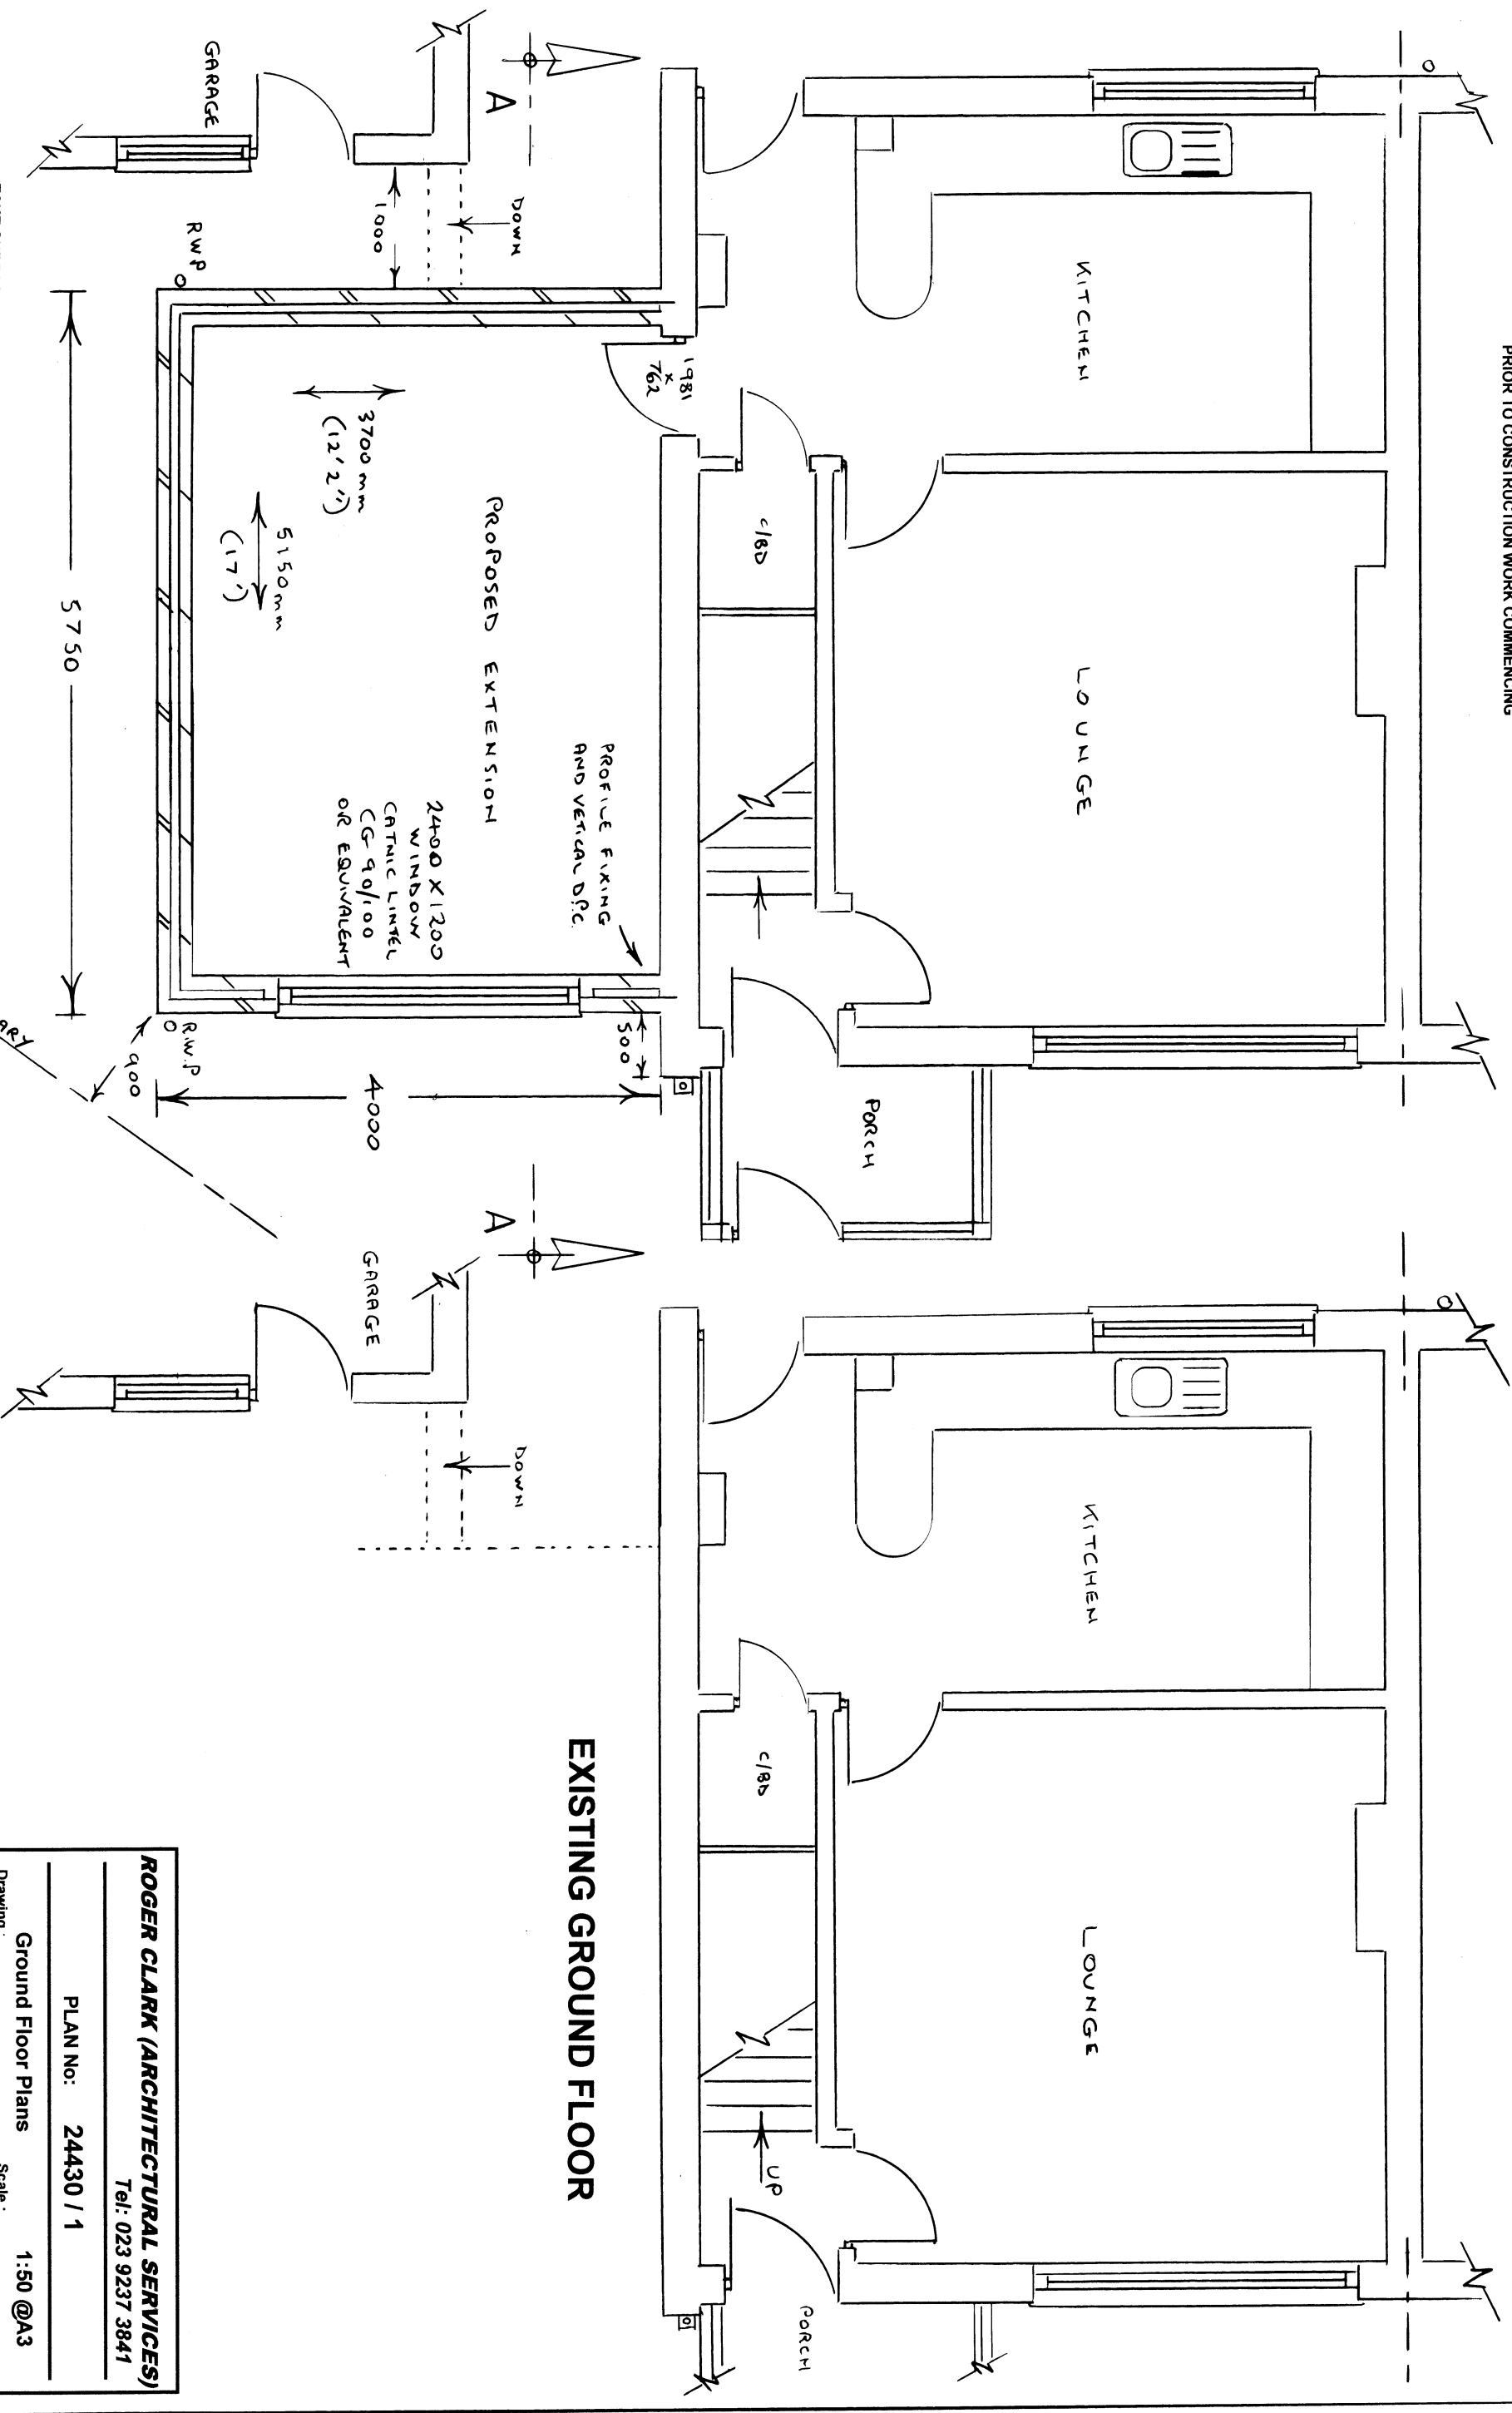

EXISTING GROUND FLOOR

ROGER CLARK (ARCHITECTURAL SERVICES)

Tel: 023 9237 3841

PLAN No: 24430 / 1

Ground Floor Plans Scale: 1:50 @A3

PROPOSED EXTENSION

1 LASHAM GREEN

HAVANT