




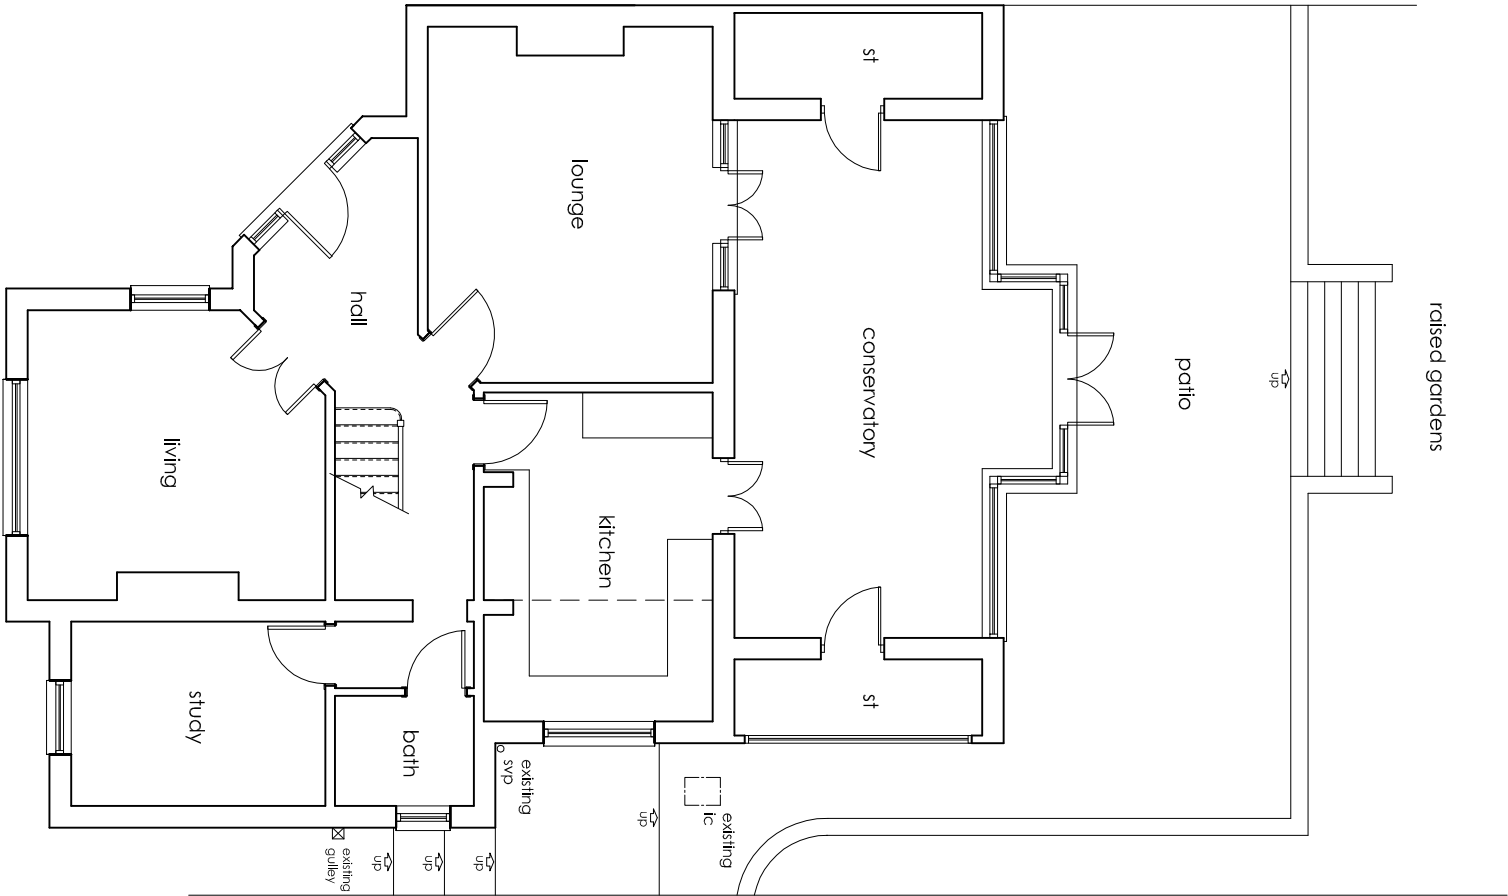

EXISTING GROUND FLOOR PLAN
SCALE 1:100

 

driveway

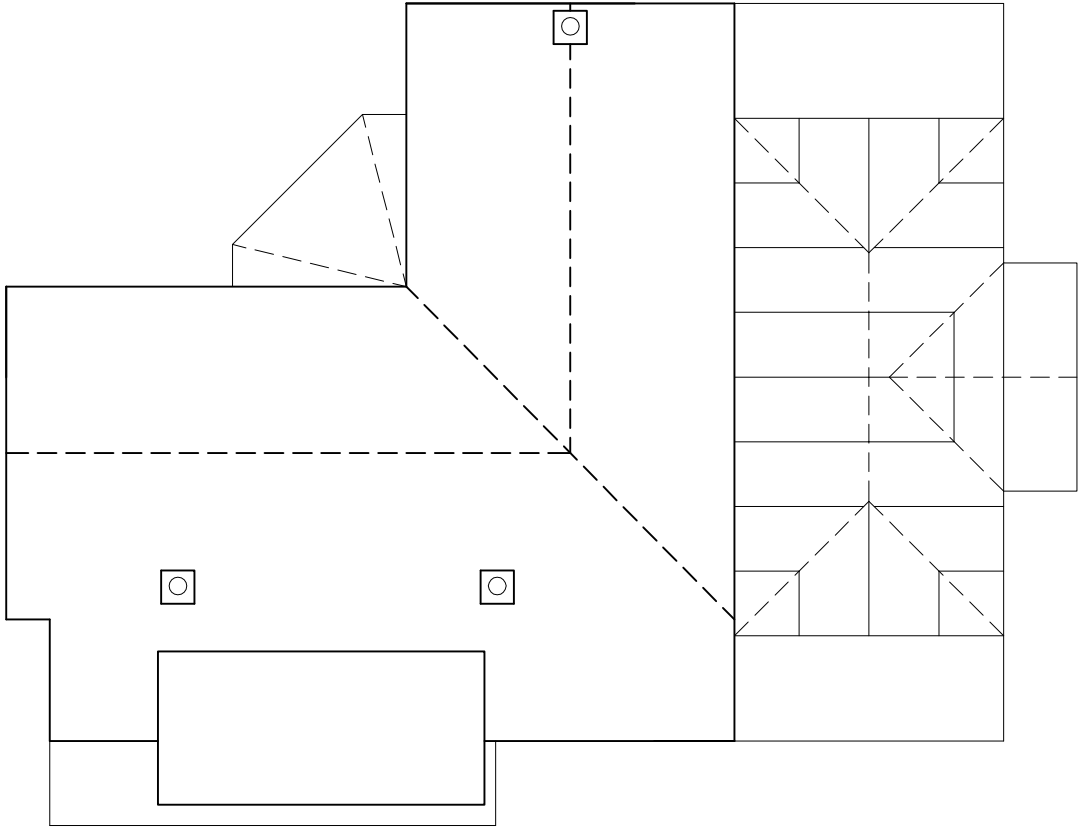

EXISTING ROOF PLAN
SCALE 1:100



The drawing is the copyright of CMCDesign and may not be copied, altered or reproduced in any form without the written consent of CMCDesign.

It is the sole responsibility of the building owner to draw up all legal agreements with adjoining property owners to cover the over hanging of any fascias, gables, balconies or any part of the building. CMCDesign can not be held responsible in any way whatsoever for any legal costs or other costs incurred through any neighbouring disputes.

It is the sole responsibility of the building owner to comply with the party wall act 1996. CMCDesign can not be held responsible in any way if non compliance is adopted.

Use figures dimensions only. It is not intended to be used as a guide.

all walls and partitions to be checked and to verify all dimensions on the plan to works commencing any discrepancies in dimensions or boundary locations are to be brought to the attention of CMCDesign immediately before any further works take place on the site.

revision

client

ortheligh

stage

planning

date

may 2017

scale

1:100 @ A3

address

42 the brow

portsmouth

hampshire

po7 5da

drawing no.

341/05/02

drawing

existing

plans

CMcdesign architectural services



the studio, 221 melrose road,
chichester, hampshire, PO19 5GS
t 07968 997454
e studio@cmcdesign.co.uk
w www.cmcdesign.co.uk