
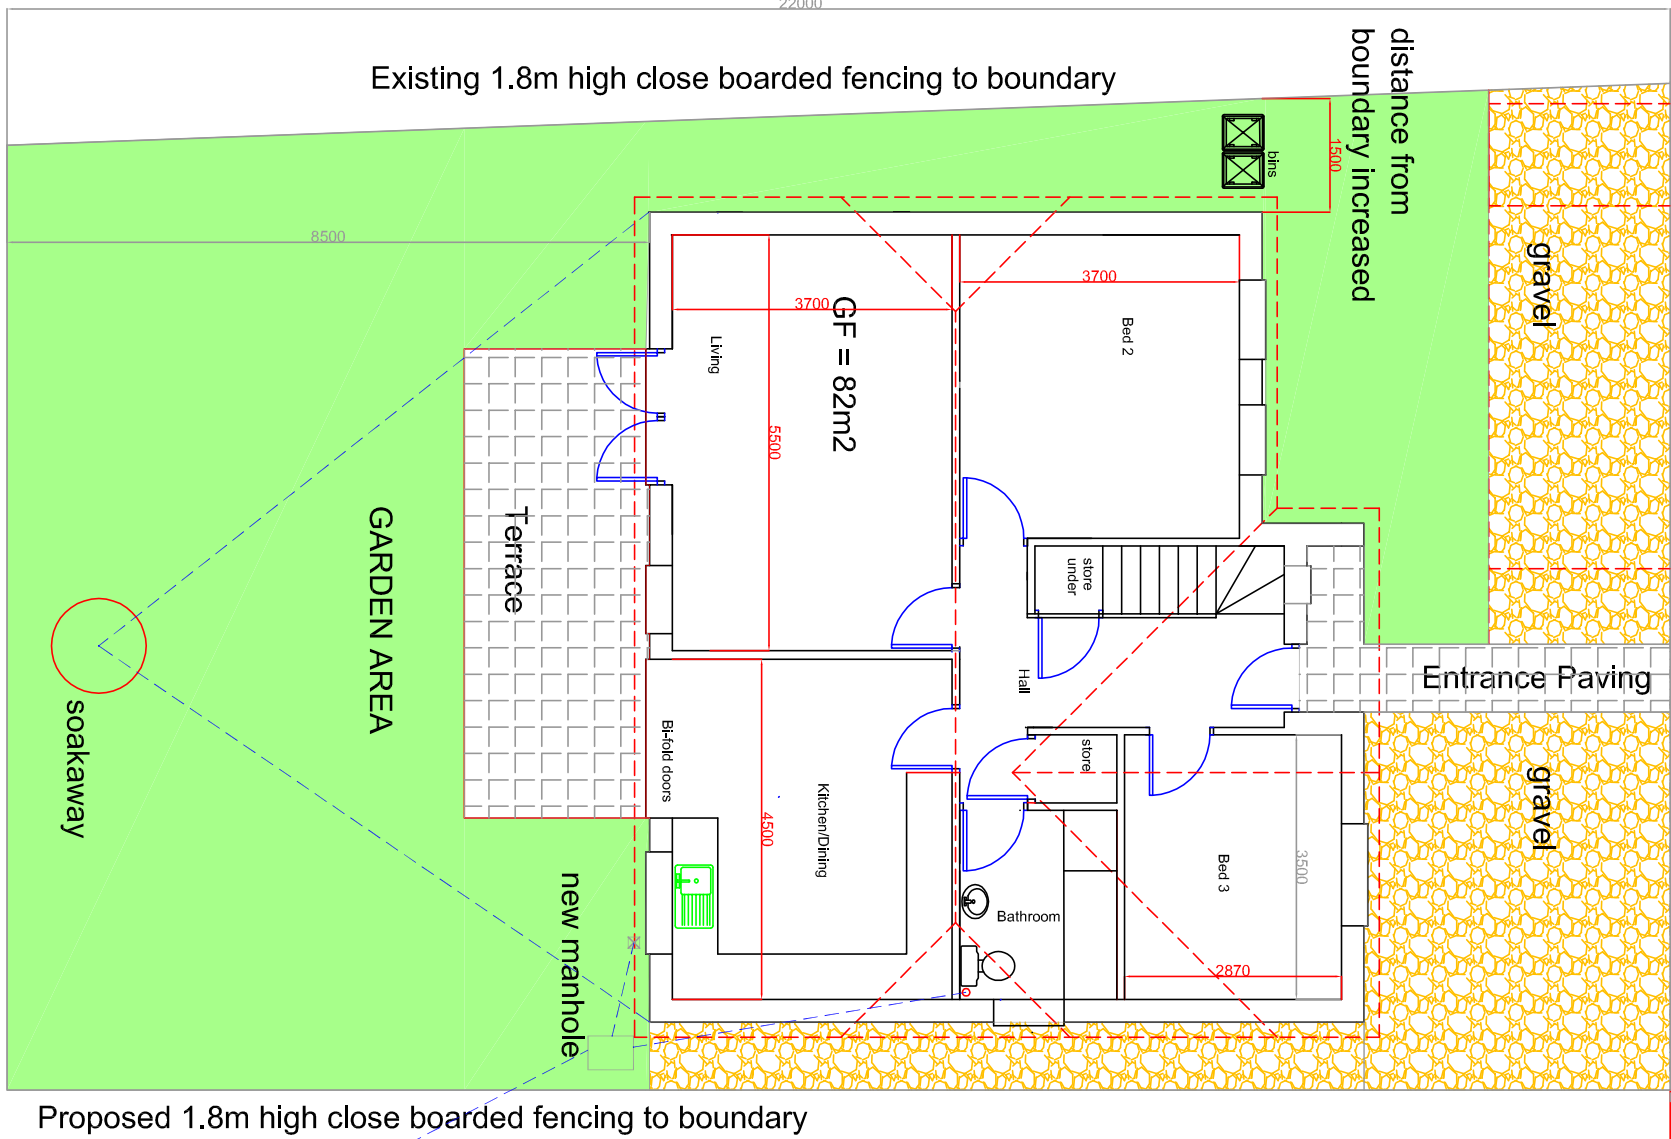



Existing 1.8m high close boarded fencing and hedgerow to boundary

Existing tarmac driveway


Existing 1.8m high close boarded fencing and hedgerow to boundary

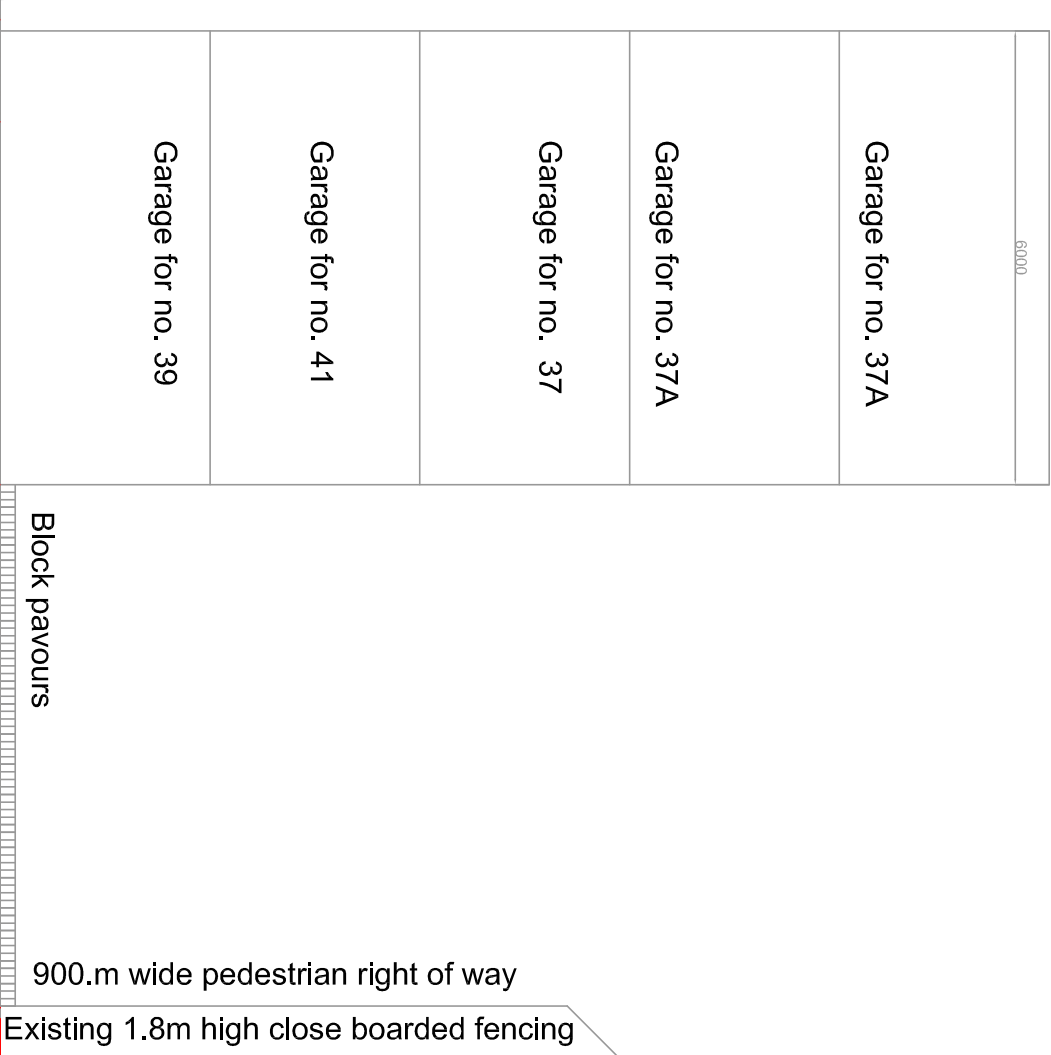

Ground Floor & Site Plan

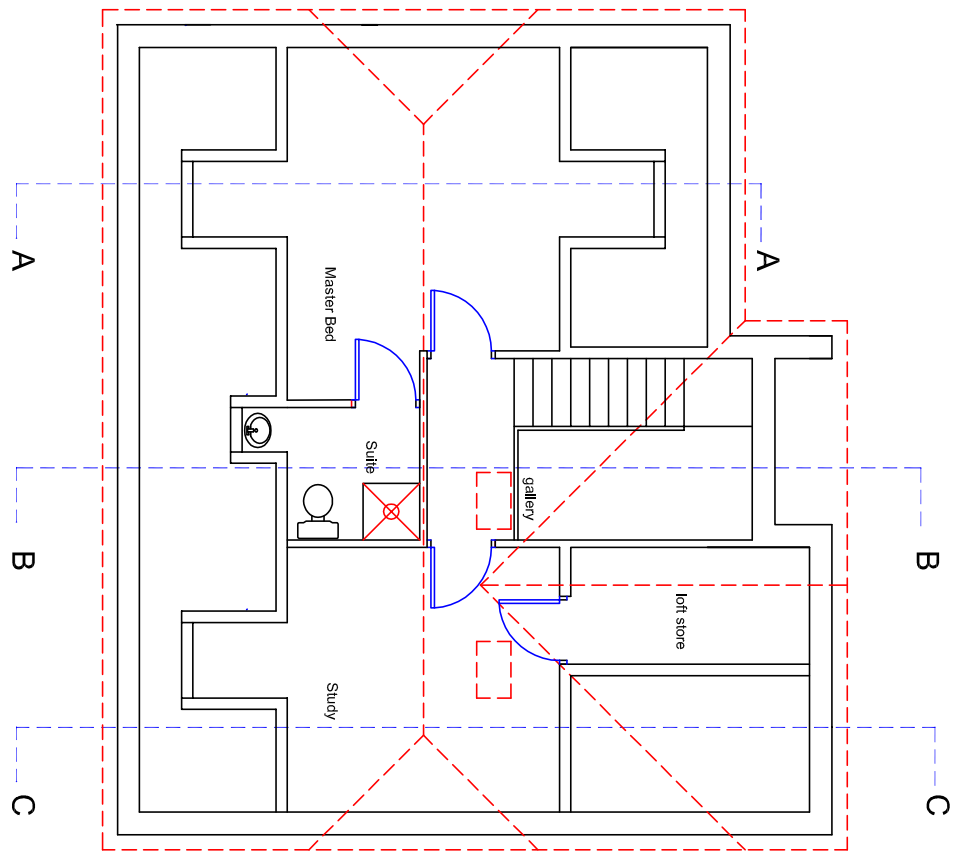


First Floor Plan

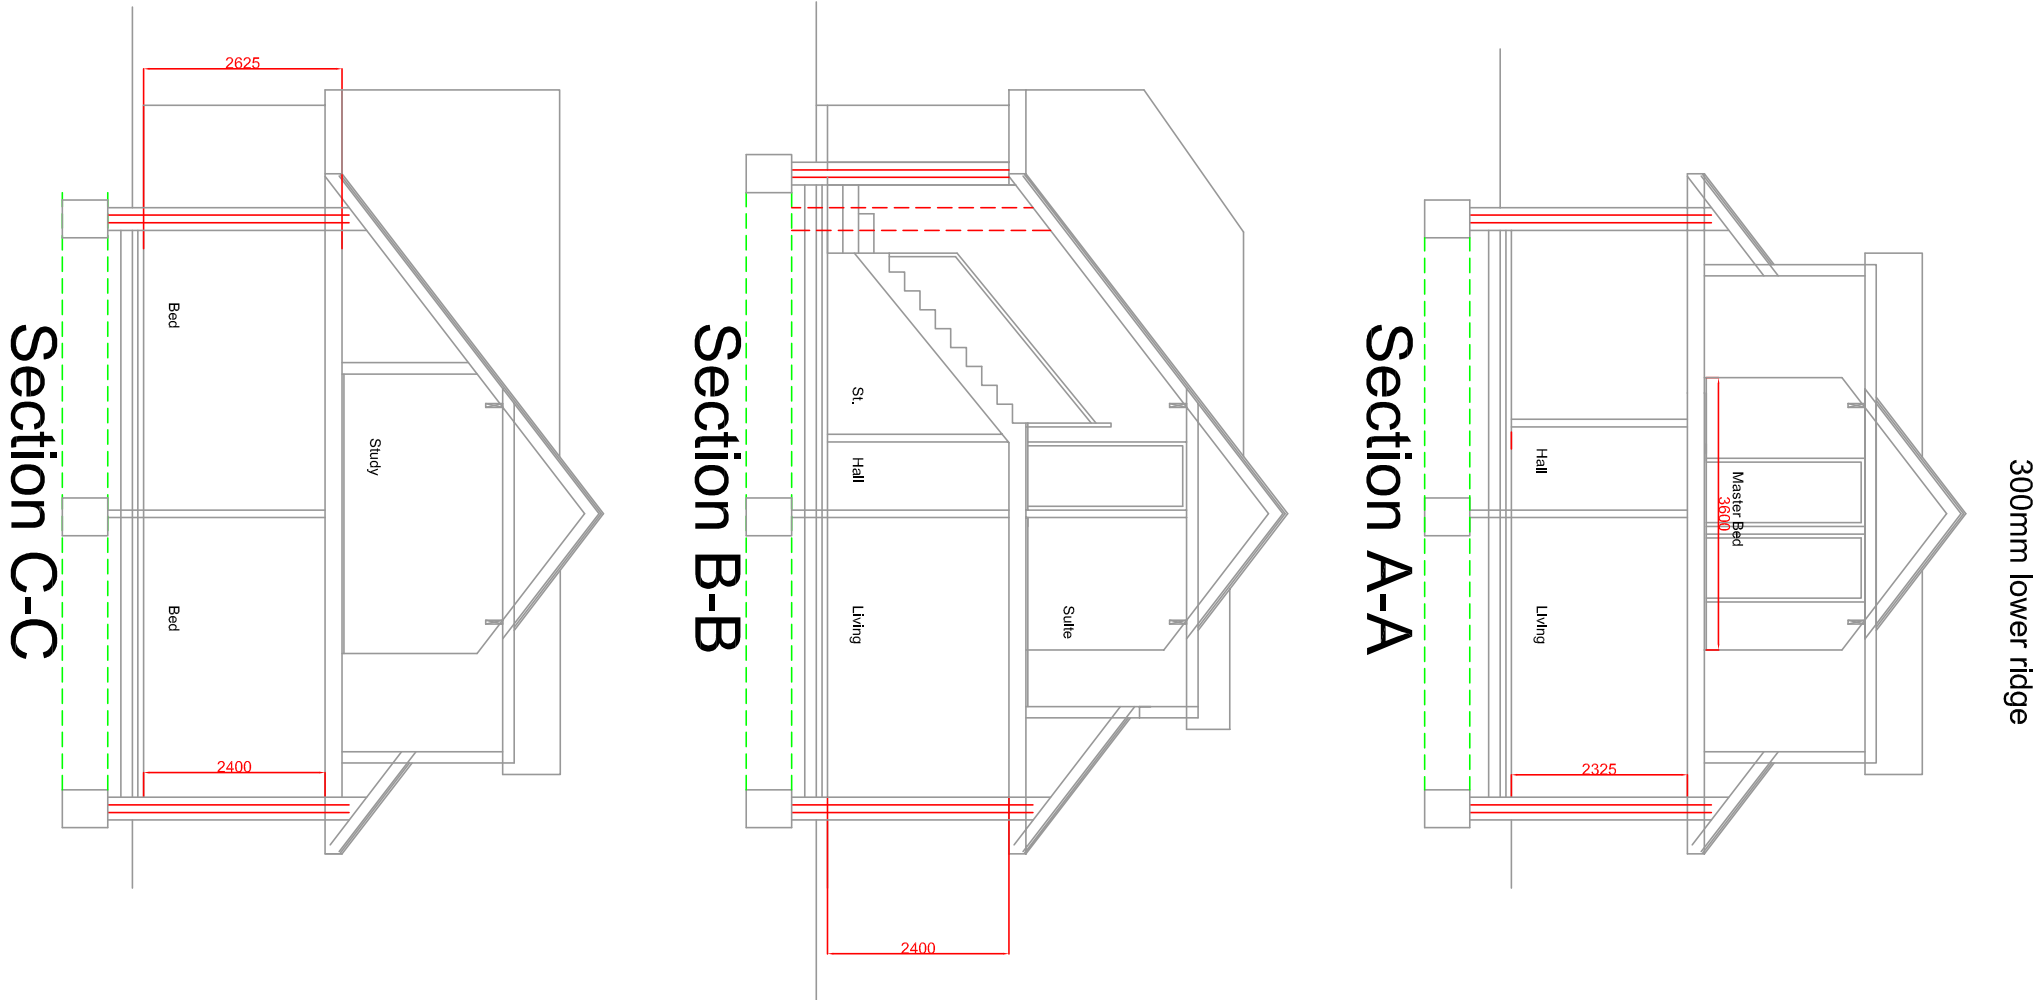


Section C-C

Section B-B

Section A-A

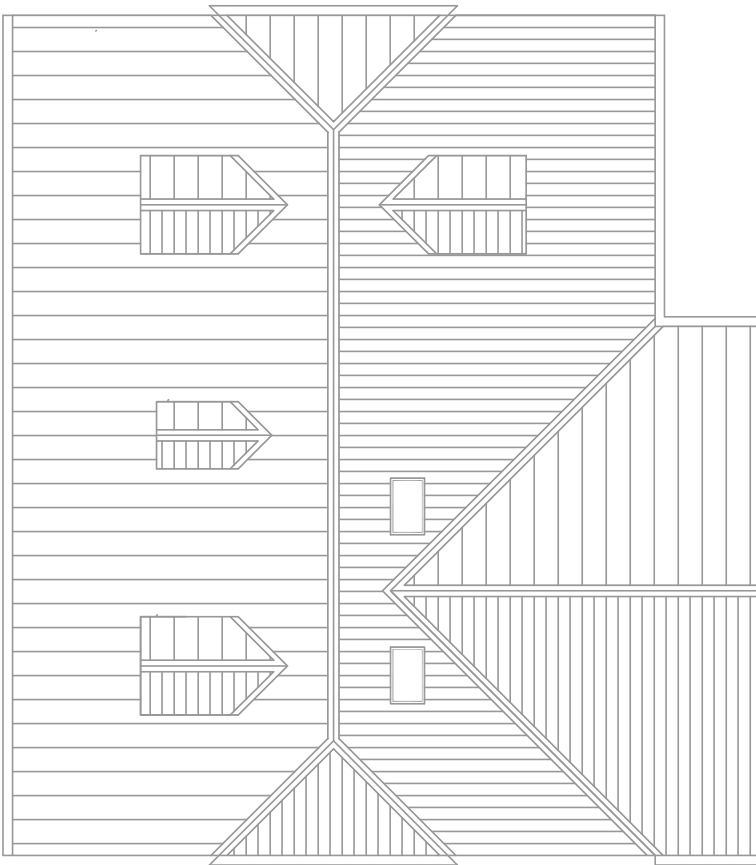


Roof Plan

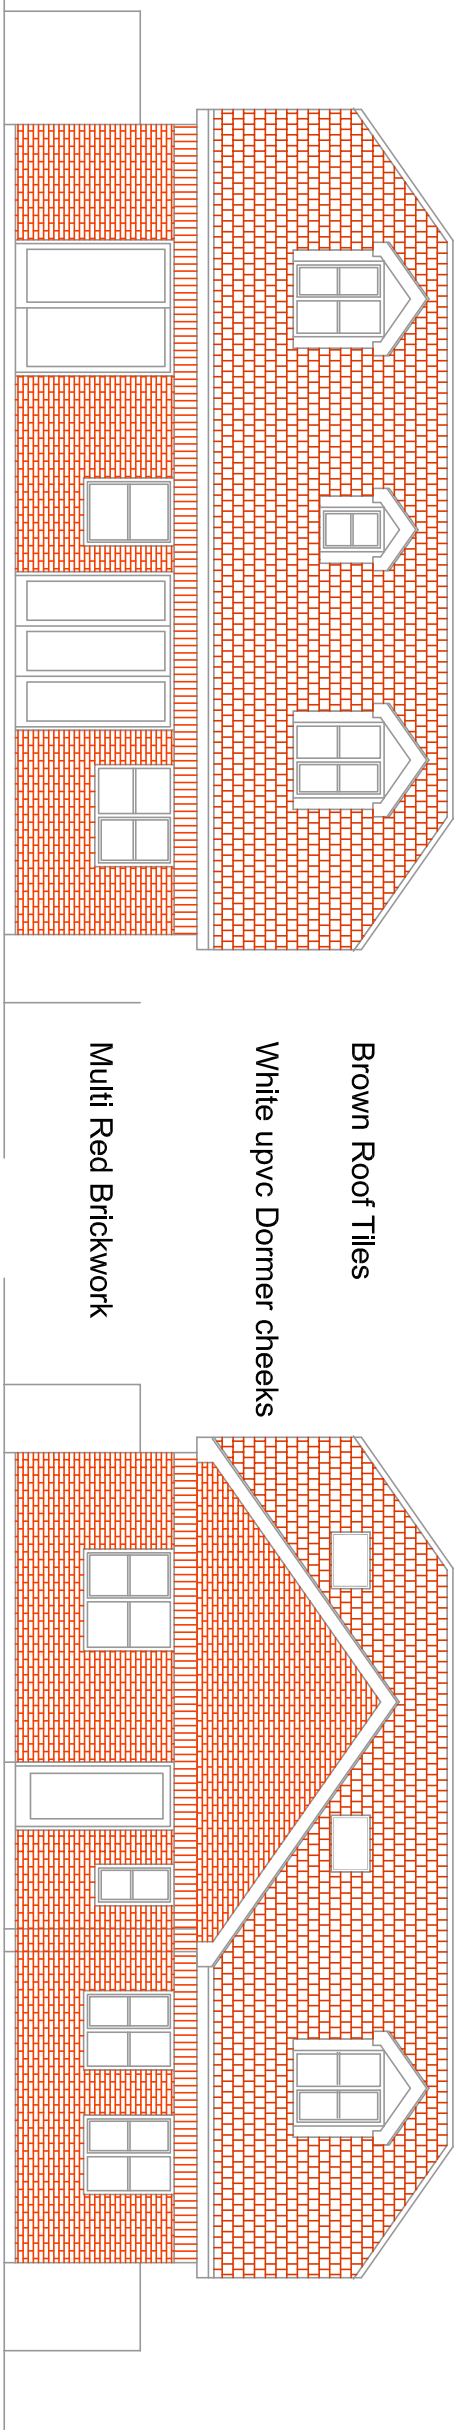



Rear Elevation (SOUTH)

Front Elevation (NORTH)

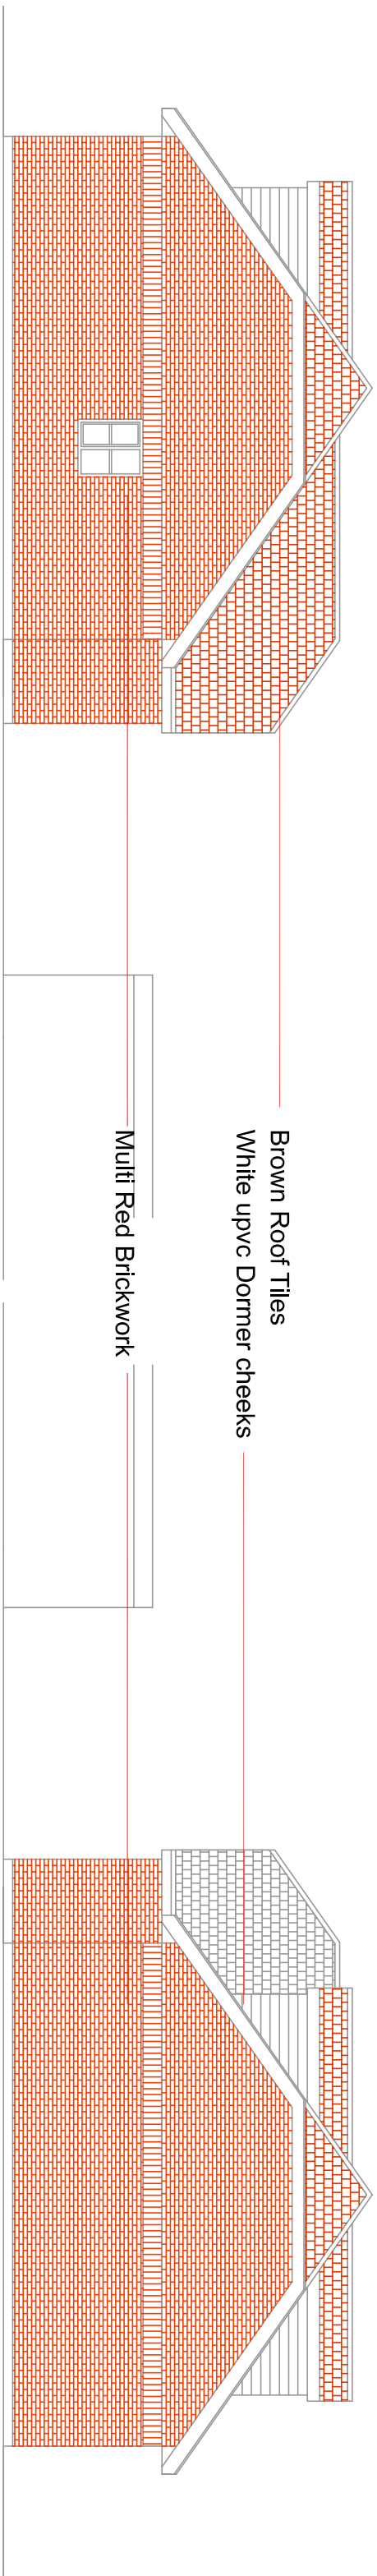

End Elevation (EAST)

End Elevation (WEST)

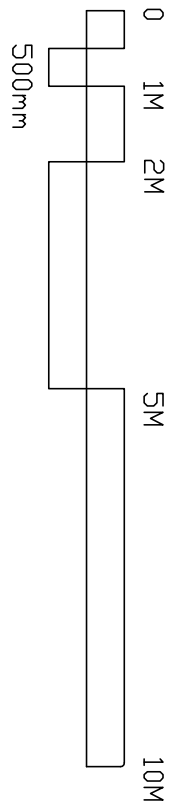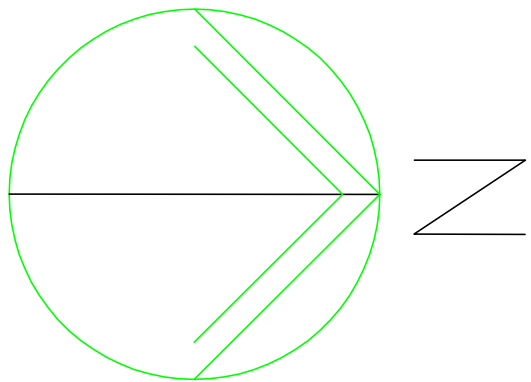

| SCALE     | TITLE                    | PETER GALLOWAY PARTNERSHIP |
|-----------|--------------------------|----------------------------|
| 1/100     | Proposed Chalet Bungalow |                            |
| DATE      | 37A, South Road          |                            |
| April '17 | Hayling Island           |                            |
| DETAIL    | General Arrangement      |                            |
| AUTHOR    | DRAWING NO               | HA/ANT                     |
| PG        | 17/03/P01                |                            |