



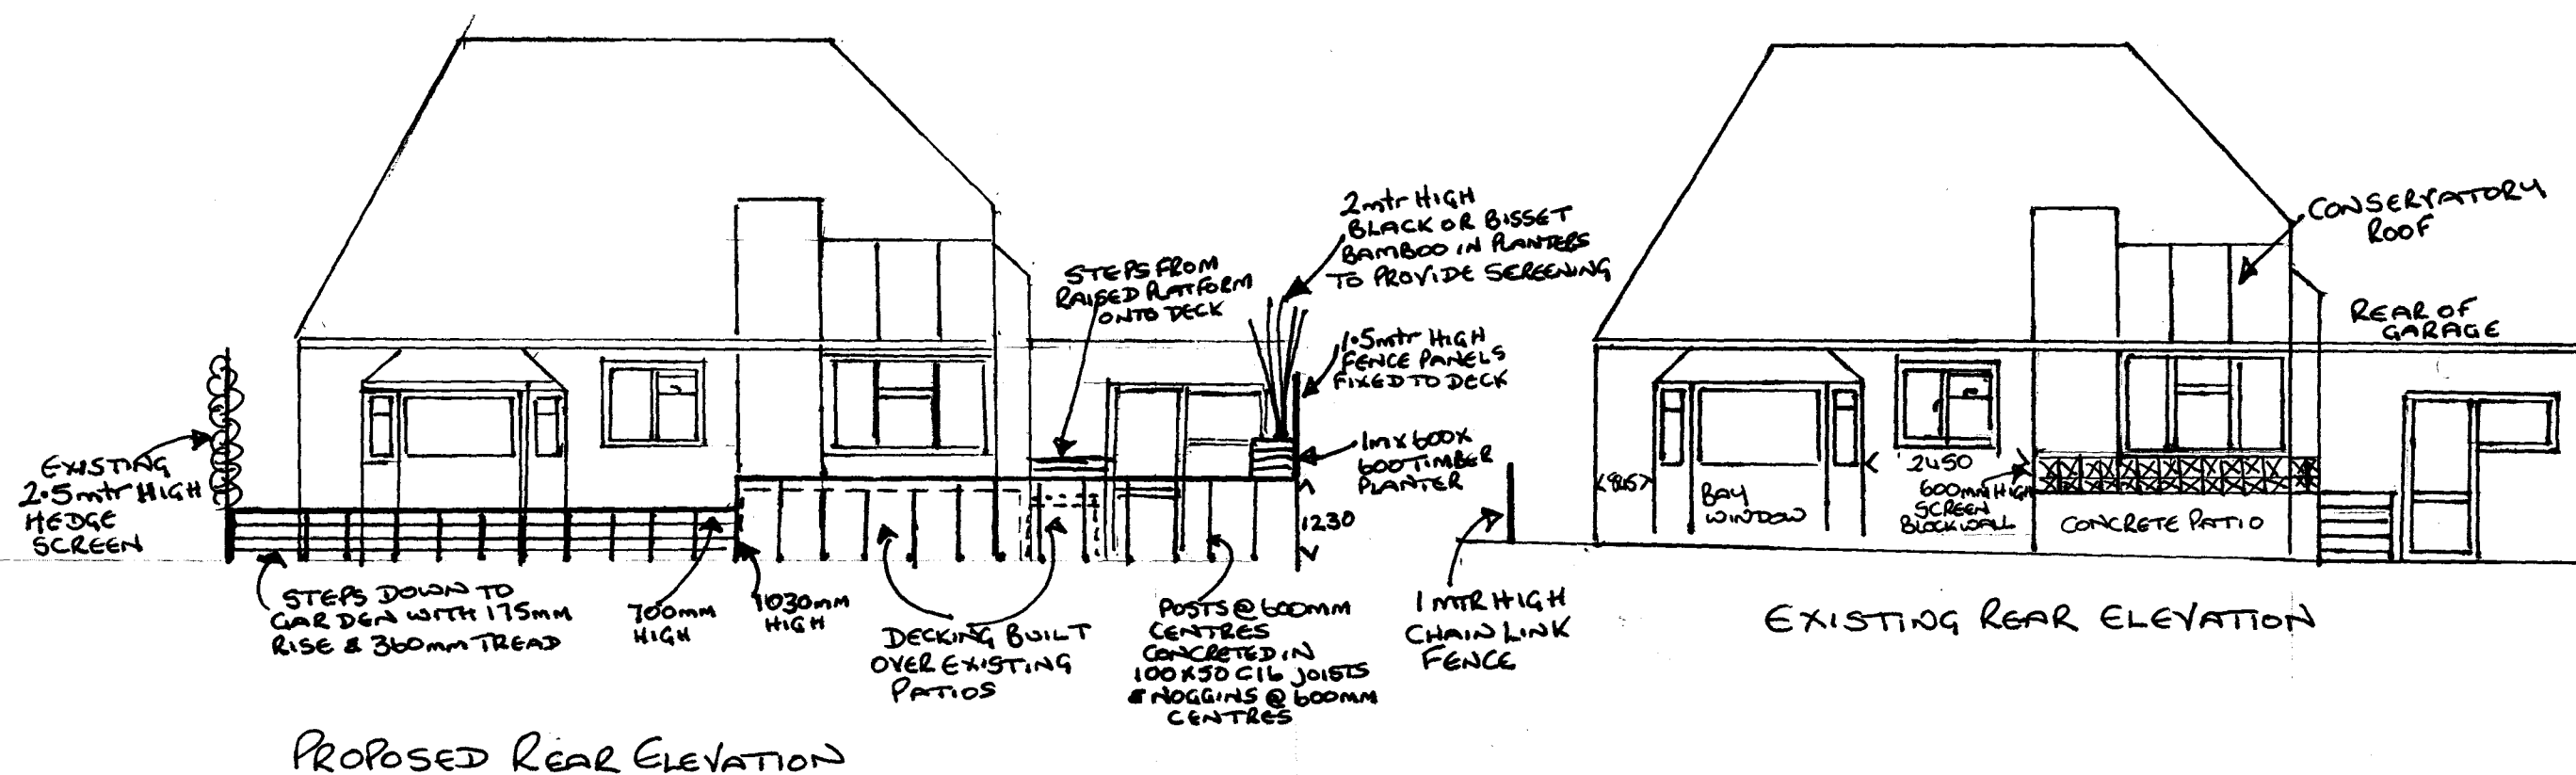

REVISED EXISTING + PROPOSED
REAR ELEVATIONS FOR DECKING
AT 60 GLADYS AVENUE
COWPLAIN PO8 8HS

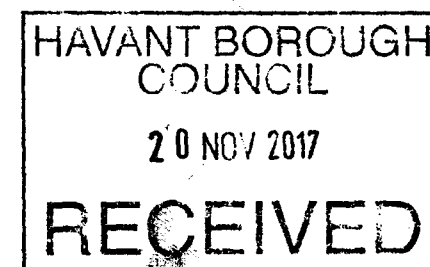

SCALE 1:100