



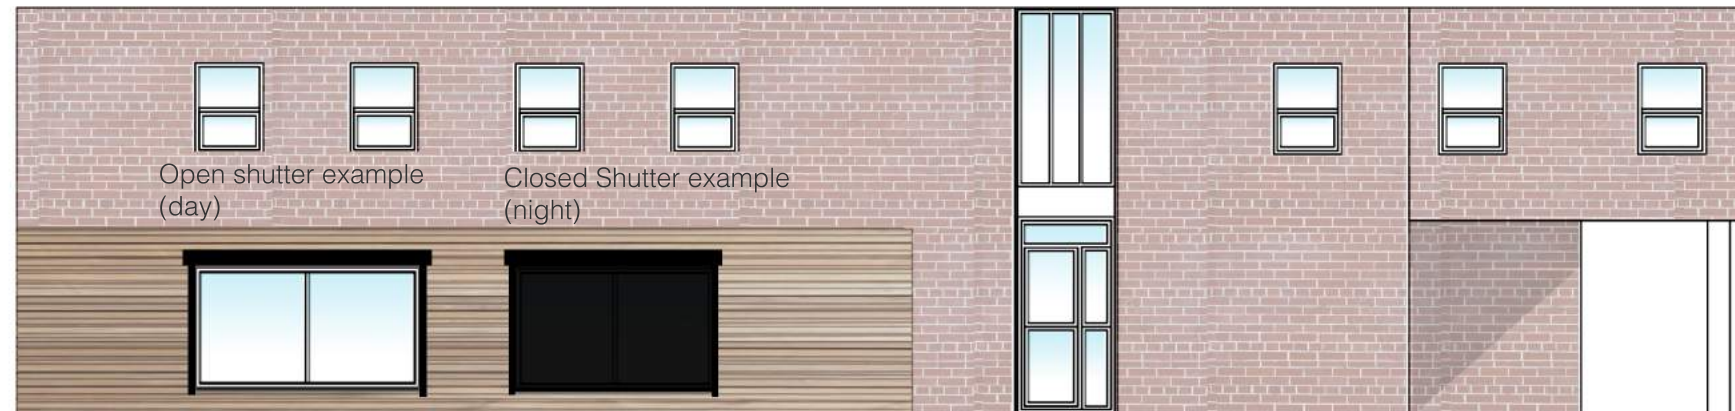

Proposed South Elevation

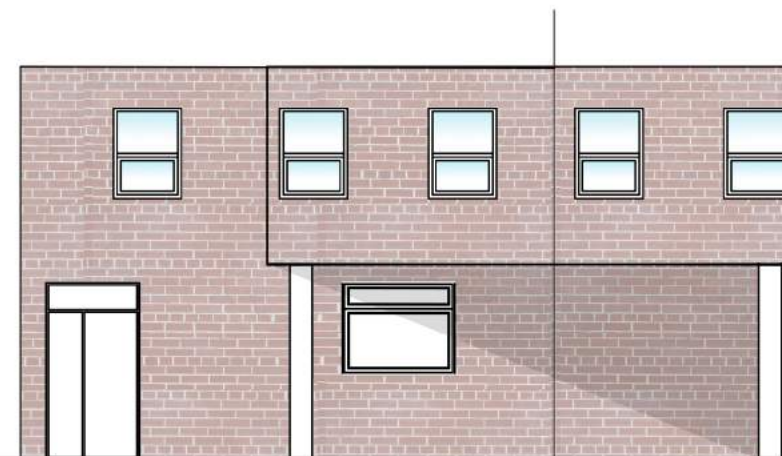

Proposed West Elevation



Proposed East Elevation

PROJECT:
Superrb Offices
The Precinct
Hayling Island

Proposed Elevations

DWG NO: 17021A - 201

Scale: 1:100
Drawn by: SM



Sea Salt Studio
47 Glenthorne Road,
Portsmouth
Hants
07894 084164

hello@seasaltstudio.co.uk
www.seasaltstudio.co.uk