



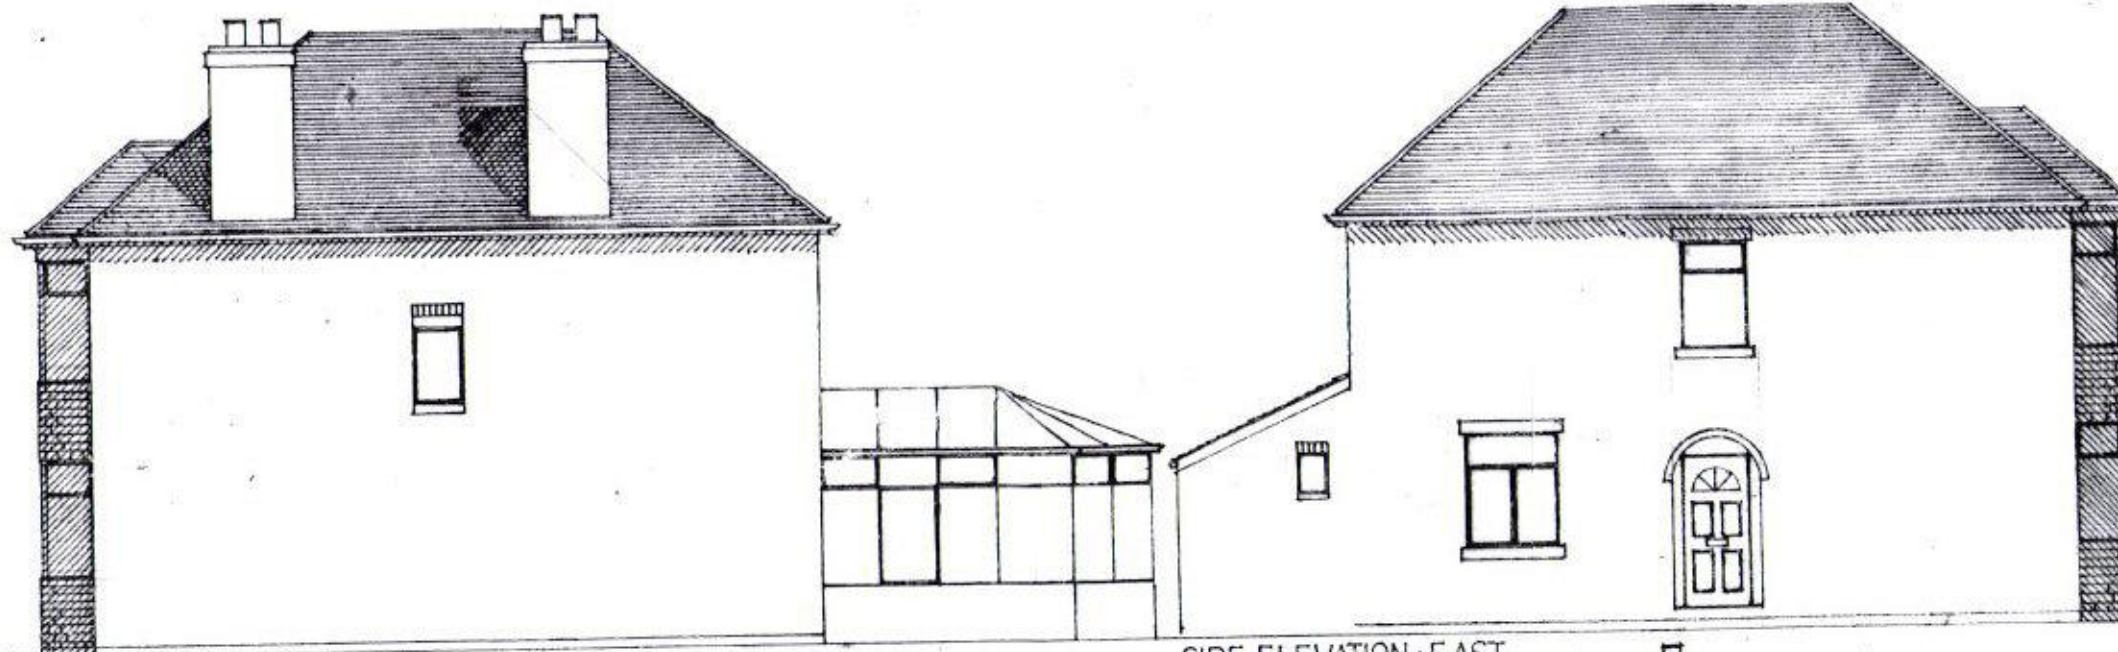


SIDE ELEVATION - WEST


SIDE ELEVATION - EAST

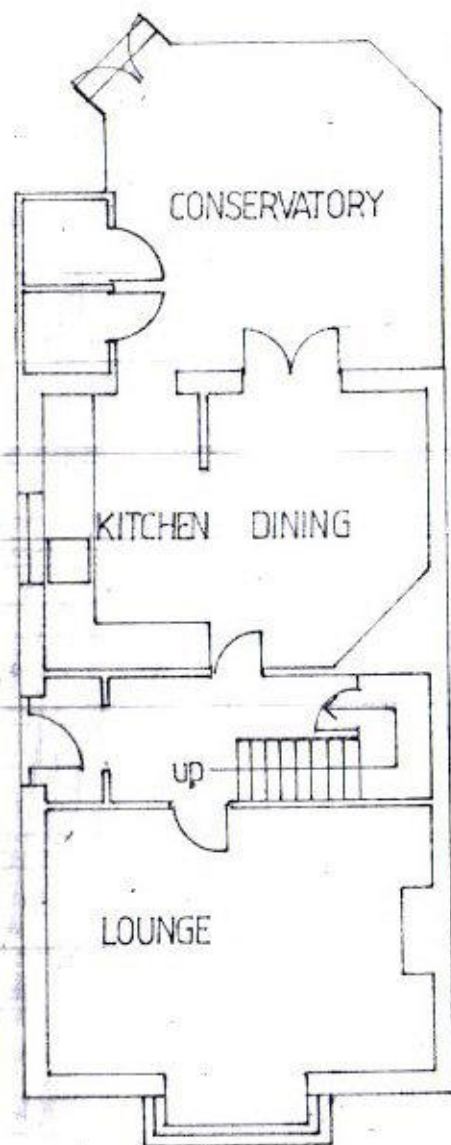


GROUND FLOOR 1:100

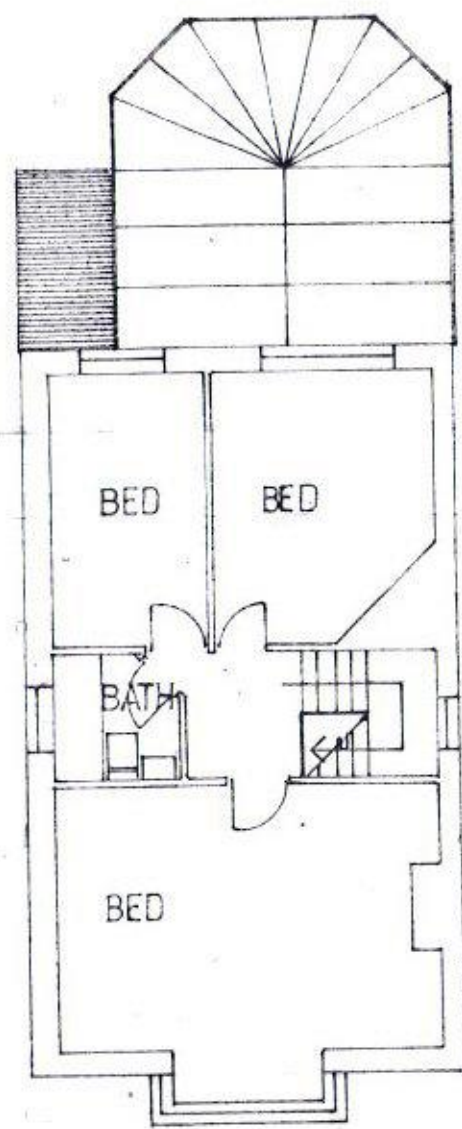

FIRST FLOOR

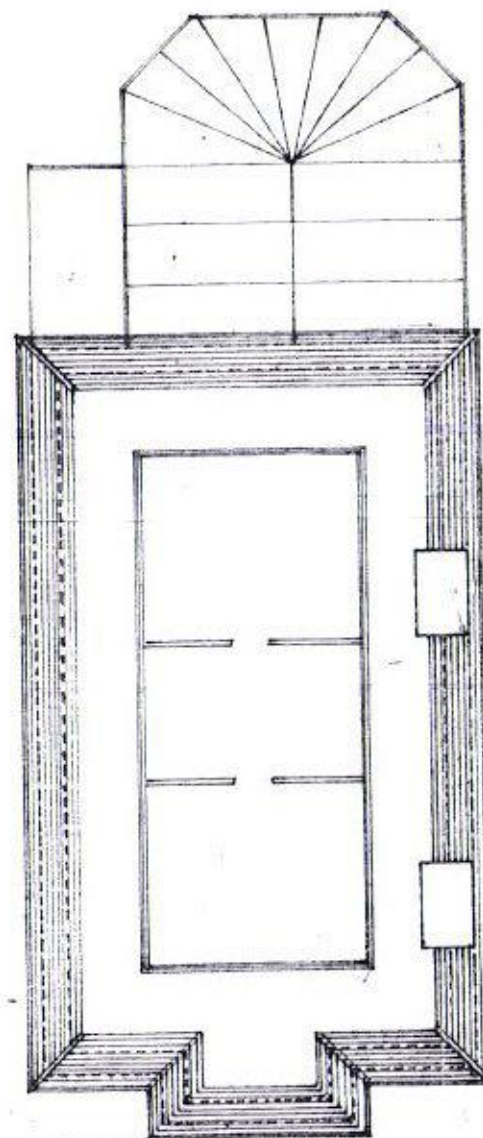

ROOF VOID

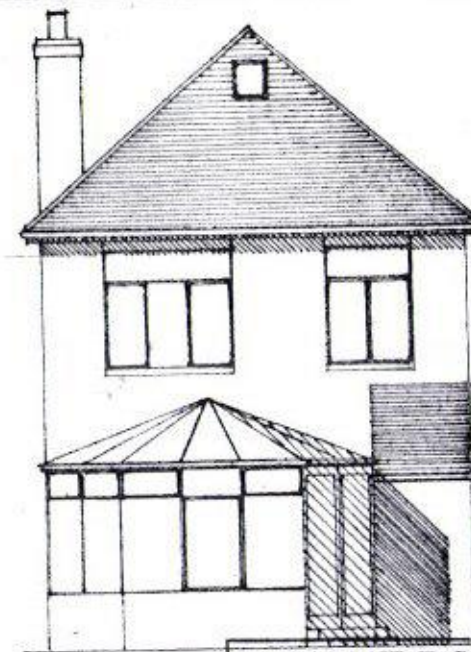


REAR ELEVATION

HAVANT BOROUGH COUNCIL

13 SEP 2017

RECEIVED

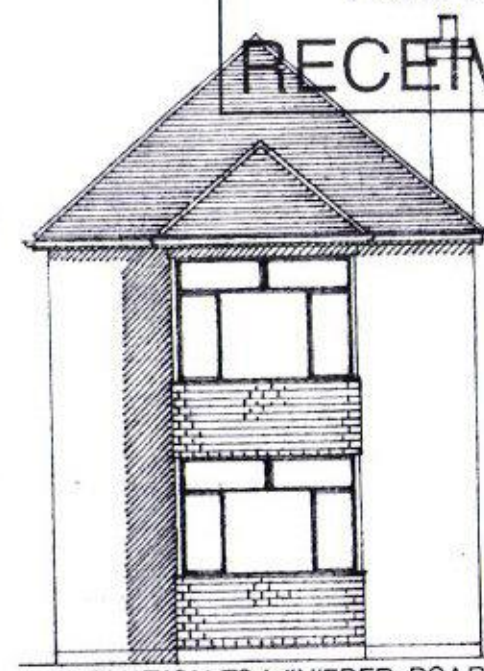

ELEVATION TO WINIFRED ROAD

STRUCTURAL ENGINEER... Structural engineer's details take preference to architects where at variance as may be appropriate. Structural engineer shall be responsible for the design of all structural elements and the preparation of calculations/details which shall be submitted to, and approved by the Council.

A local building engineer capable of dealing with any associated matter is:

Surecalc Limited
Mark Rogers C. Build E, FGA BE, MRICS
8, St Jacques Way,
Denmead
Waterlooville
PO7 6EX


t (023) 9885 4347 m 07807 831335

www.surecalc.co.uk

TOWN PLANNING... As may be appropriate the Contractor shall acquaint himself of any Conditions referred to in the Planning Approval & strictly adhere/comply in order to satisfy the Council.

BUILDING REGULATIONS... All work is to be executed in a proper manner complying with the Approved Document in all respects, calling in the Building Control Officer at the requisite recognised stages of work through to the Council issuing a Completion Certificate.

reproduced under OS licence 1000 06801

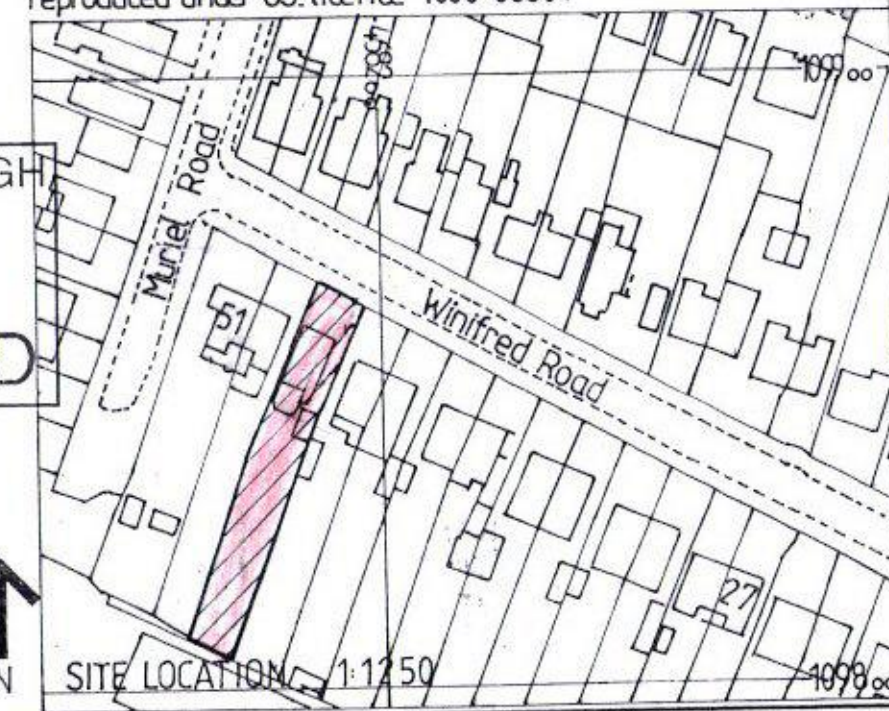

PROPOSED ROOF VOID CONVERSION AT

47, WINIFRED ROAD: WATERLOOVILLE: PO7 7TD

Statutory Consents - AS EXISTING

2325.1

scale: as noted: at A3
date: July 2017

Kanavan & Wingfield: chartered architects
2, Portland Road: Waterlooville: PO7 7TN