



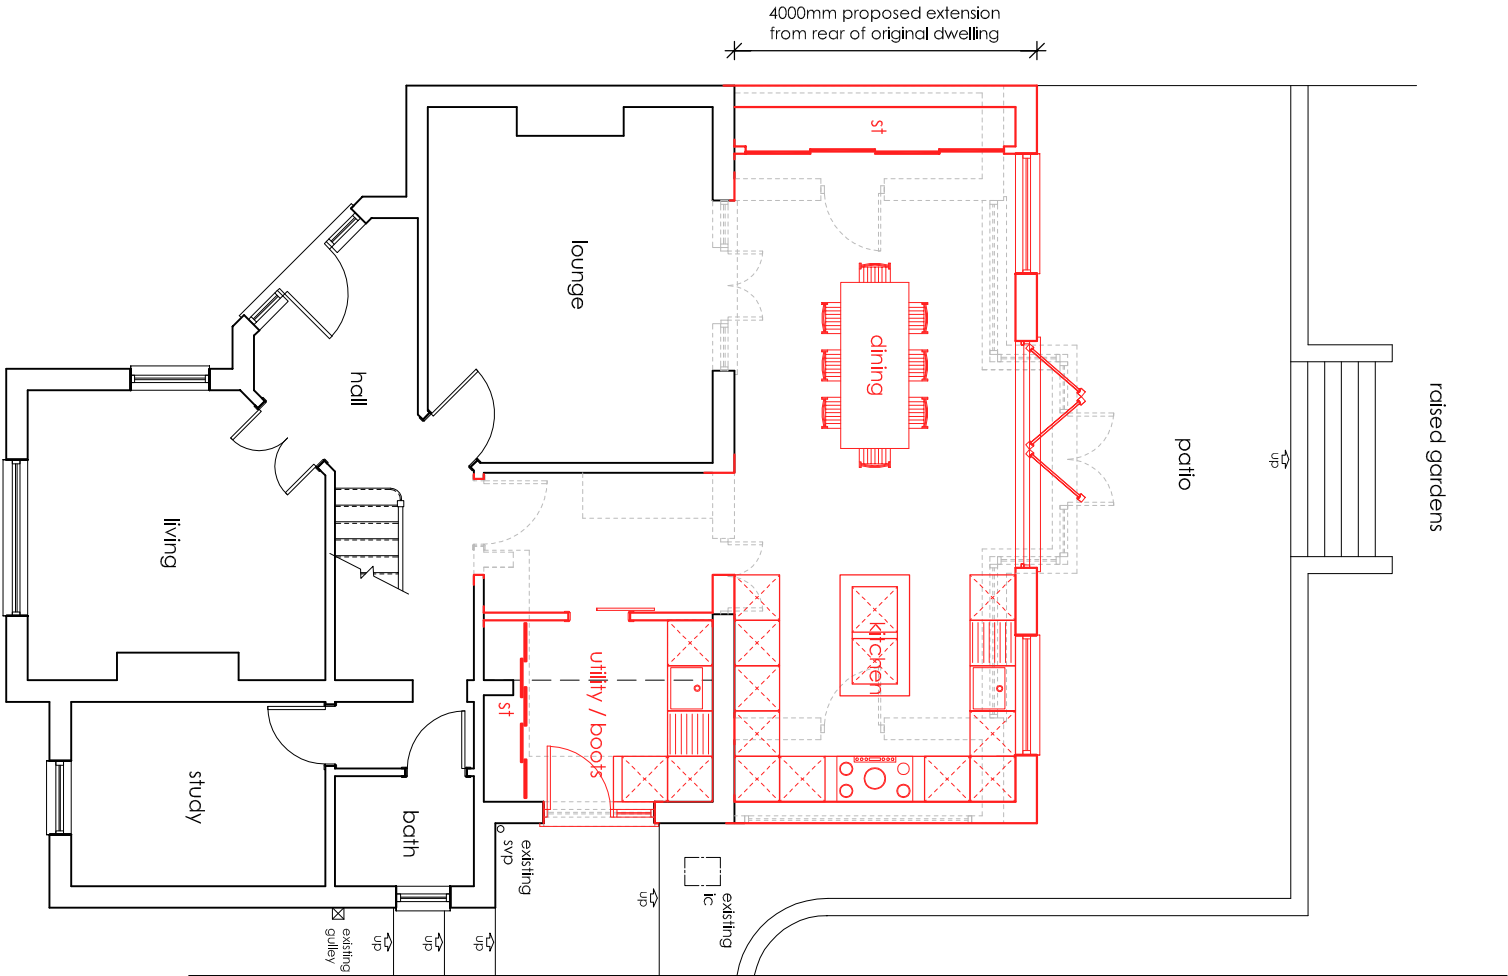

PROPOSED GROUND FLOOR PLAN
SCALE 1:100

0 1 2 3 4 5m

driveway

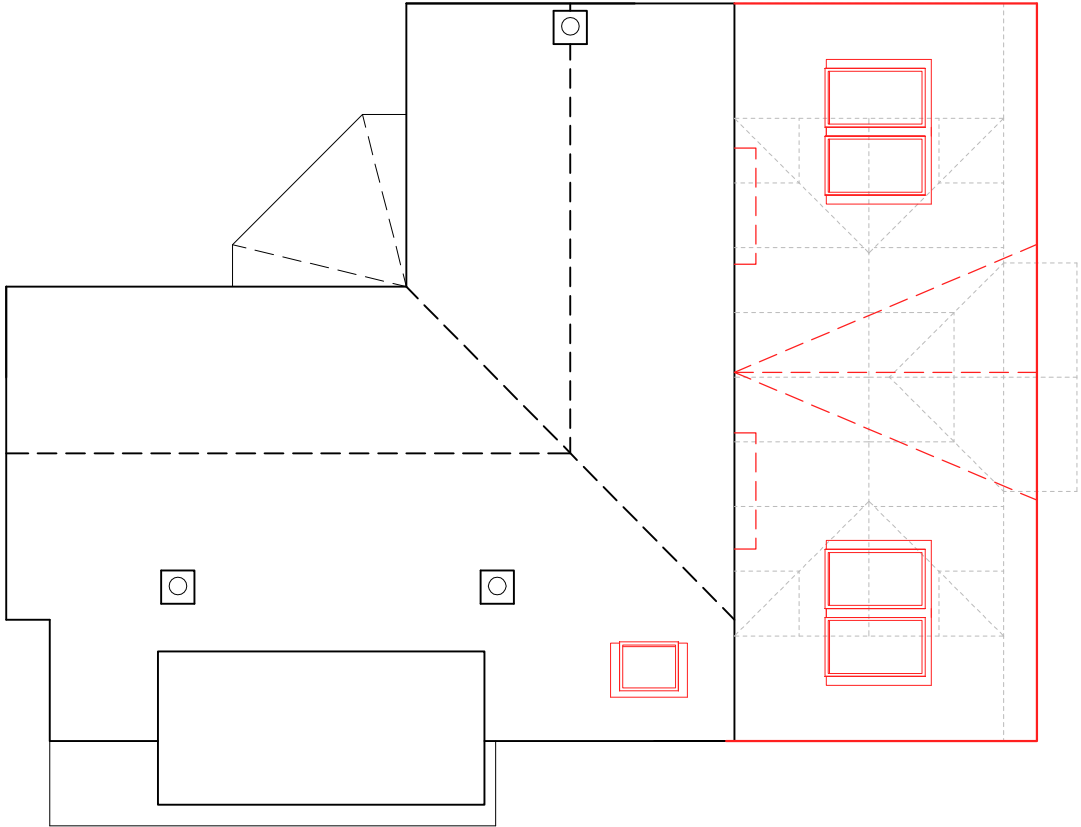

PROPOSED ROOF PLAN
SCALE 1:100

0 1 2 3 4 5m

The drawing is the copyright of CMCDesign and may not be copied, altered or reproduced in any form without the written consent of CMCDesign.

It is the sole responsibility of the building owner to draw up all legal agreements with adjoining property owners to cover the over-hanging of any balconies, galling, boundaries or any part of the building. CMCDesign can not be held responsible in any way whatsoever for any legal costs or other costs incurred through any neighbouring disputes.

It is the sole responsibility of the building owner to comply with the party wall act 1996. CMCDesign can not be held responsible in any way if non compliance is adopted.

Use figures dimensions only. It is not intended to be used as a guide.

all plans and contracts to check all drawings and to verify all dimensions on the plan to works commencing any discrepancies in dimensions or boundary locations are to be brought to the attention of CMCDesign immediately before any further work takes place on site.

revision

client
onehigh

stage
planning

date
may 2017

scale
1:100 @ A3

address
42 The Square
Portsmouth
Hampshire
PO7 2SD

drawing no.
341/05/04

drawing
proposed
plans

CMcdesign architectural services



the studio, 221 melrose road,
Chorley, Lancashire, PR55 5GS
t 0768 997454
e studio@cmcdesign.co.uk
w www.cmcdesign.co.uk