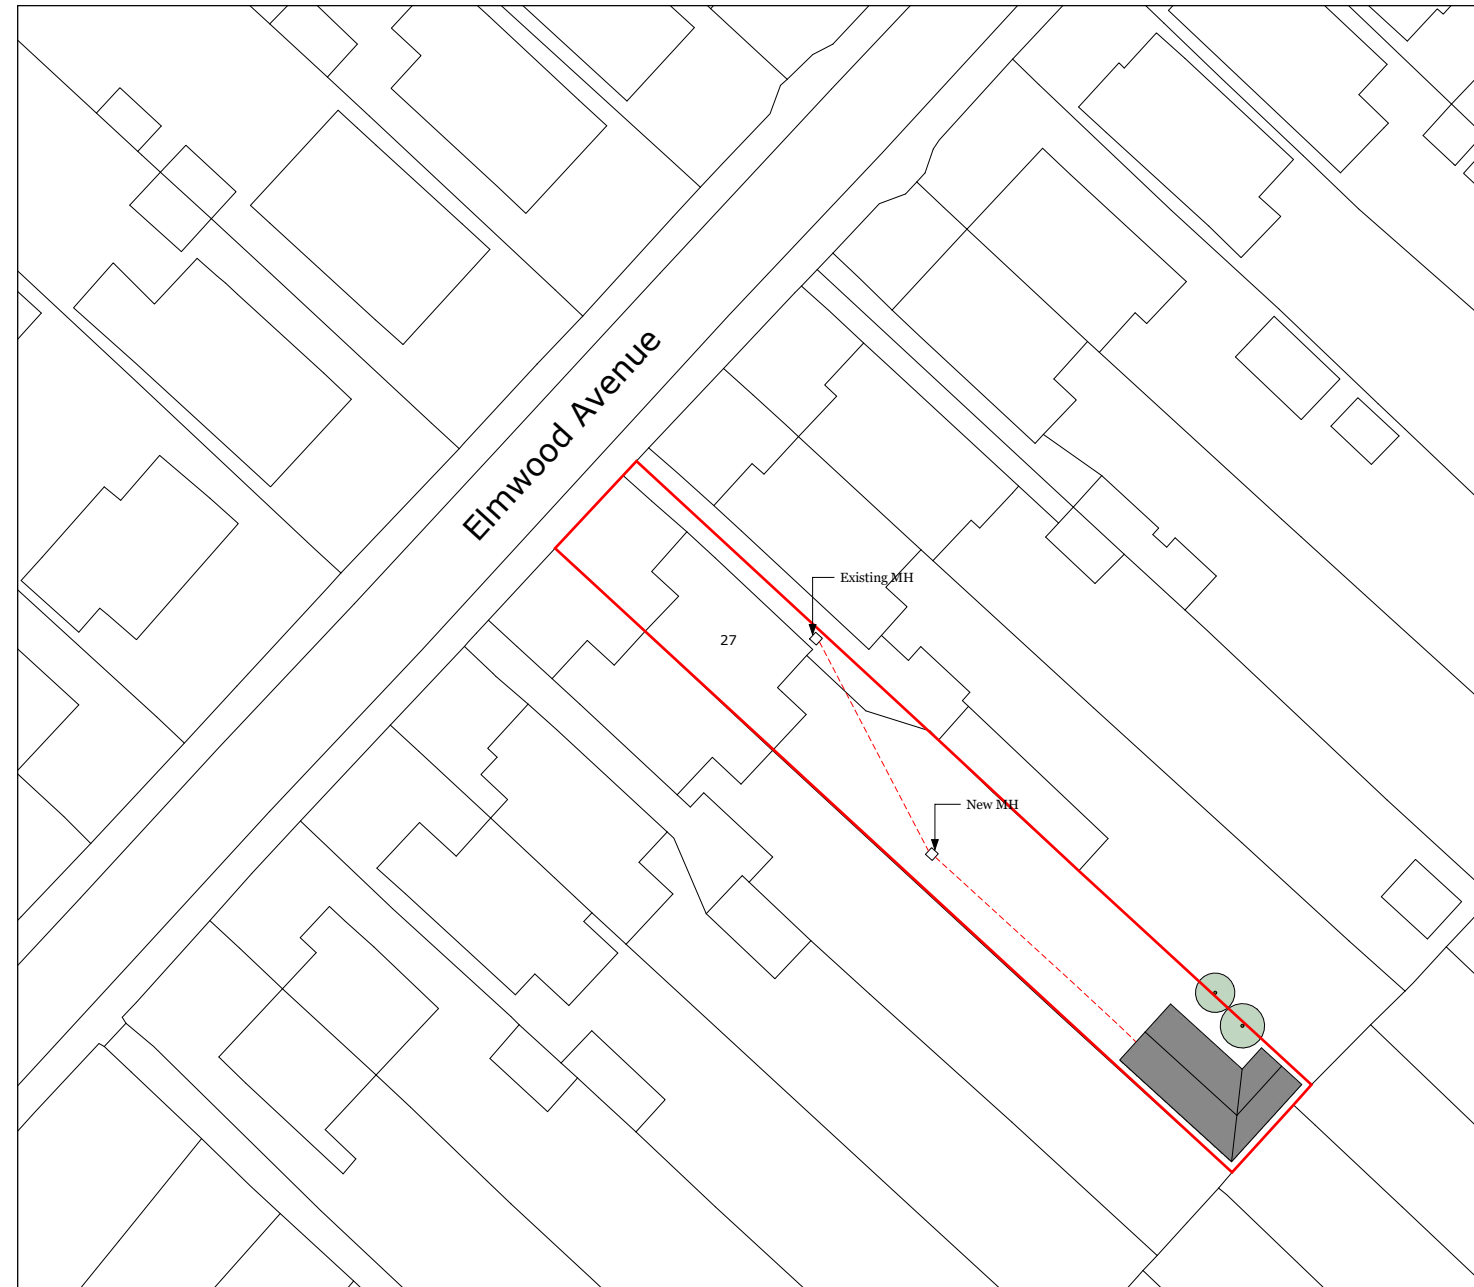


Client - M Manchip 27 Elmwood Avenue, Portsmouth, PO7 7LG,			DWG N° - 170726v1cs/06A - Proposed Site Plan
	Granny Annexe, Unit C12, Sandy Business Park, 11 Gosforth Close, Sandy, Beds, SG19 1RB	Tel - 0800 334 5774 Email - info@grannyannexe.com Web - www.grannyannexe.com	Drawn by CS Date - 04/09/2017 Scale - 1:500 @ A3