


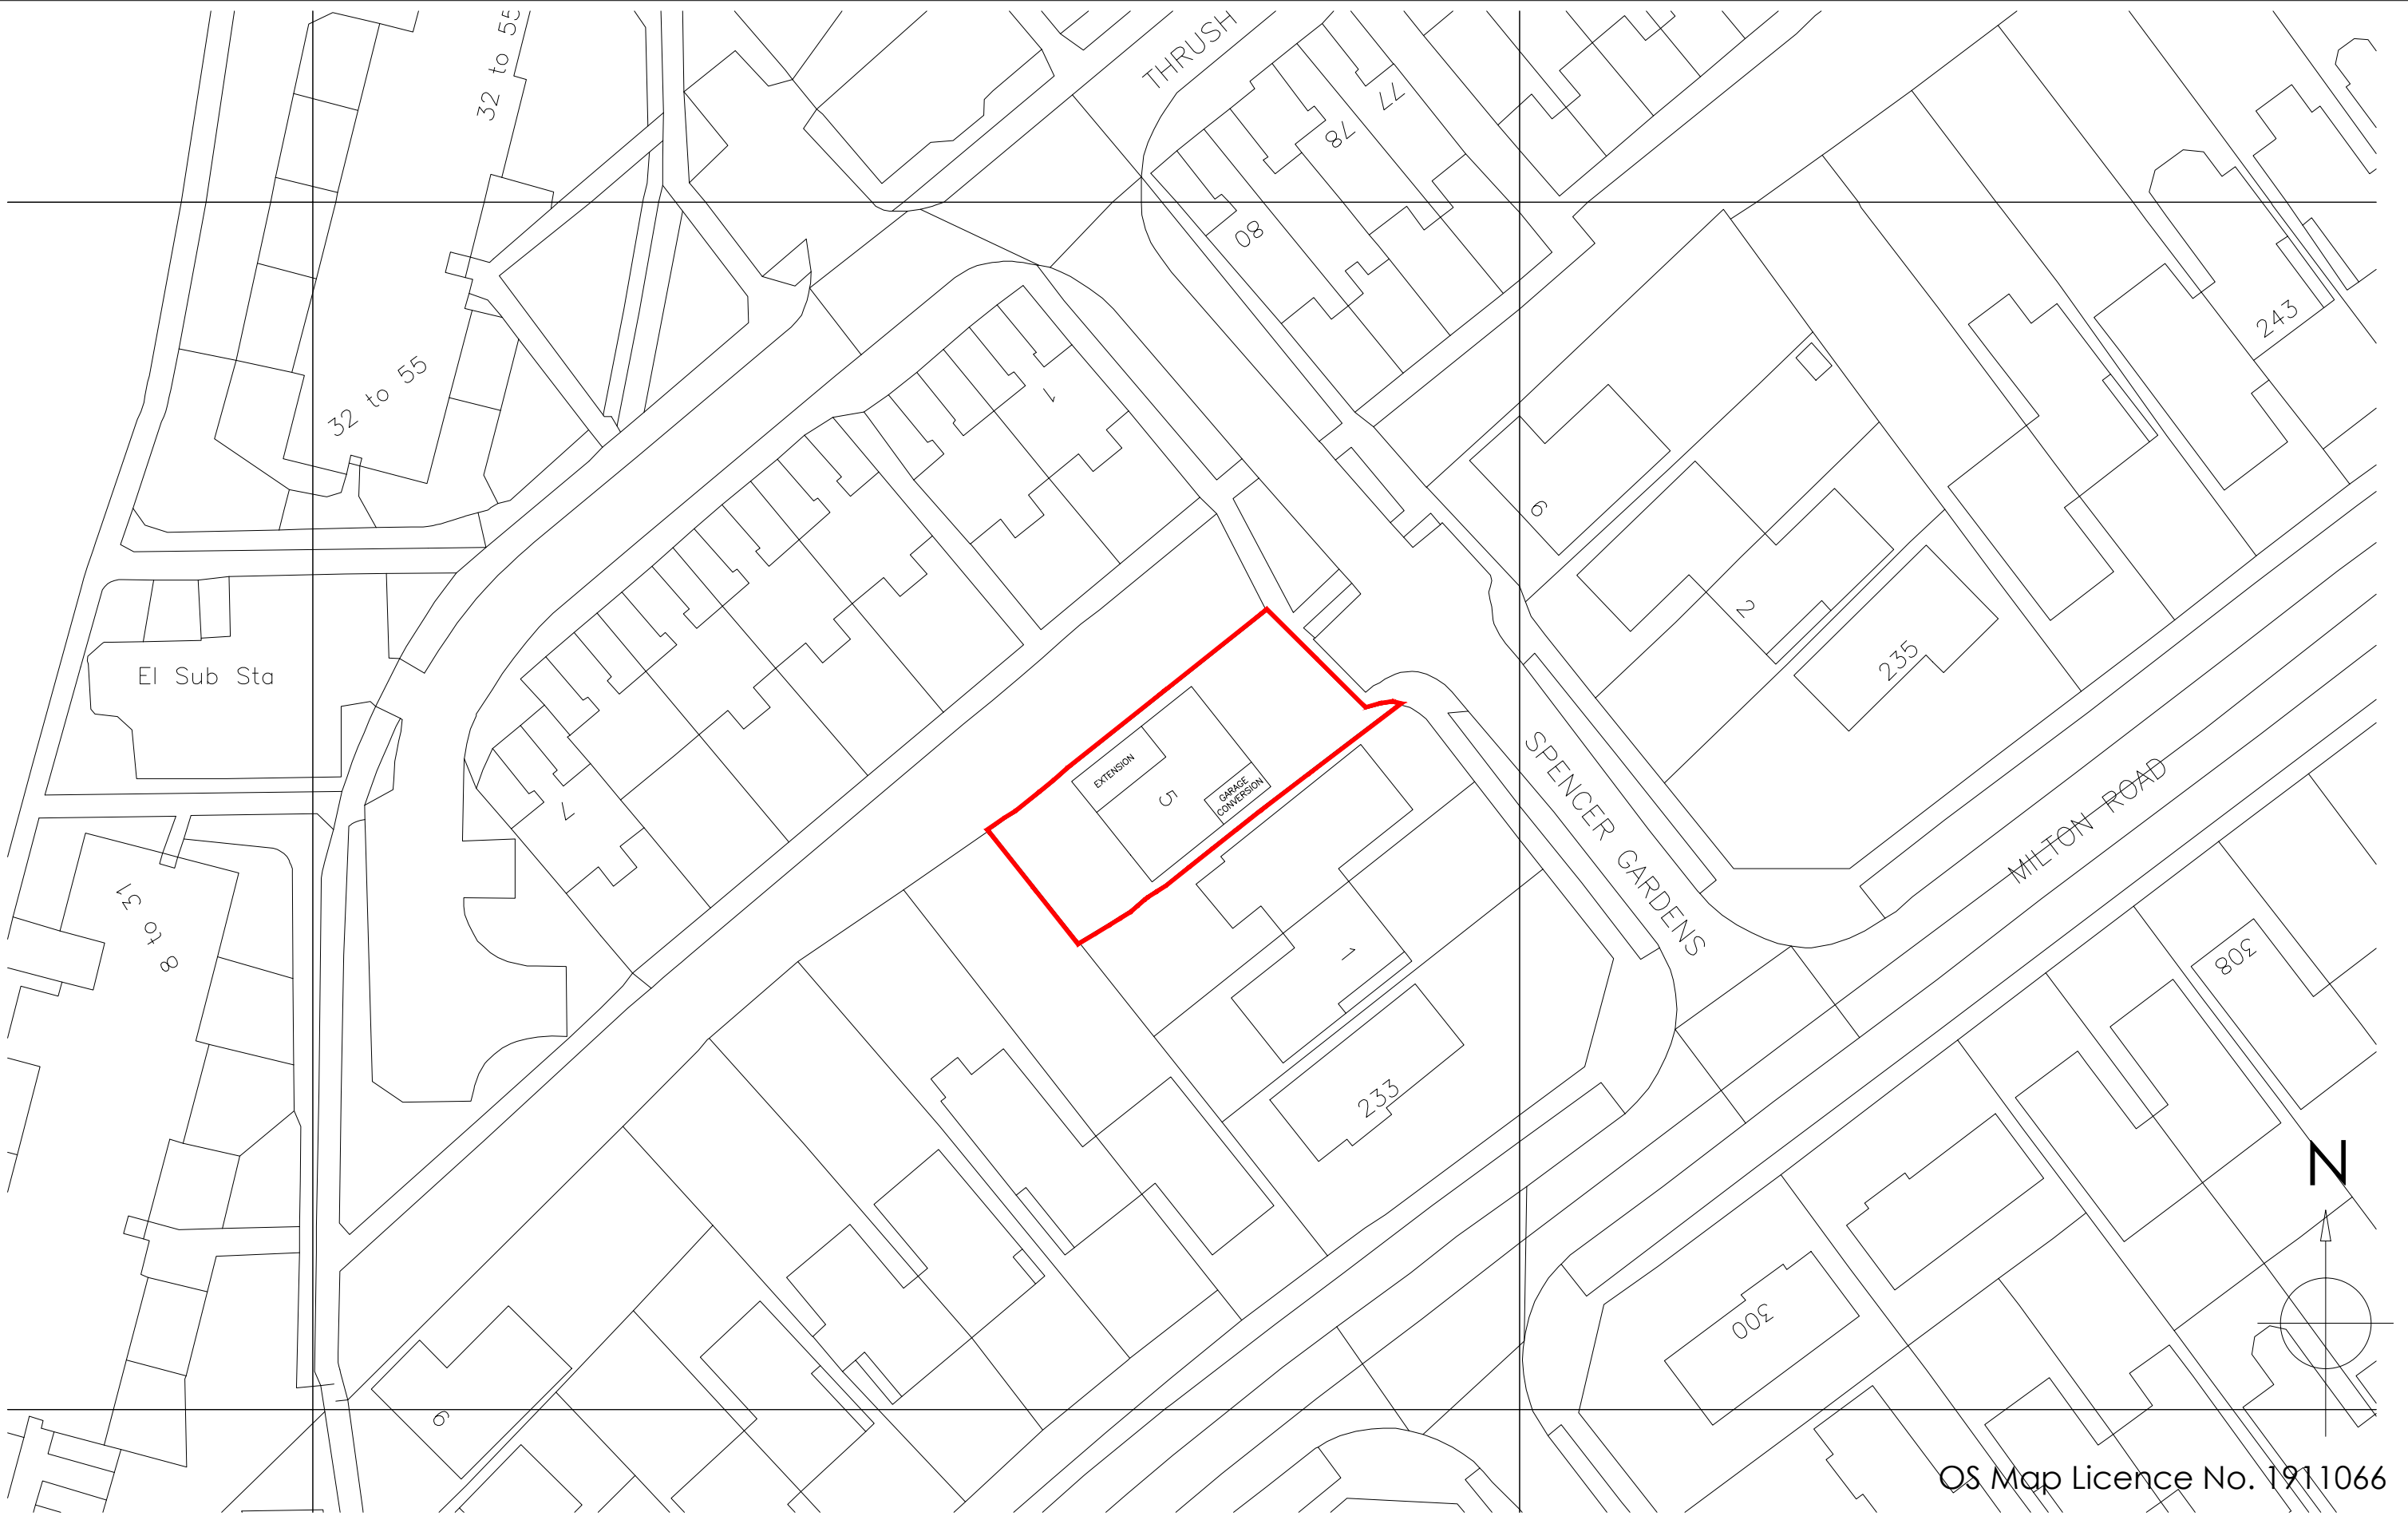


OS Map Licence No. 1911066

Copyright is reserved by GBS Designs and is issued on the condition that it is not copied or disclosed by or to any unauthorised persons without prior consent in writing from GBS Designs.

All dimensions to be checked on site

All structural elements to be specified by a suitably qualified structural engineer.

REV	DESCRIPTION	DRAWN	DATE
-	Initial design	GBS	10/08/17
A	Proposed drawings added	GBS	08/11/17
B	Loft conversion removed, replaced with garage conversion along with changes to front elevation and rear extension	GBS	30/11/17

 

Drawing Ref	HATTERSLEY 07
Scale at A1	N/A
Scale at A3	1:500
Date	10 AUGUST 2017
Drawn by	GBS

Drawing Title	5 Spencer Gardens
	Cowplain
	Waterlooville
	Hampshire
	PO8 8LR



CAD - ARCHITECTURE - DESIGN

6 Shillinglee Waterlooville
Hampshire PO7 5RW

Tel 023 9225 8315
www.gbsimages.co.uk