



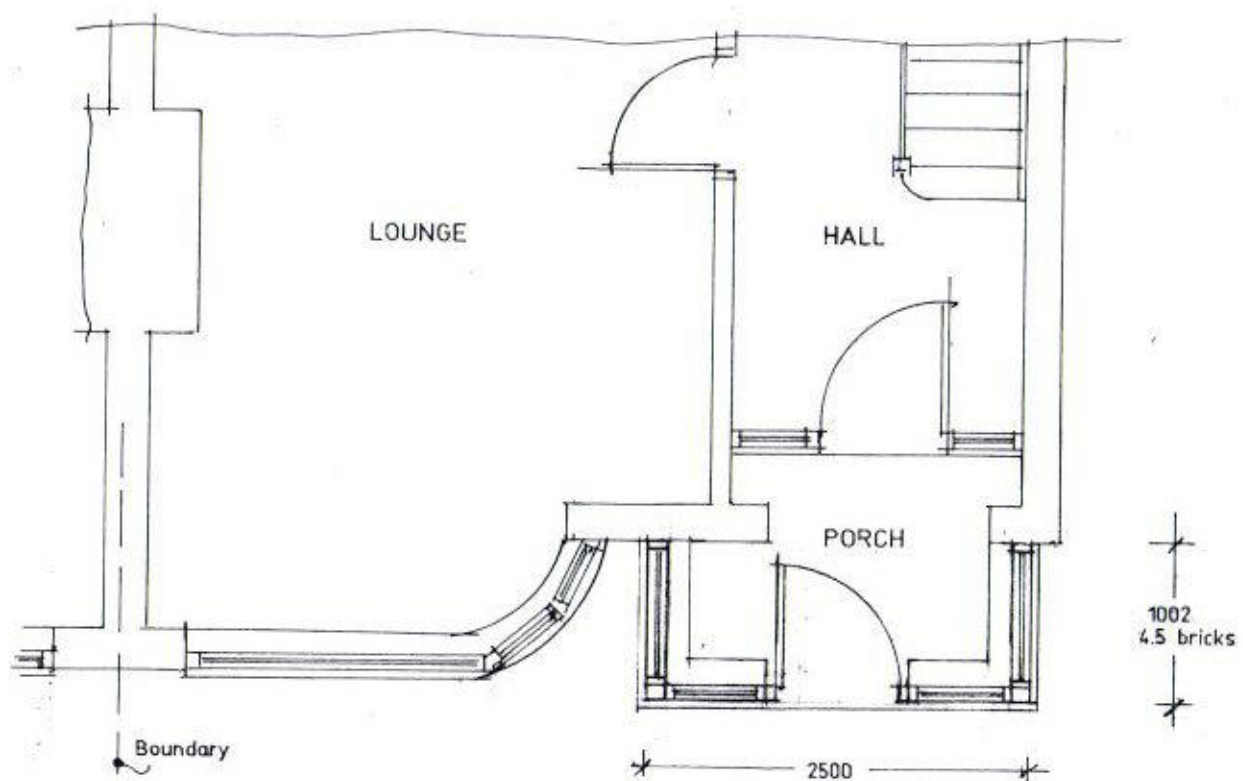

Proposed Ground Floor Layout.

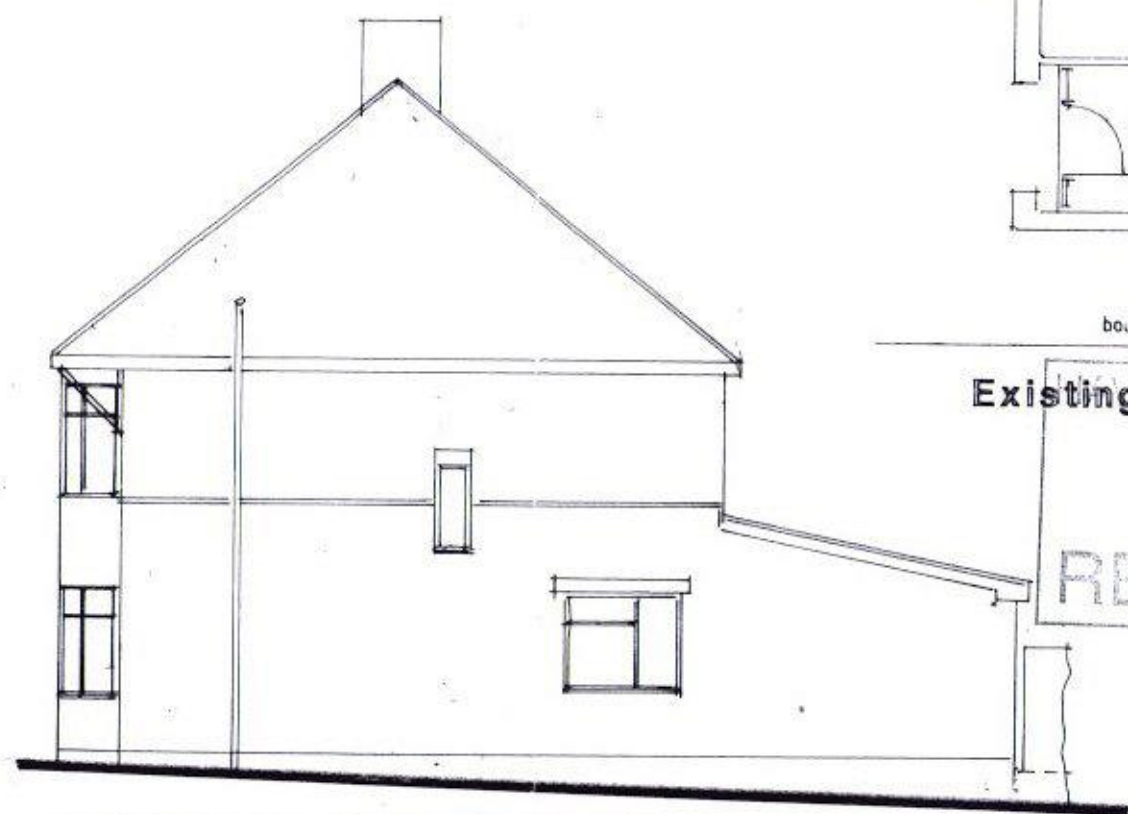

Extg. South West Elev.




Existing South East Elevation.

Approx
3500

1002
4.5 bricks



Proposed North West, South West & South East Elevations

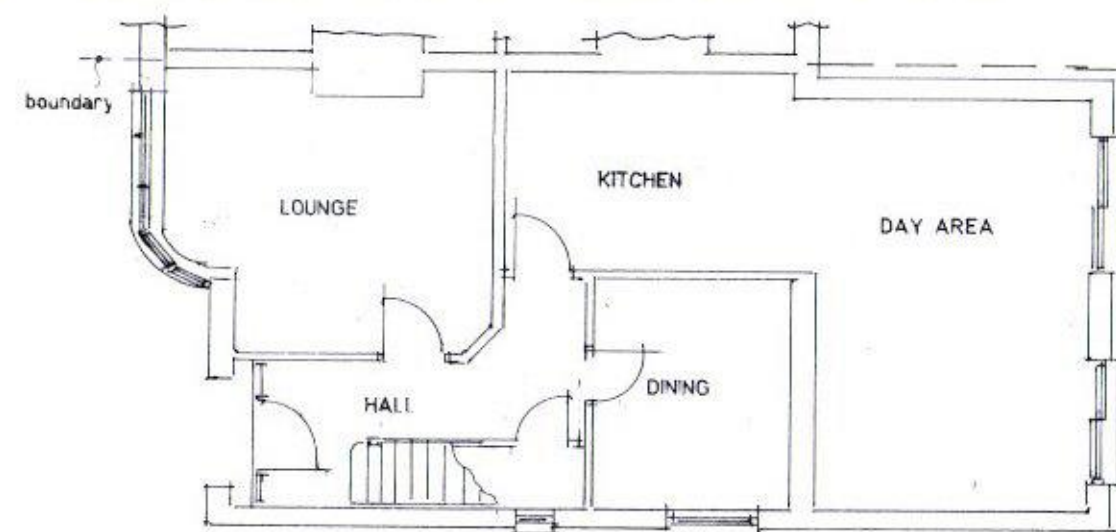

Existing Ground Floor Layout.

COUNCIL

23 OCT 2017

RECEIVED

Proposed front porch at
57 Stakes Hill Road,
Waterlooville, Hants. PO7 7LD

A. McEwan Esq..

Scale 1:100

Date August 2017

A3 Drawing Number

6

Revision

A