




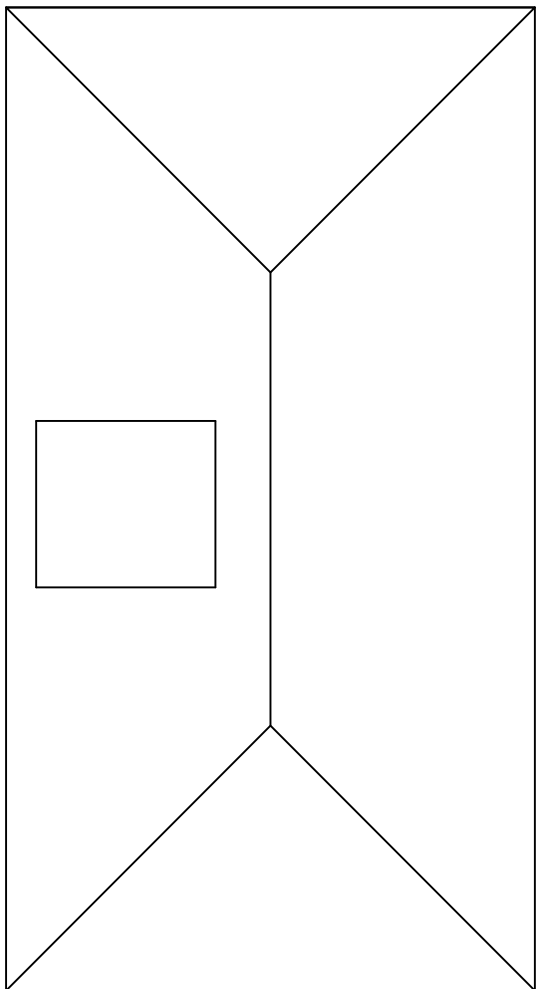


ROOF PLAN

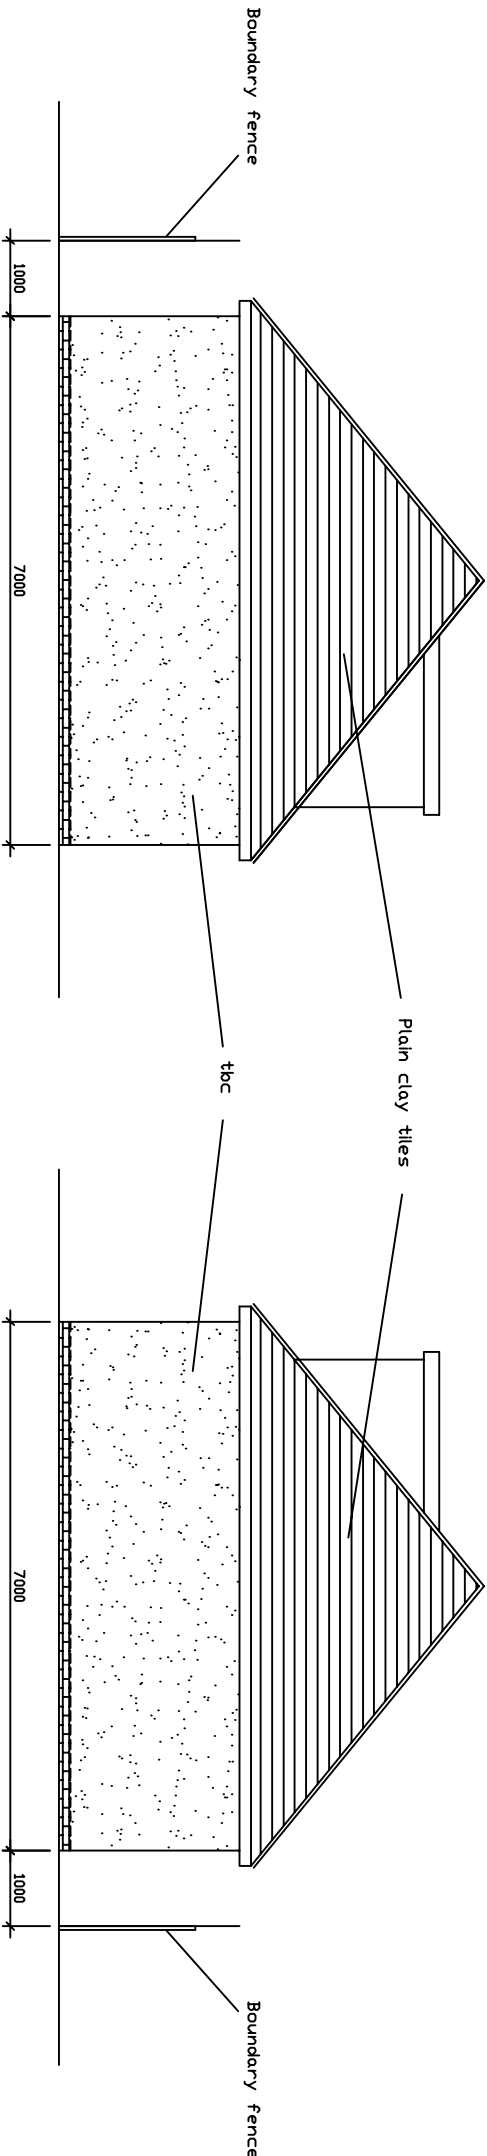


PROPOSED SIDE ELEVATION

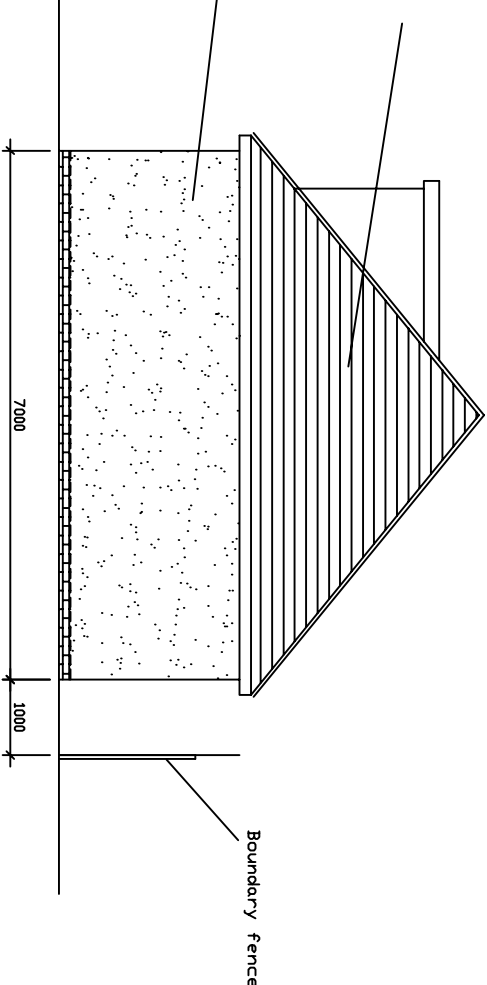


PROPOSED SIDE ELEVATION

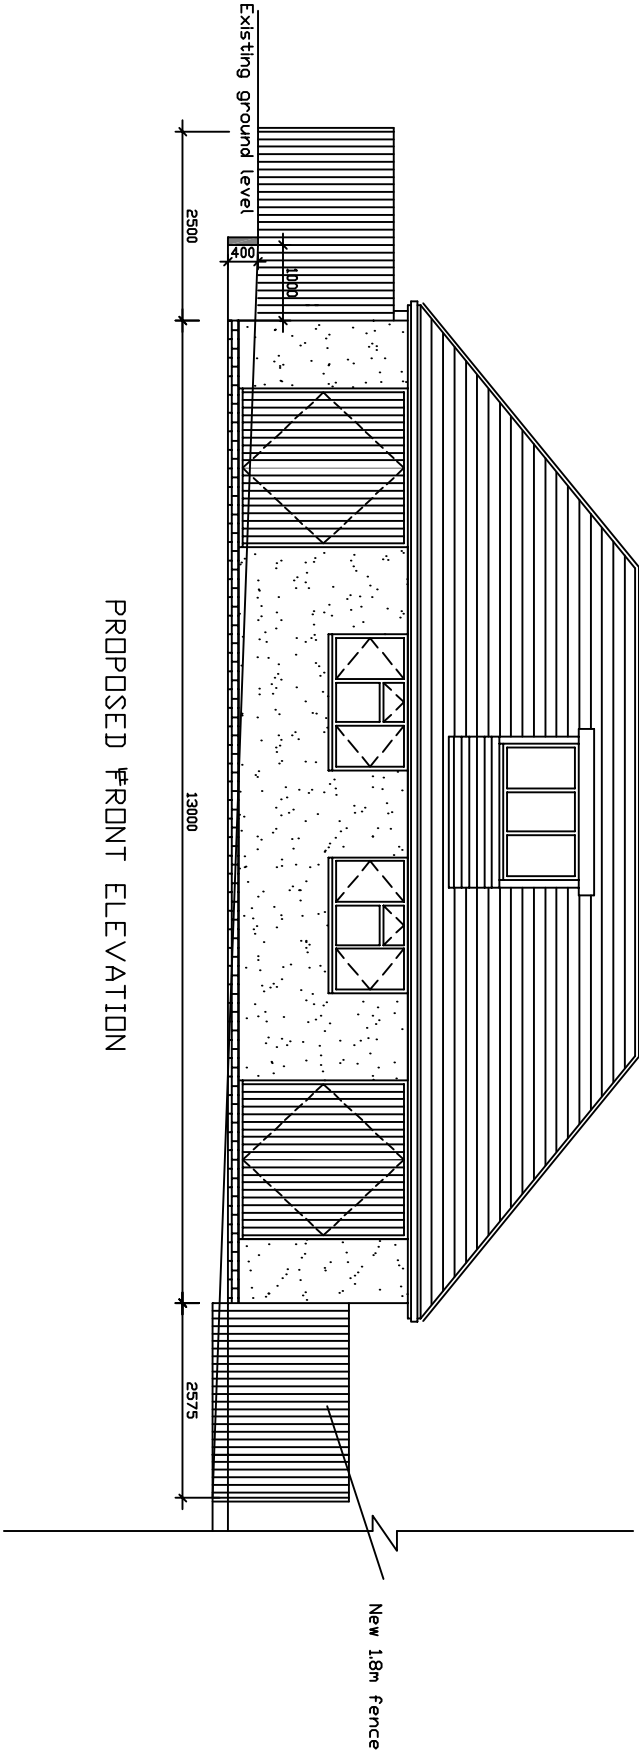


PROPOSED FRONT ELEVATION

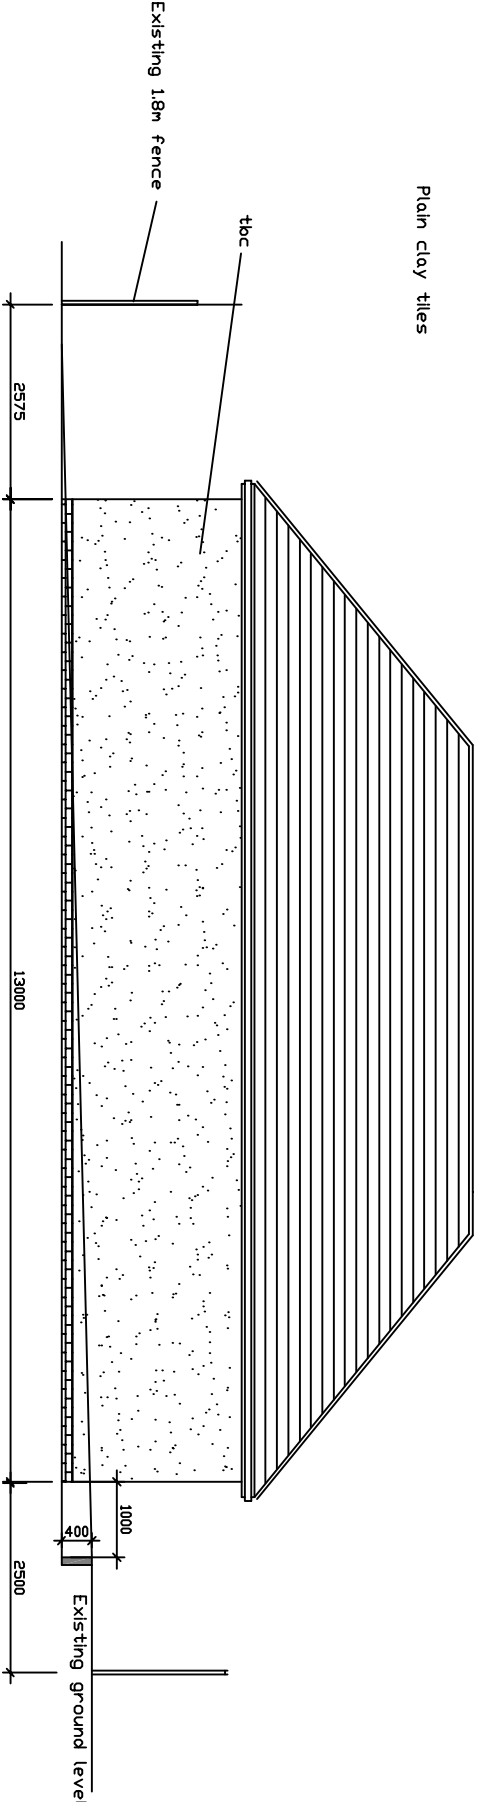


PROPOSED REAR ELEVATION

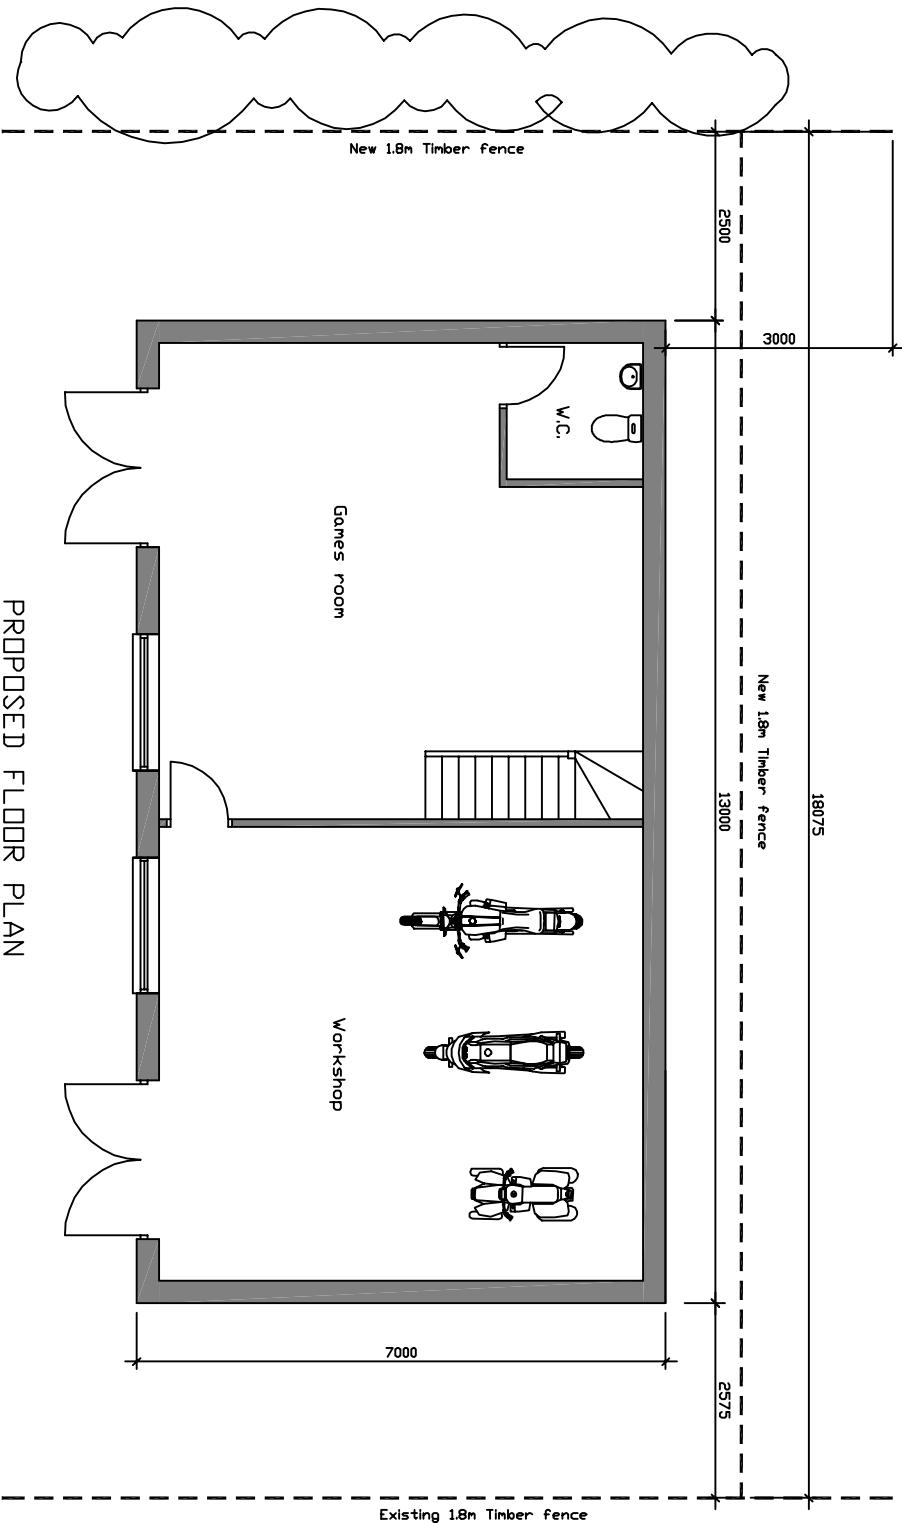

PROPOSED FLOOR PLAN

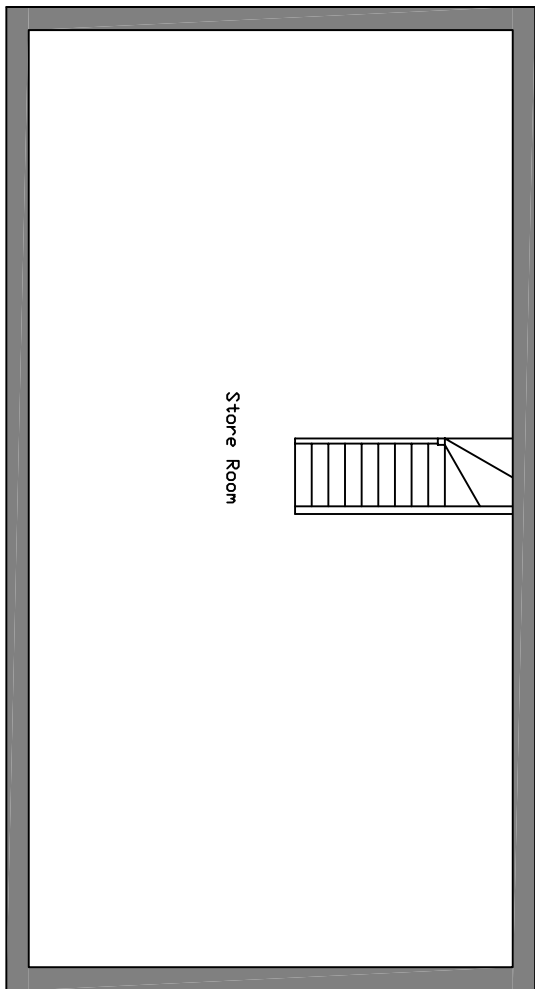

PROPOSED FIRST PLAN

 

D: Barn ends removed and flat roof dormer added Jul 17	
C: Barn ends added & rear velux removed Jun 17	
B: Gables and velux's added Jun 17	
A: Relocation of building Dct 16	
Address: Proposed Games room/workshop	
114 London Road	
Horndean	
PO8 8HB	
Drawing Title:	
Proposed Plans & Elevations	
Drawing Number	Scale:
Planning/001	1:100 @ A2
Date:	Revi:
Dct 2016	D