


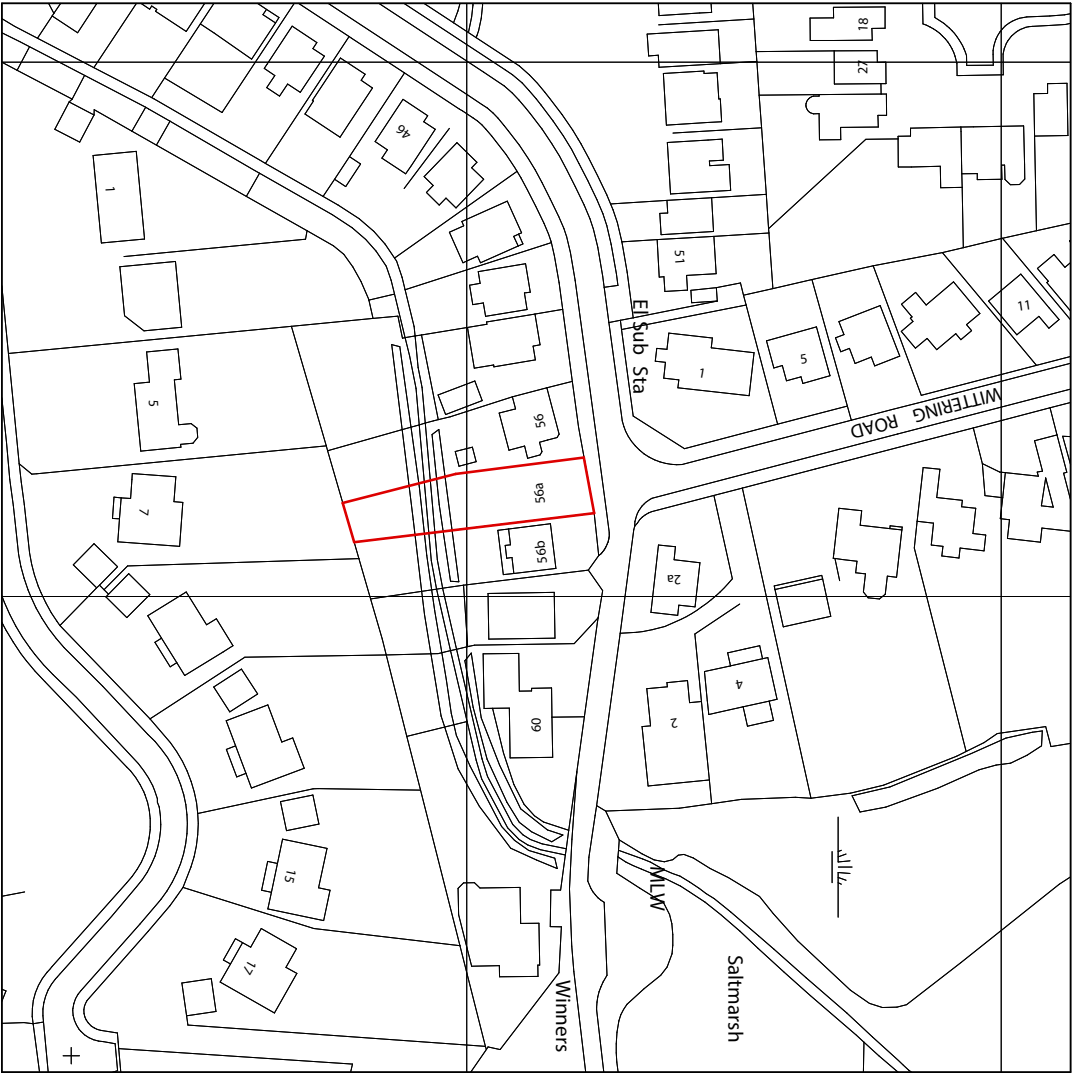

SCALE 1 : 1000

ARCHITECTS:
C2 Architects
7 St Thomas, Watat 78 Wapping High Street, London E1W 2NB
Telephone 0207 480 6664
email : design@c2architects.com
www.c2architects.com

PROJECT	56A BRACKLESHAM ROAD HAYLING ISLAND
PLANNING	
ALL DIMENSIONS TO BE CHECKED ON SITE	
THIS DRAWING IS COPYRIGHT	

REV	DATE

DRAWING NO	58ABR/P/001
DATE:	October 2017
SCALE:	1 : 1000 @ A3

DRAWING TITLE:
SITE PLAN

