


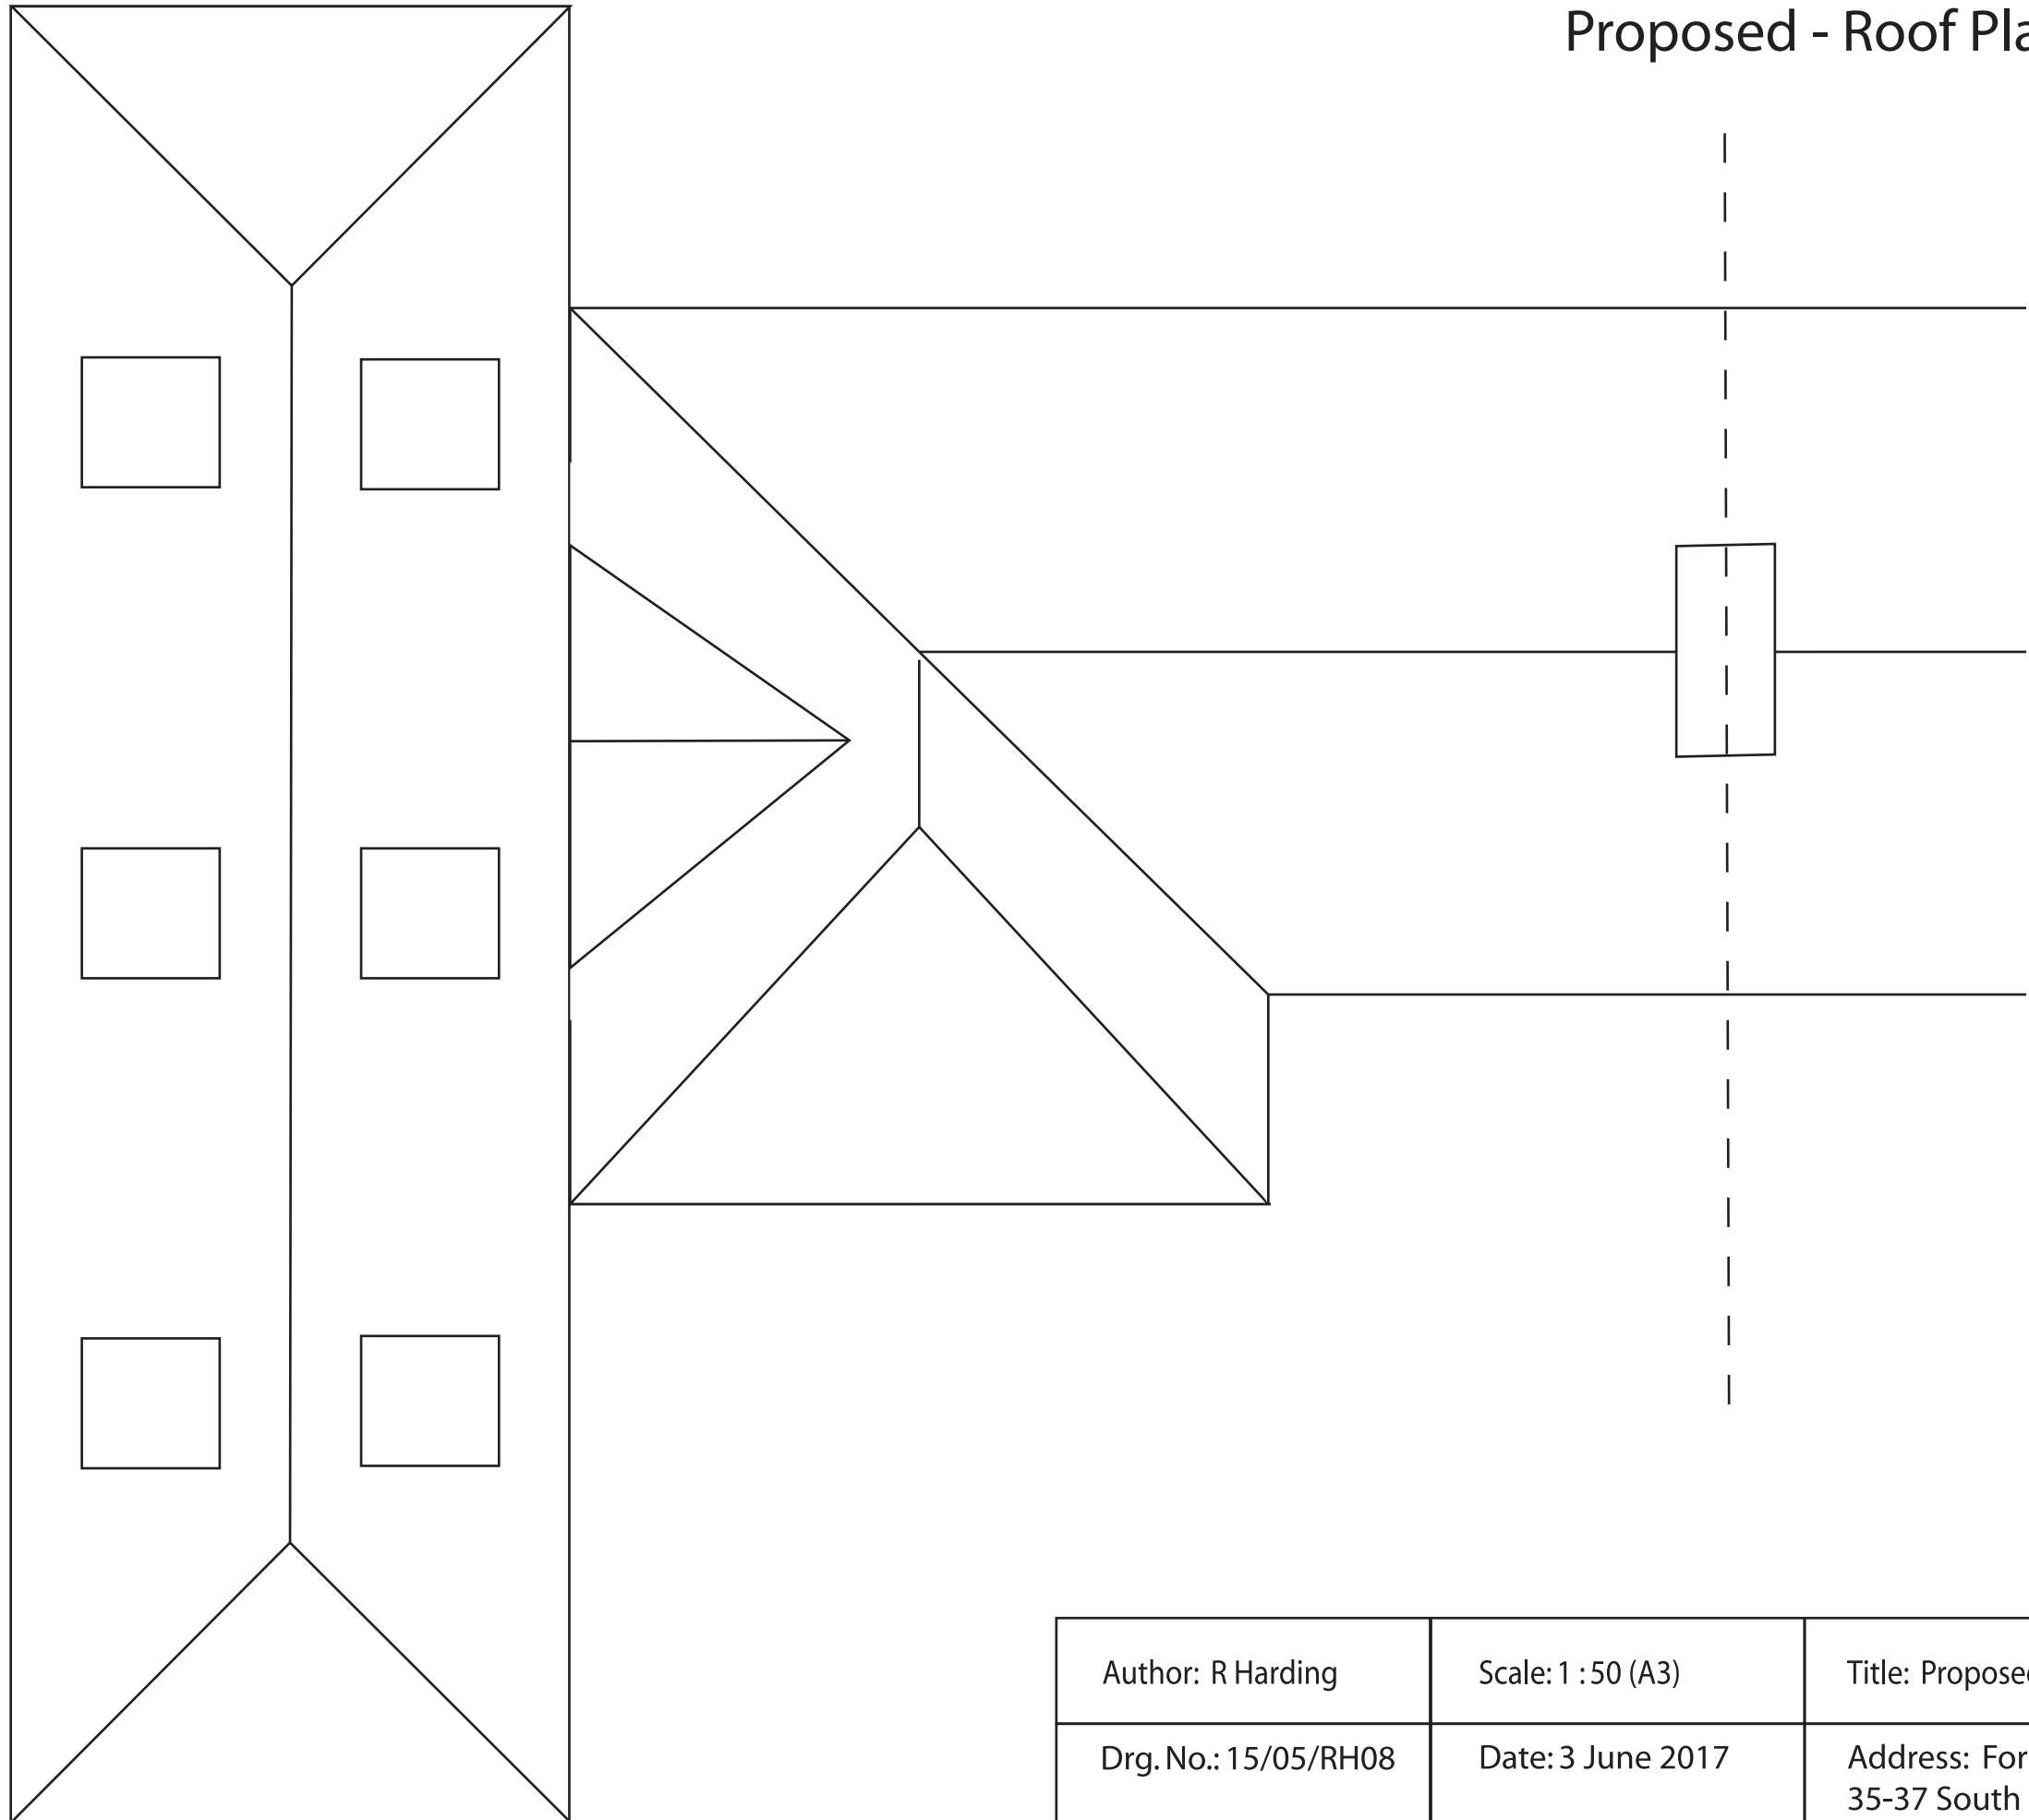

Proposed - Roof Plan



Author: R Harding

Scale: 1 : 50 (A3)

Title: Proposed Hip Roof

Drg. No.: 15/05/RH08

Date: 3 June 2017

Address: Former Police Station,
35-37 South Road,
Hayling Island PO11 9AE