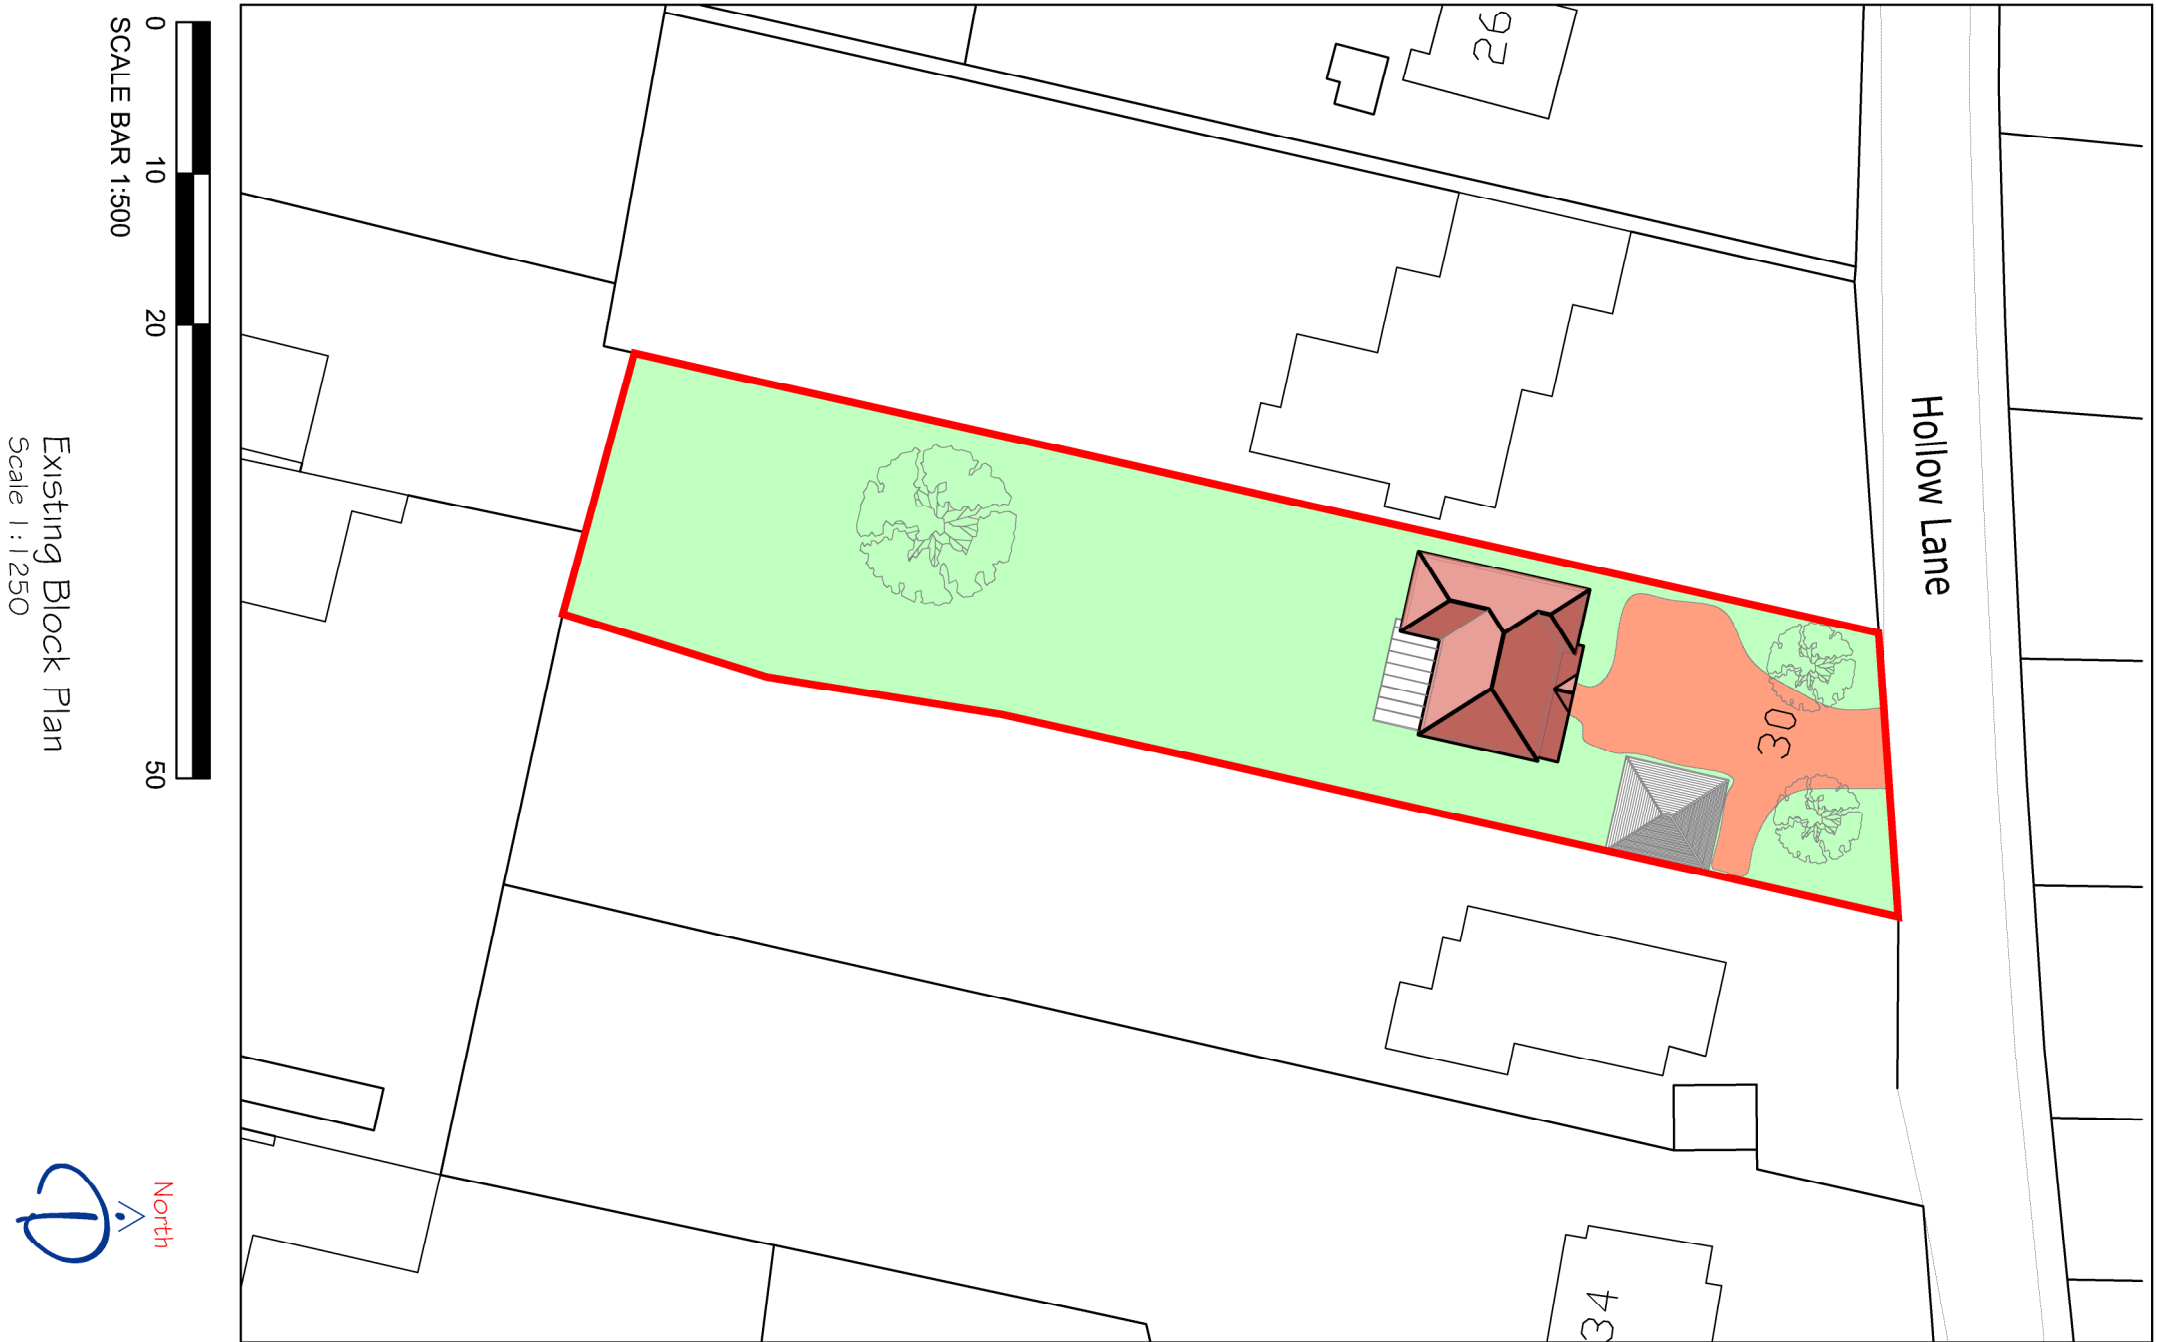
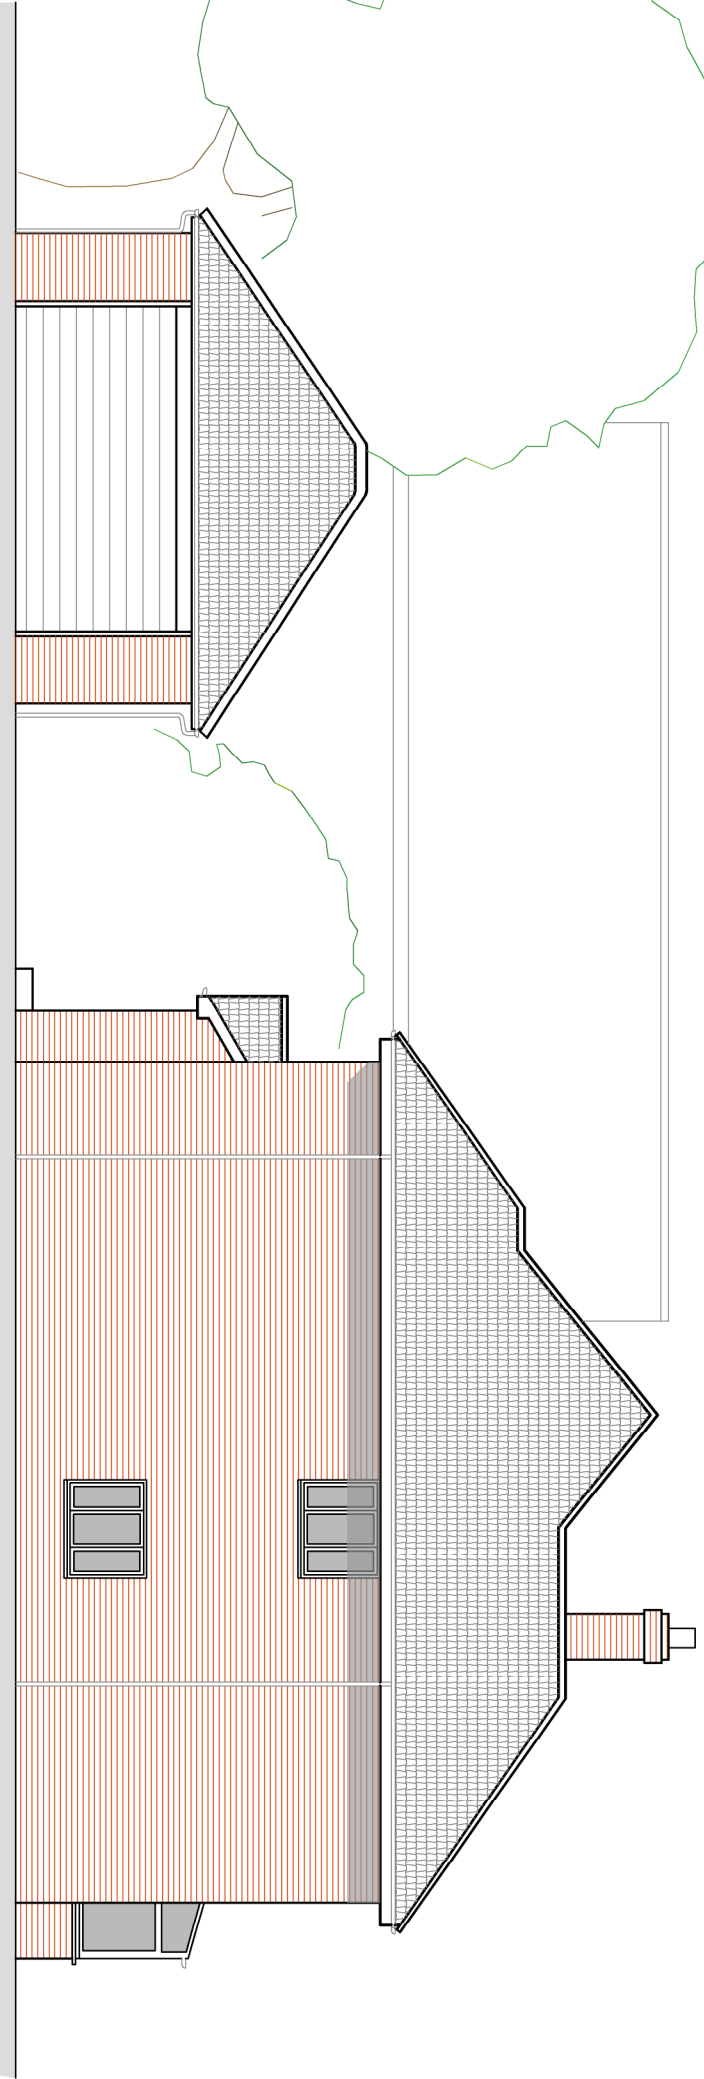
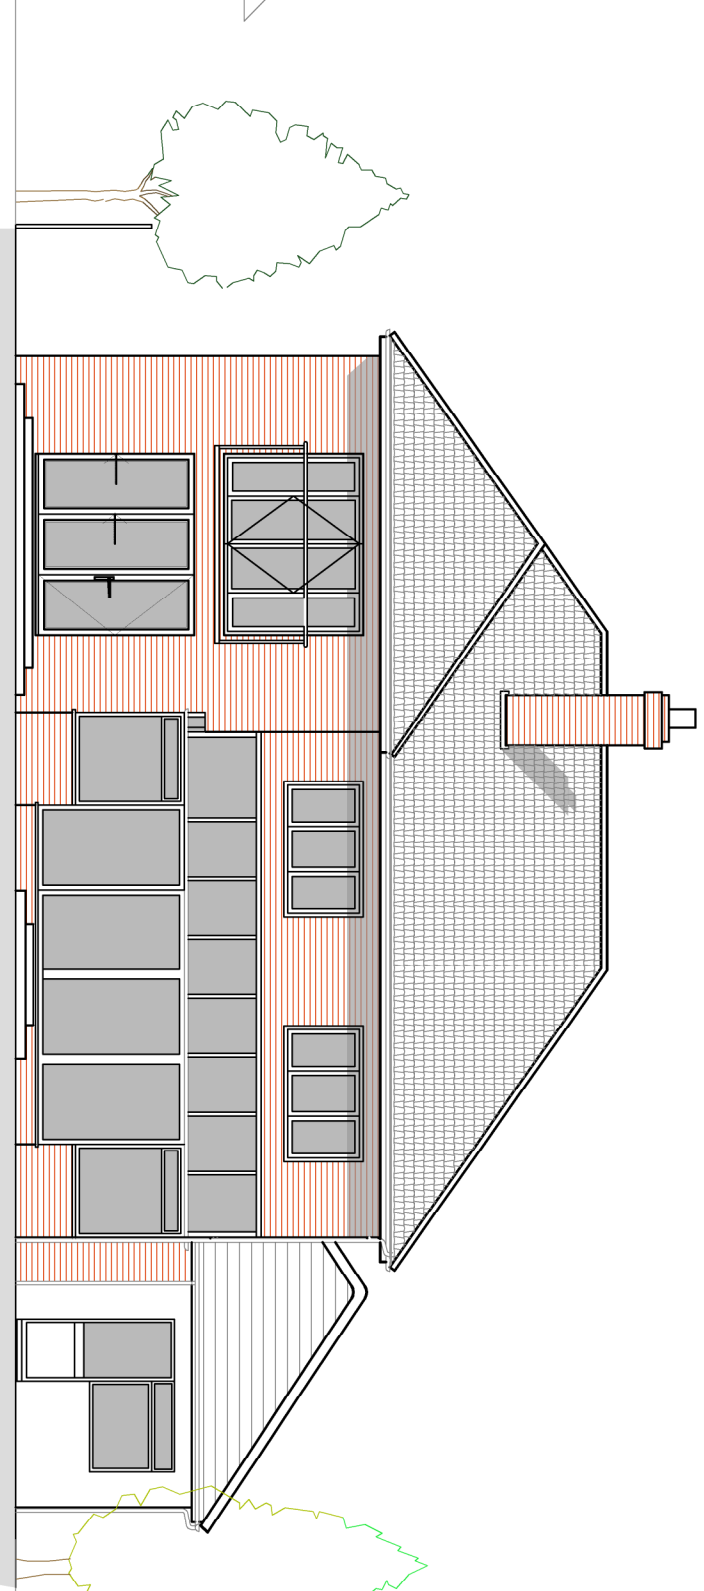
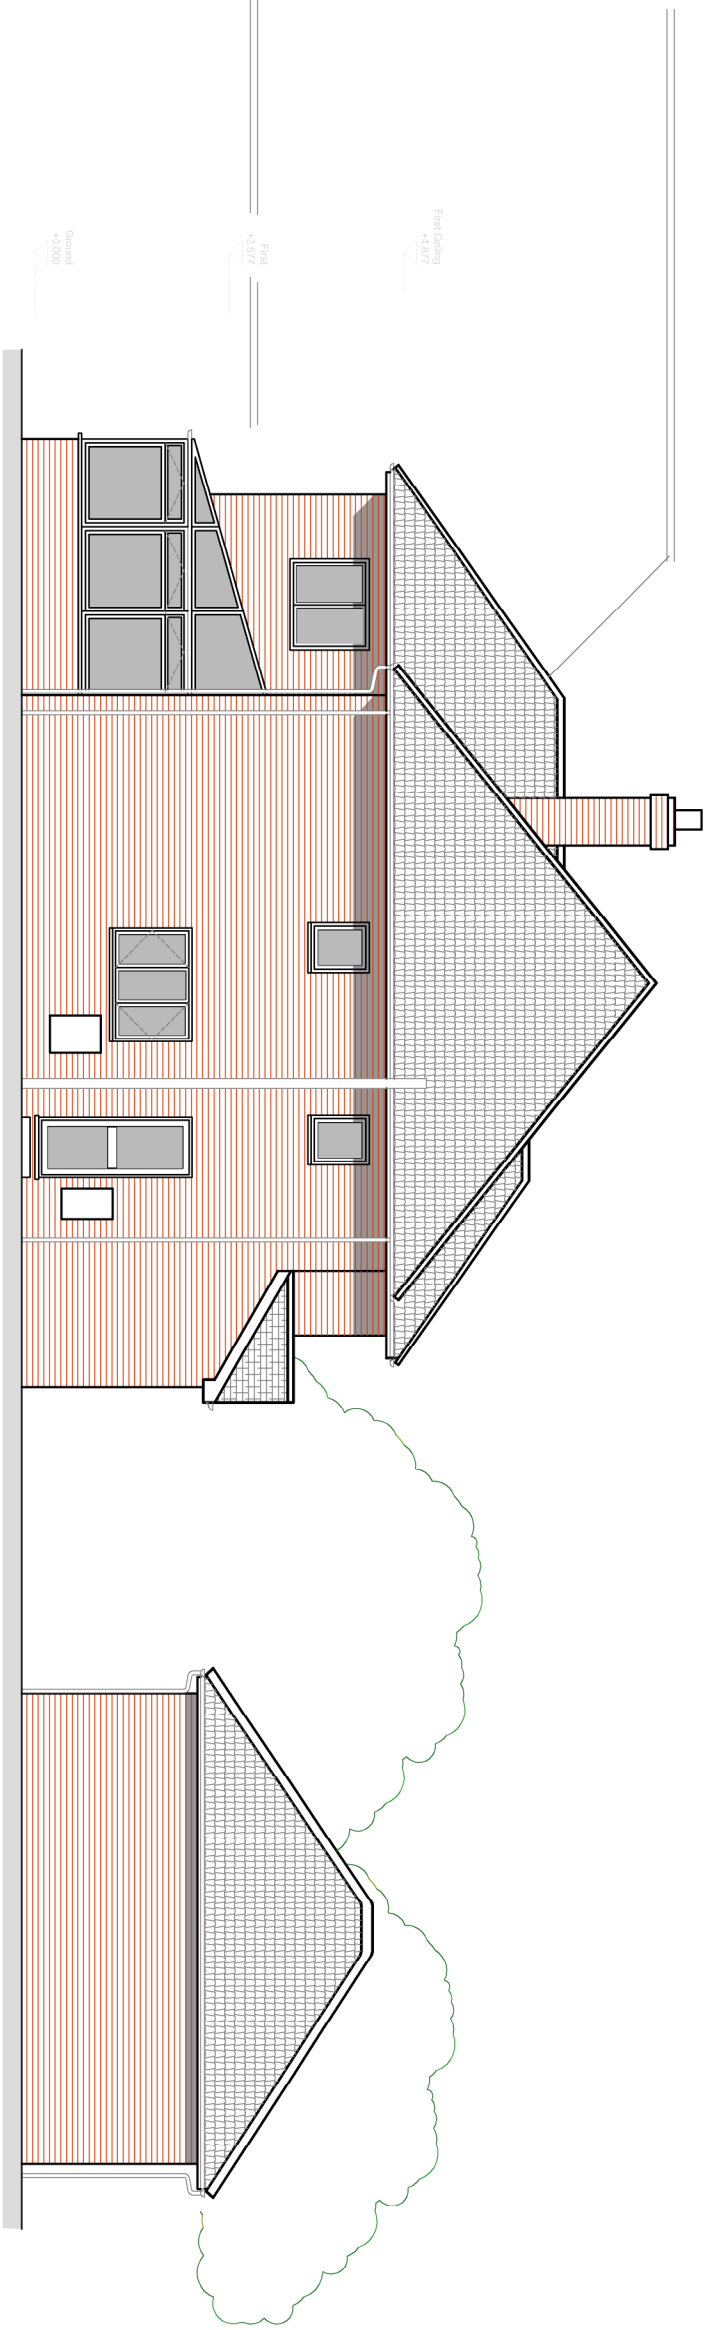
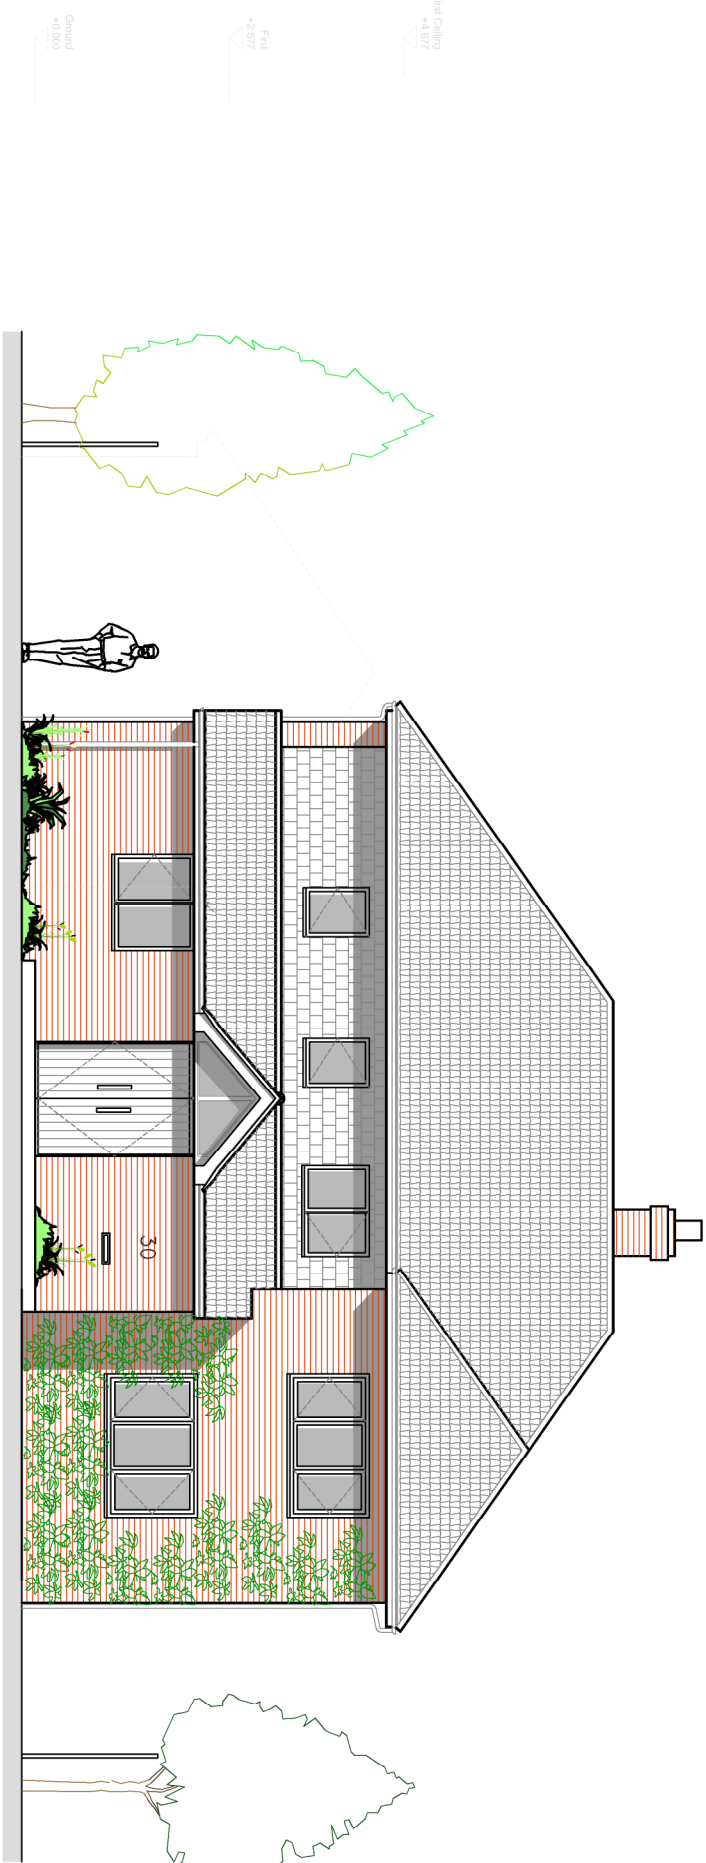
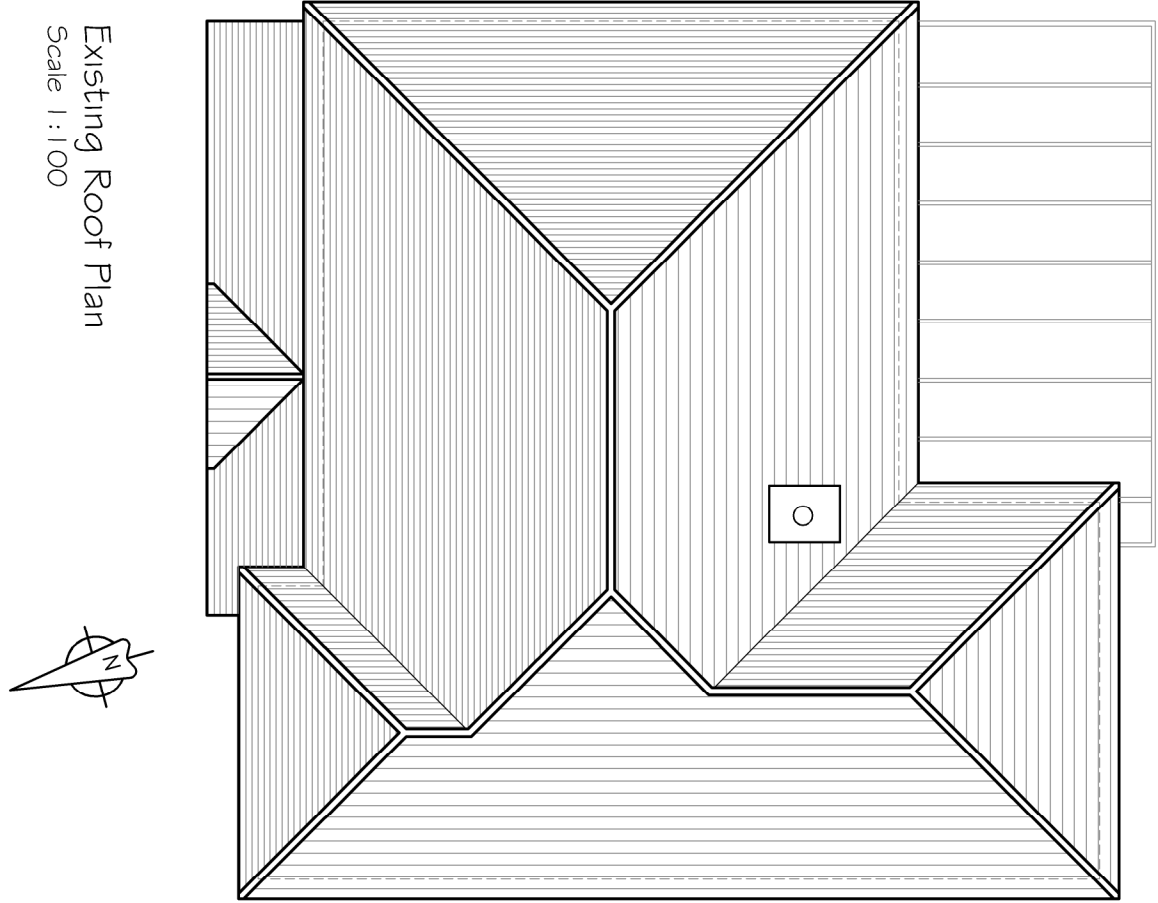
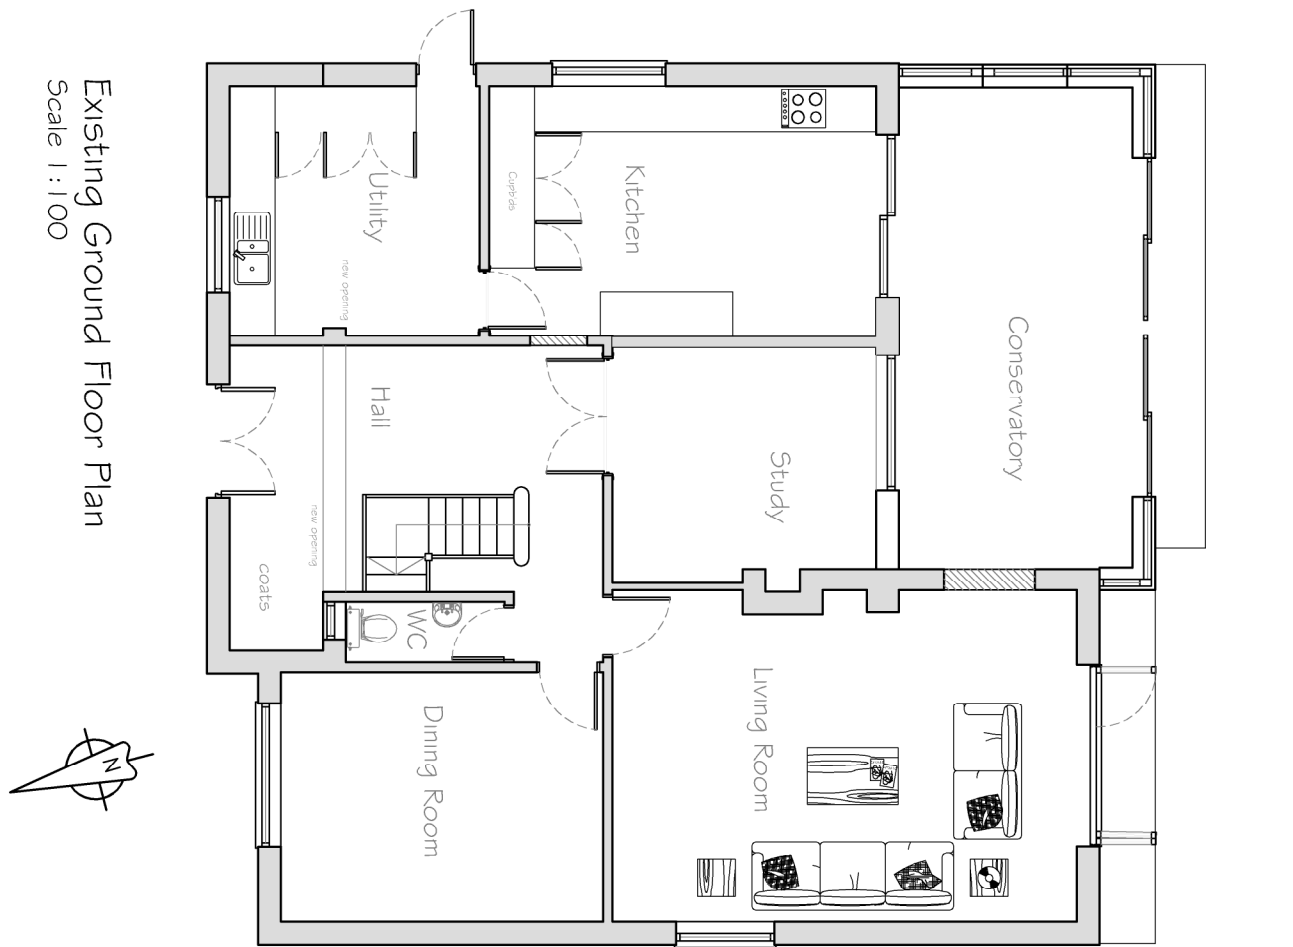
 


		CLIENT		PROJECT		TITLE	
		Mr & Mrs McTigue		Alterations to 30 Hollow Lane Hayling Island, Hampshire PO11 9EX		Existing Floor Plans, Elevations, Block Plan and Location Plan	
							
						Drawn Ltd, 57 Colchester Lane, Haverhill, Hampshire, PO8 8RT Tel: 02392 346 526 Mob: 07910 518 603 Email: ddraw@drawn.co.uk Web: www.drawn.co.uk	