


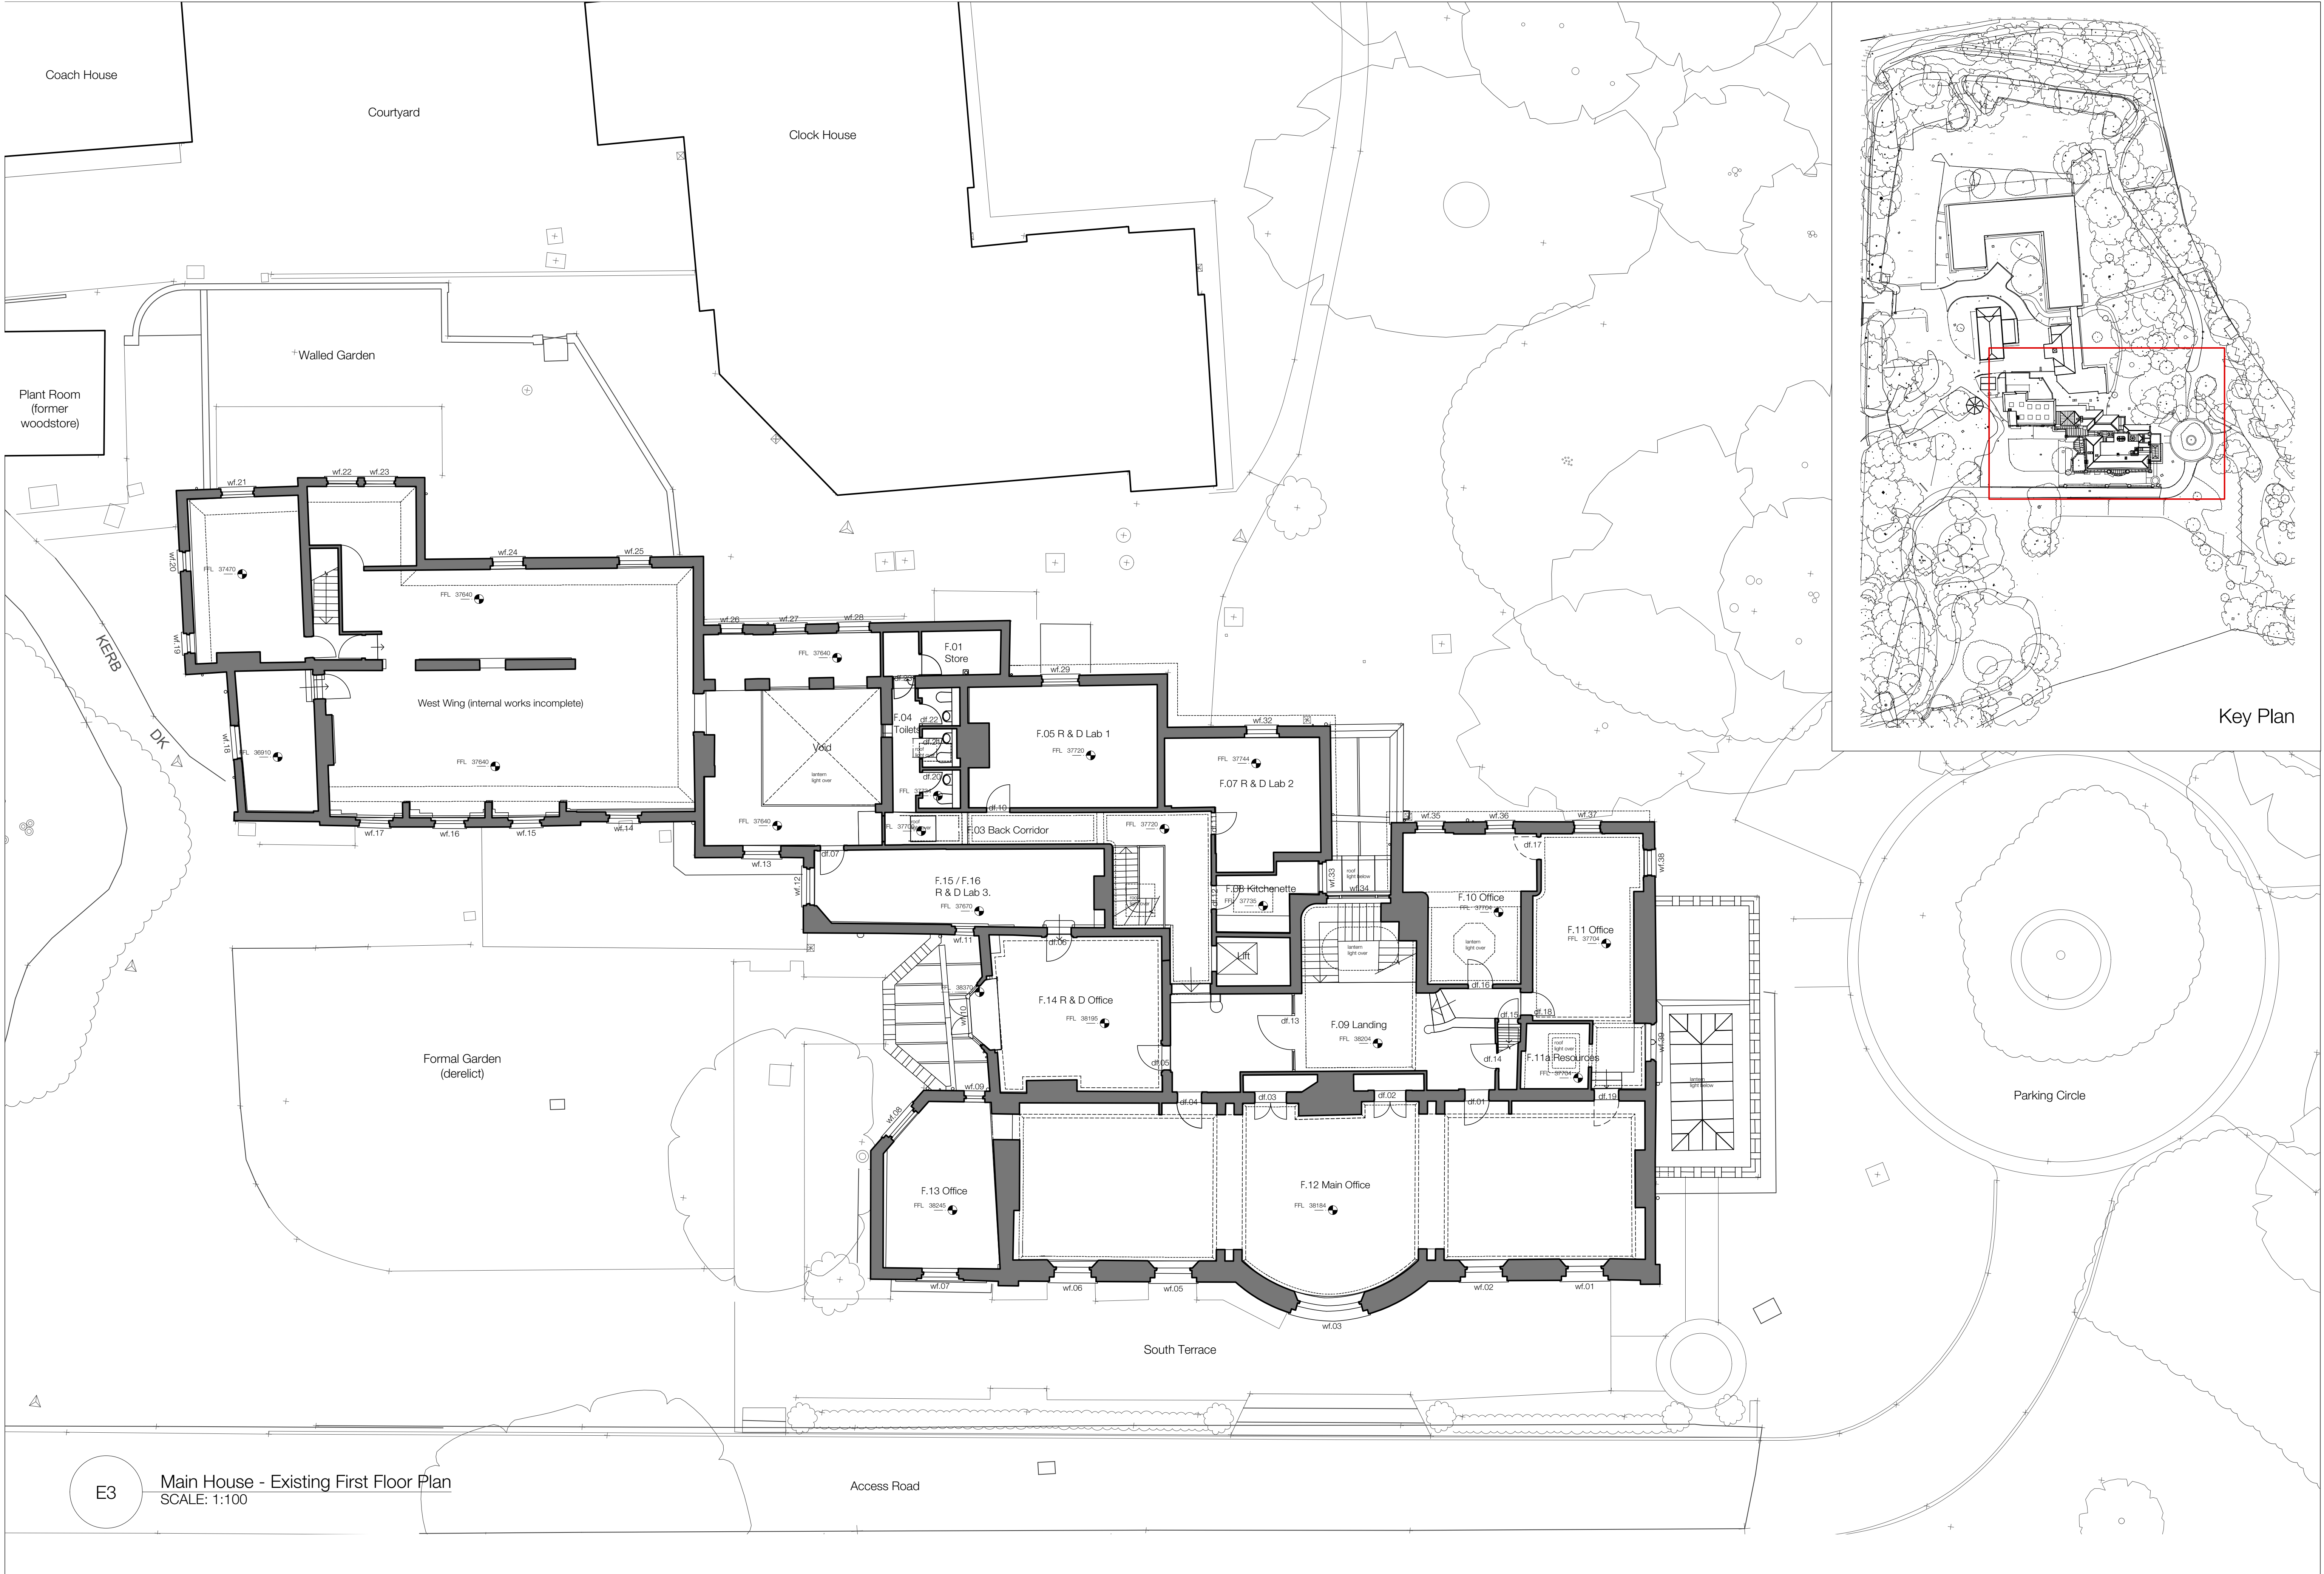

E3 Main House - Existing First Floor Plan  
SCALE: 1:100

