





Front Elevation

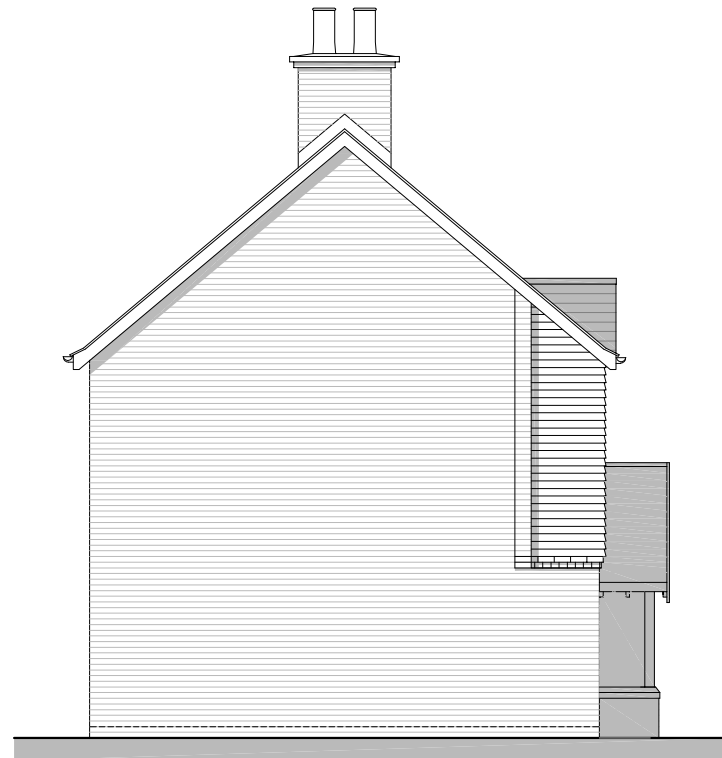


Side Elevation A



Rear Elevation

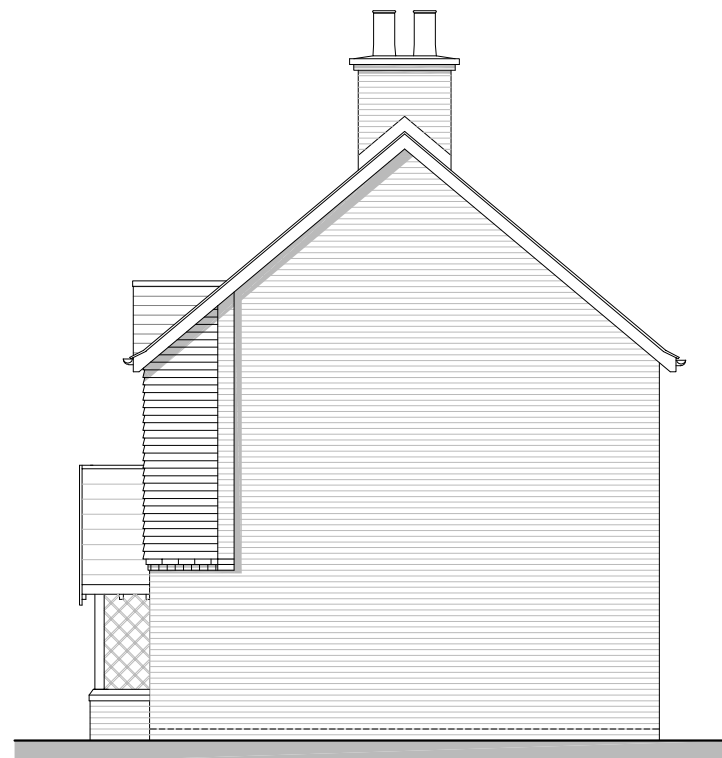

Side Elevation B

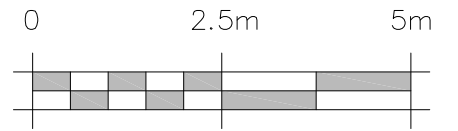

Plots 11, 26, 33, 54, 68, 69, 71
100, 102, 104

Floor Area :
GF: 57.04 sqm 613.97 sq ft
FF: 57.04 sqm 613.97 sq ft
TOTAL: 114.08 sqm 1227.95 sq ft

REV. DATE		REVISIONS:		By XX	Planning	CLIENT: Bellway Homes LTD (Wessex)		PROJECT: Land West of Horndean Road Emsworth		Broadmede House Farnham Business Park Weydon Lane Farnham Surrey GU9 8QT Tel. 01252 267878 info@osparchitecture.com www.osparchitecture.com  O'KEEFE SCANLON LIMITED
x	xx/xx/xx	xxxxx				SCALE: 1:100 (A3 ORIGINAL)		DRAWING: Rowan – 4 Bedroom House Elevations		
© COPYRIGHT EXISTS ON THE DESIGNS AND INFORMATION SHOWN ON THIS DRAWING						DRAWN: KLH 16386		P226 —		
This drawing may be scaled or cross referenced to the scale bar for planning application purposes only. Do not scale for any other purpose, use figured dimensions only. Submittal to site is subject to all necessary consents. All dimensions to be checked by user and any discrepancies, errors or omissions to be reported to the Architect before work commences. This drawing is to be read in conjunction with all other relevant materials.						DATE: 21.03.17				