


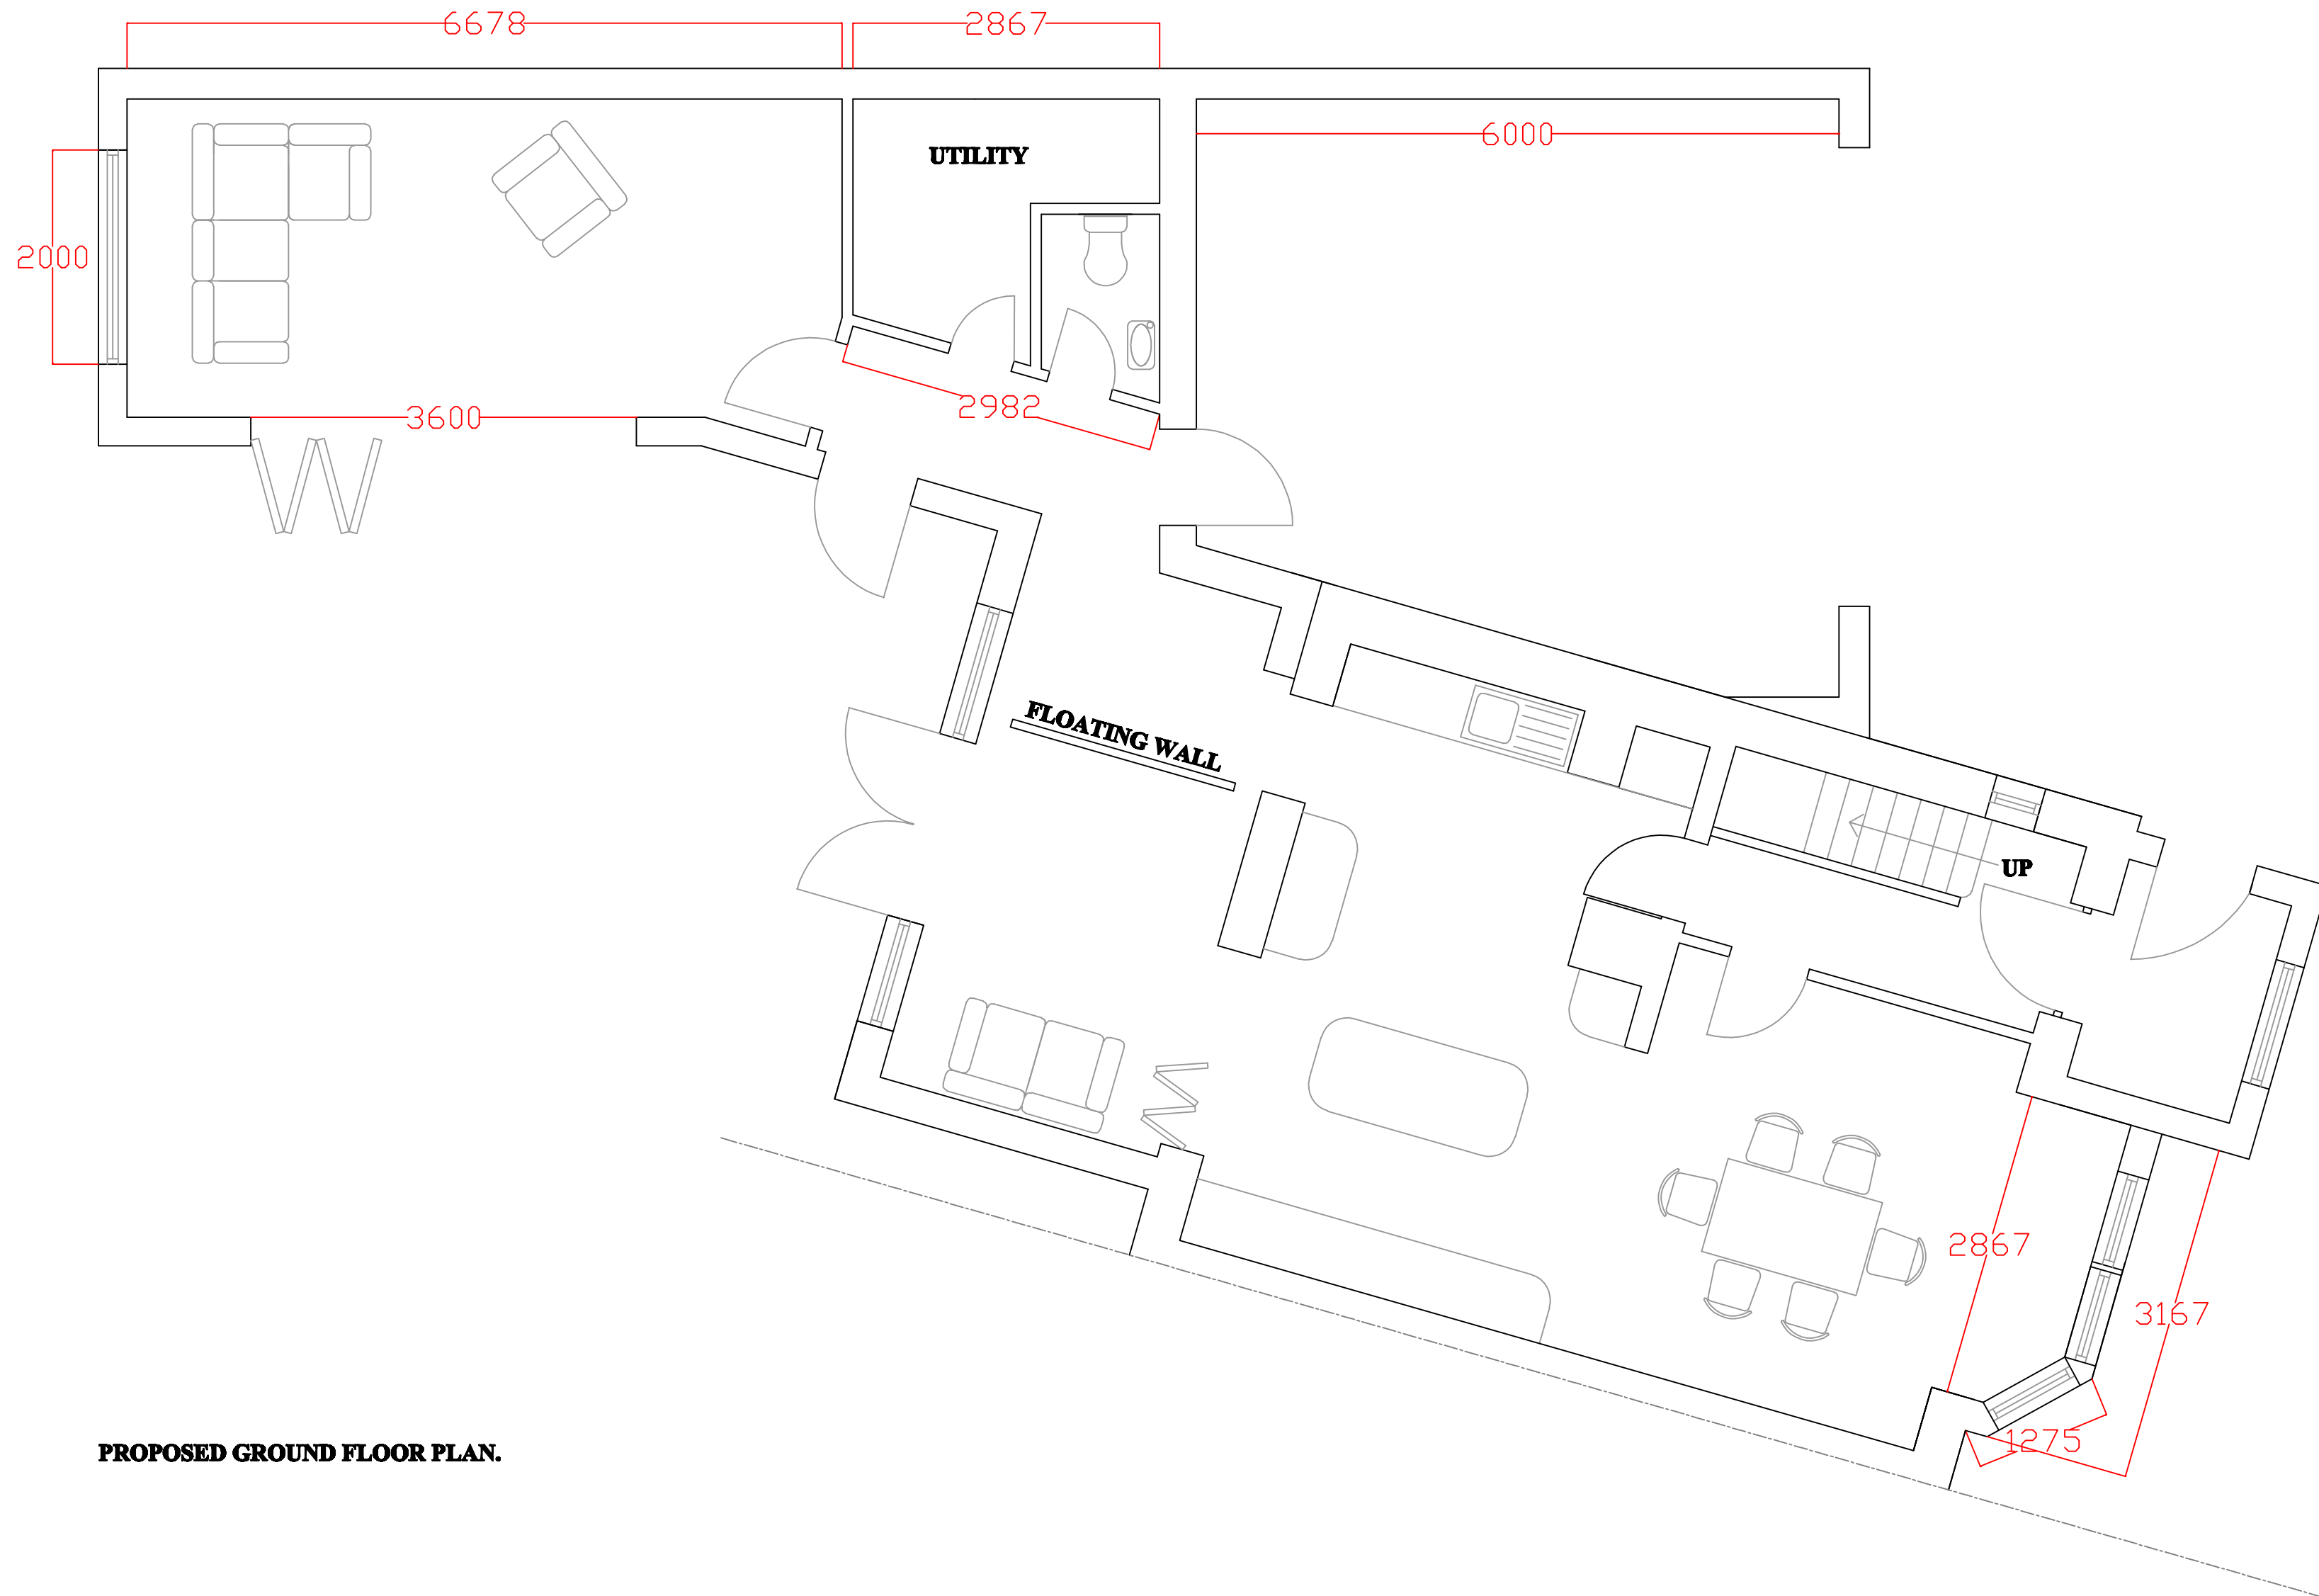

PROPOSED GROUND FLOOR PLAN.

Notes:-

THE PROPOSED GROUND FLOOR PLAN DETAILS THE NEW LAYOUT.

THE GARAGE HAS BEEN REDUCED TO A LENGTH OF 6 METRES AT THE LONGEST POINT. THIS CREATES A NEW HABITABLE AREA TO THE REAR. WITHIN THIS SPACE YOU CAN PROVIDE A UTILITY ROOM WITH TOILET FACILITY, AND A NEW LIVING ROOM WITH SNUG AREA.

THE LIVING ROOM WILL HAVE SKYLIGHTS AND A BIFOLDONG DOOR SYSTEM OR LARGE SLIDING DOORS TO PROMOTE THE USE OF NATURAL LIGHT.

A NEW BAY WINDOW HAS BEEN ADDED TO THE FRONT OF THE MAIN HOUSE.

ALL DIMENIONS FOR THE PROPERTY HAVE BEEN TAKEN ON THE INITIAL SURVEY. ANY UNKNOWN HAVE BEEN ASSUMED.

ALL DIMENSIONS SHOWN IN MILLIMETRES TO BE CONFIRMED ONSITE BY CONTRACTOR.

Woodhill Design & Build
07778 527169

Produced by Peter Evans

Site address:-
27 CORHAMPTON CRESCENT,
HAVANT, P09 3BX.

Details:-
TWO STOREY EXTENSION OVER THE GARAGE,
CONVERSION OF REAR OF GARAGE INTO
HABITABLE SPACE.

Drawing title:-
PR GF PLAN 01

Date:- 06/09/2017 Scale:- 1:50 @ A2

