



15 Queen Street - Existing & Proposed

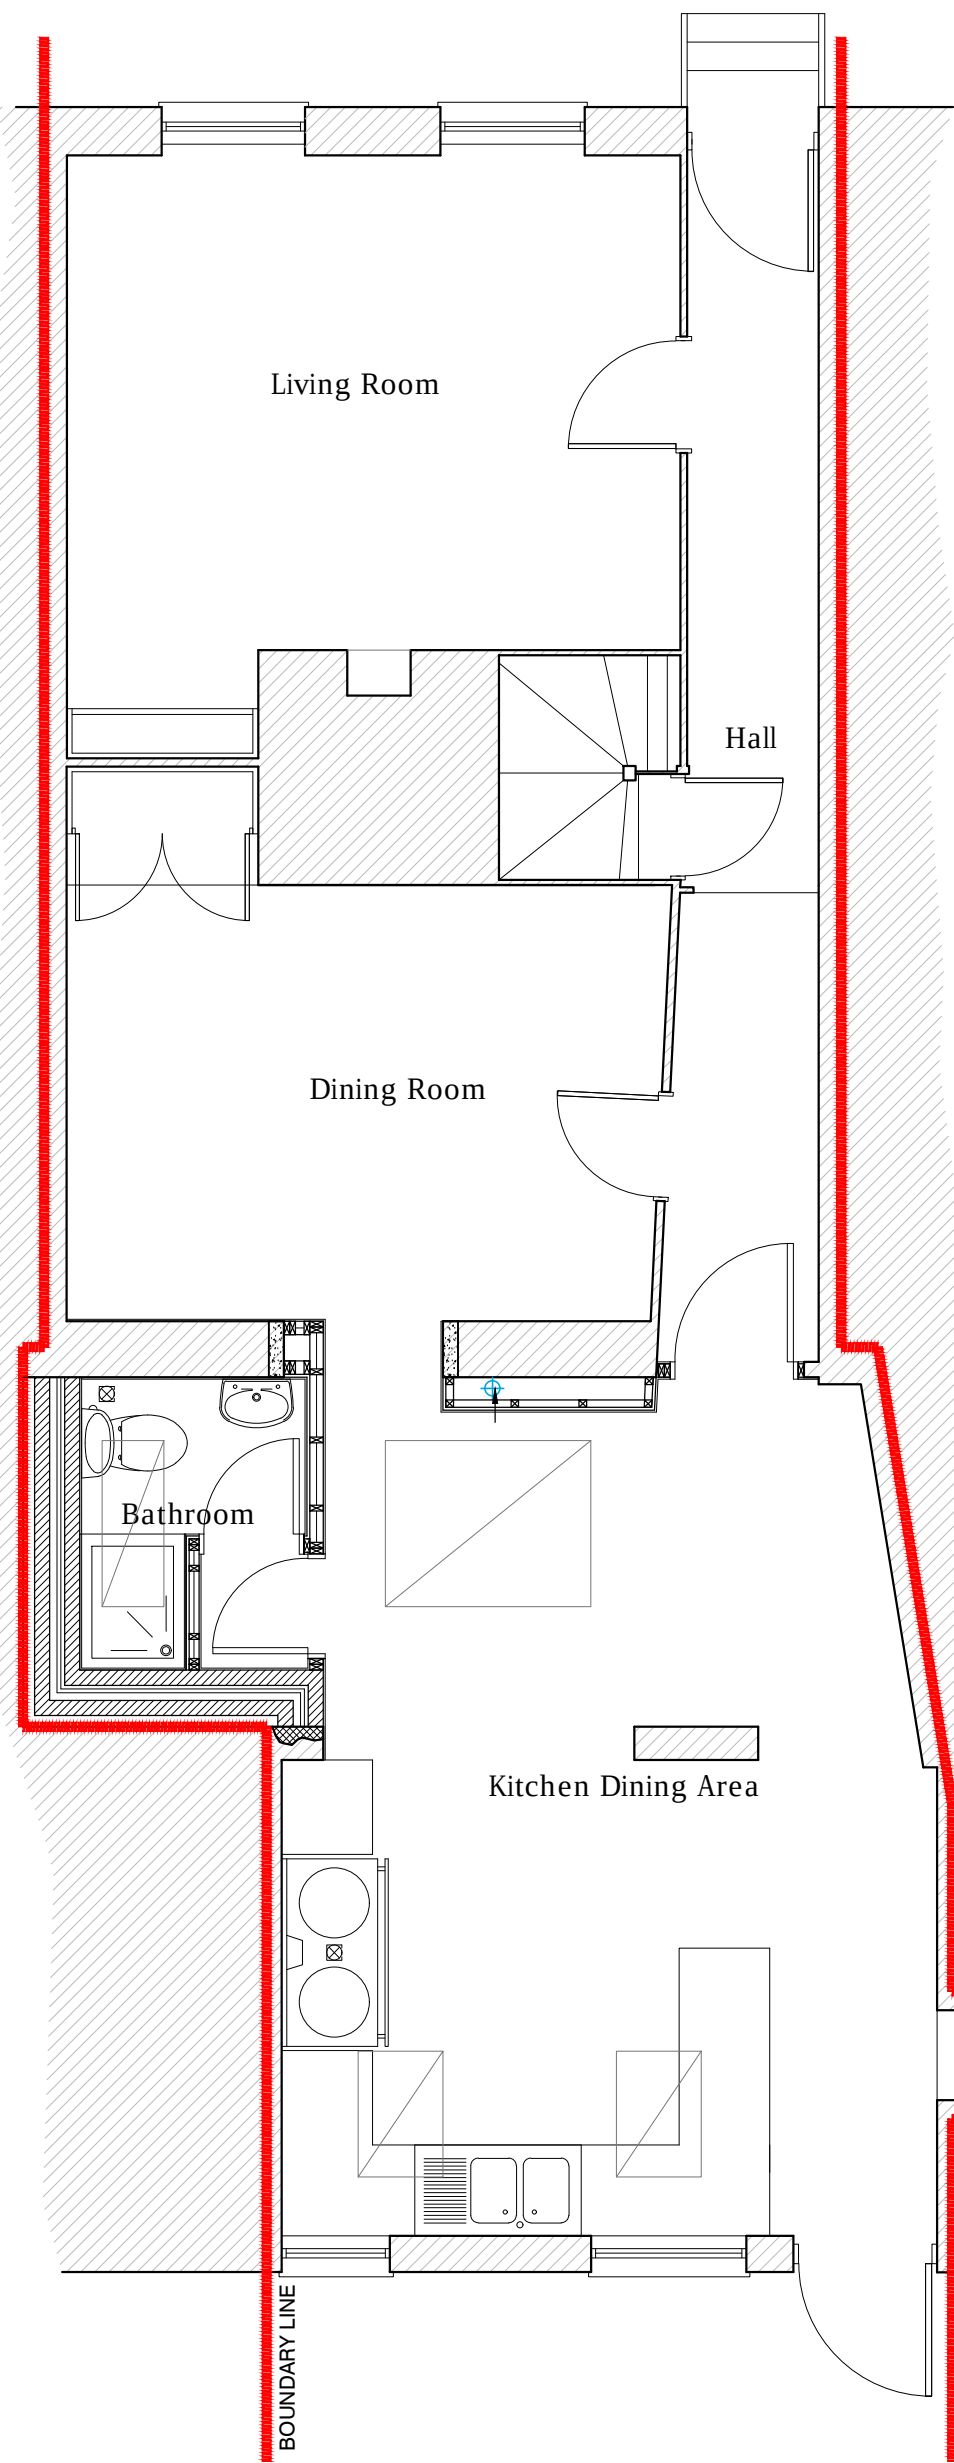


Existing Ground Floor Plan
1:50

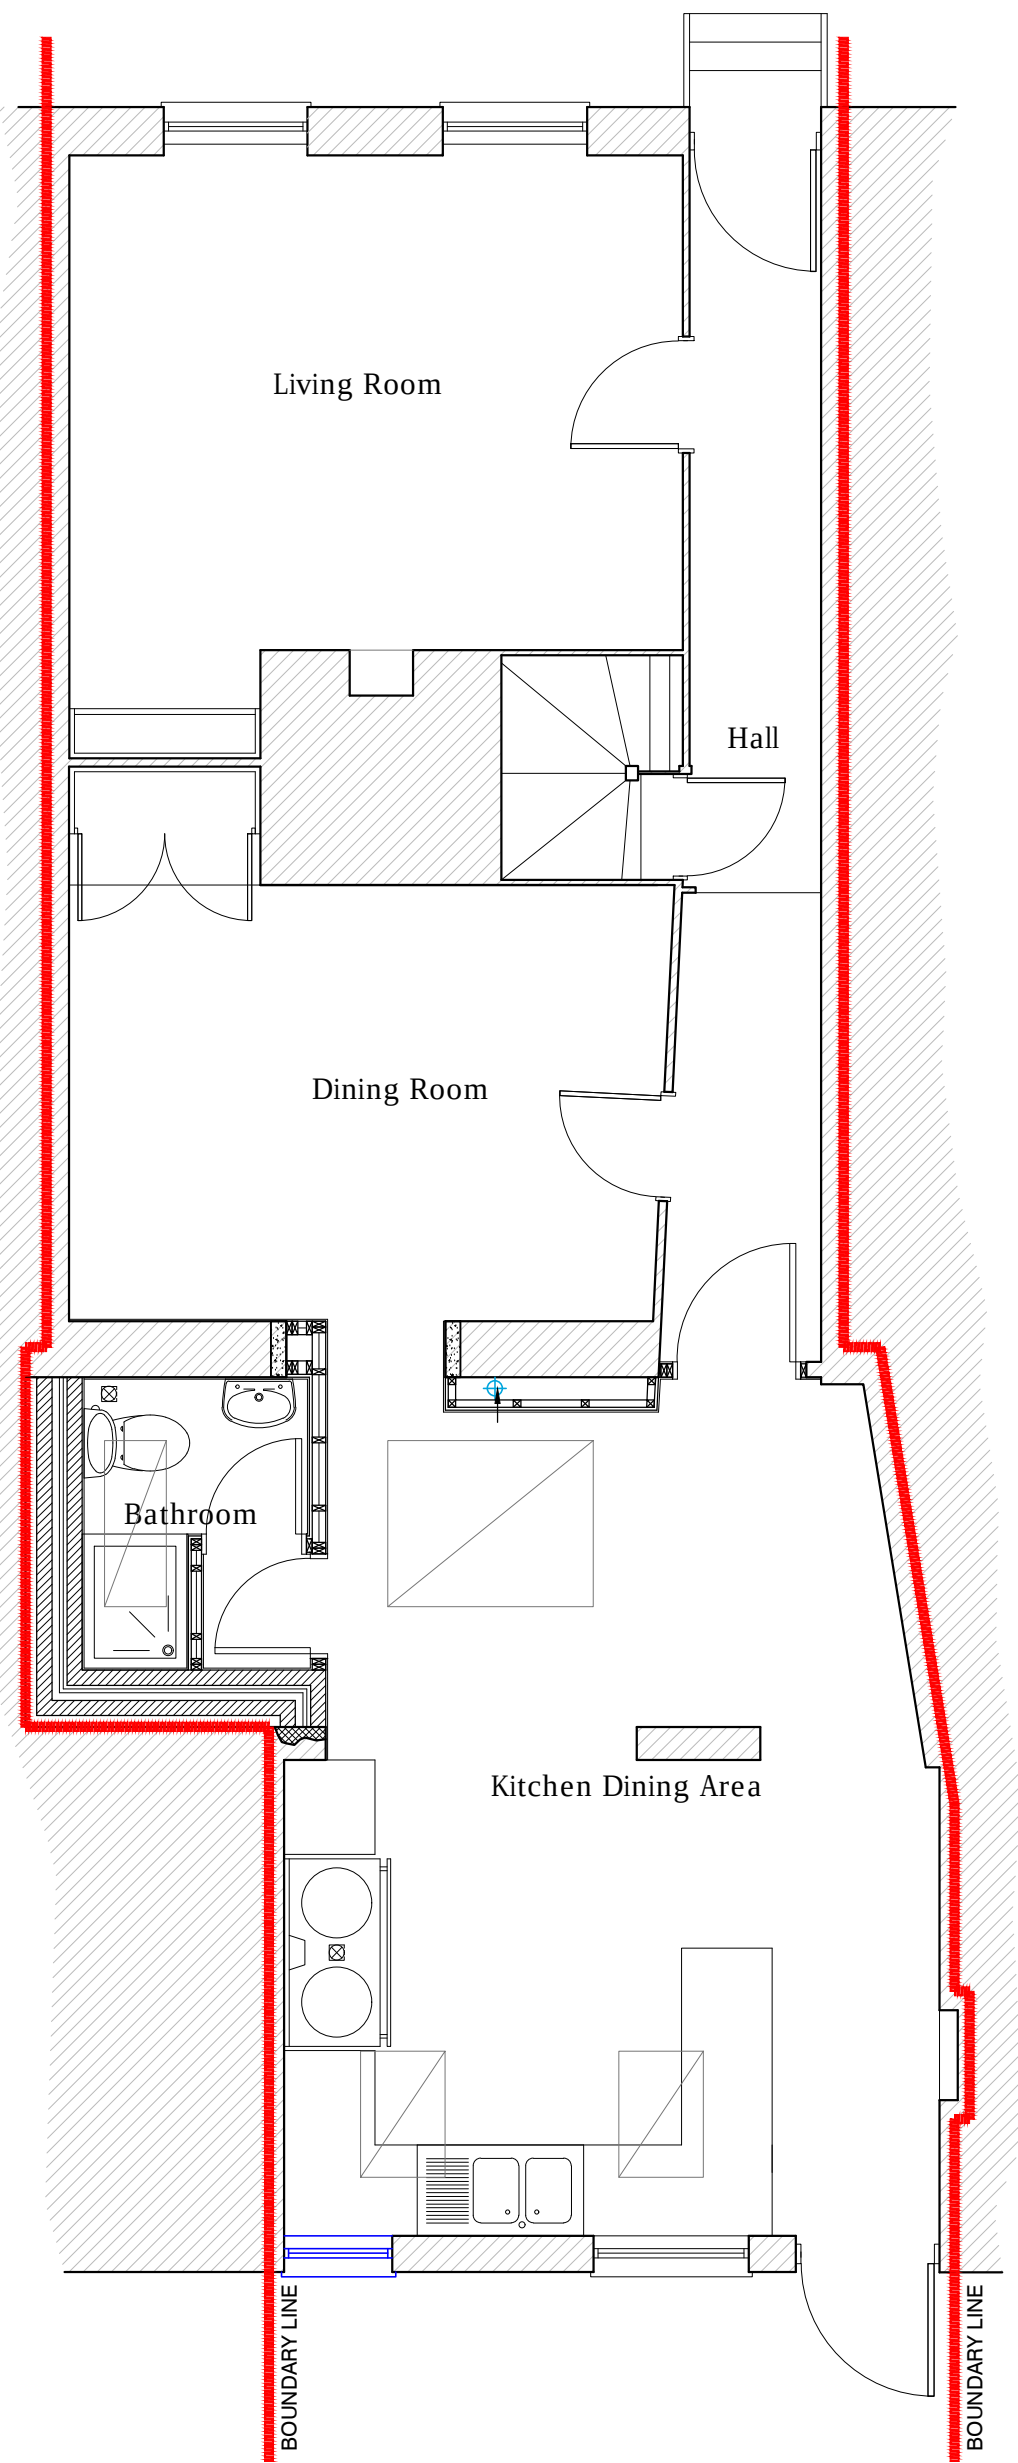

Proposed Ground Floor Plan
1:50



Existing South Elevation
1:50

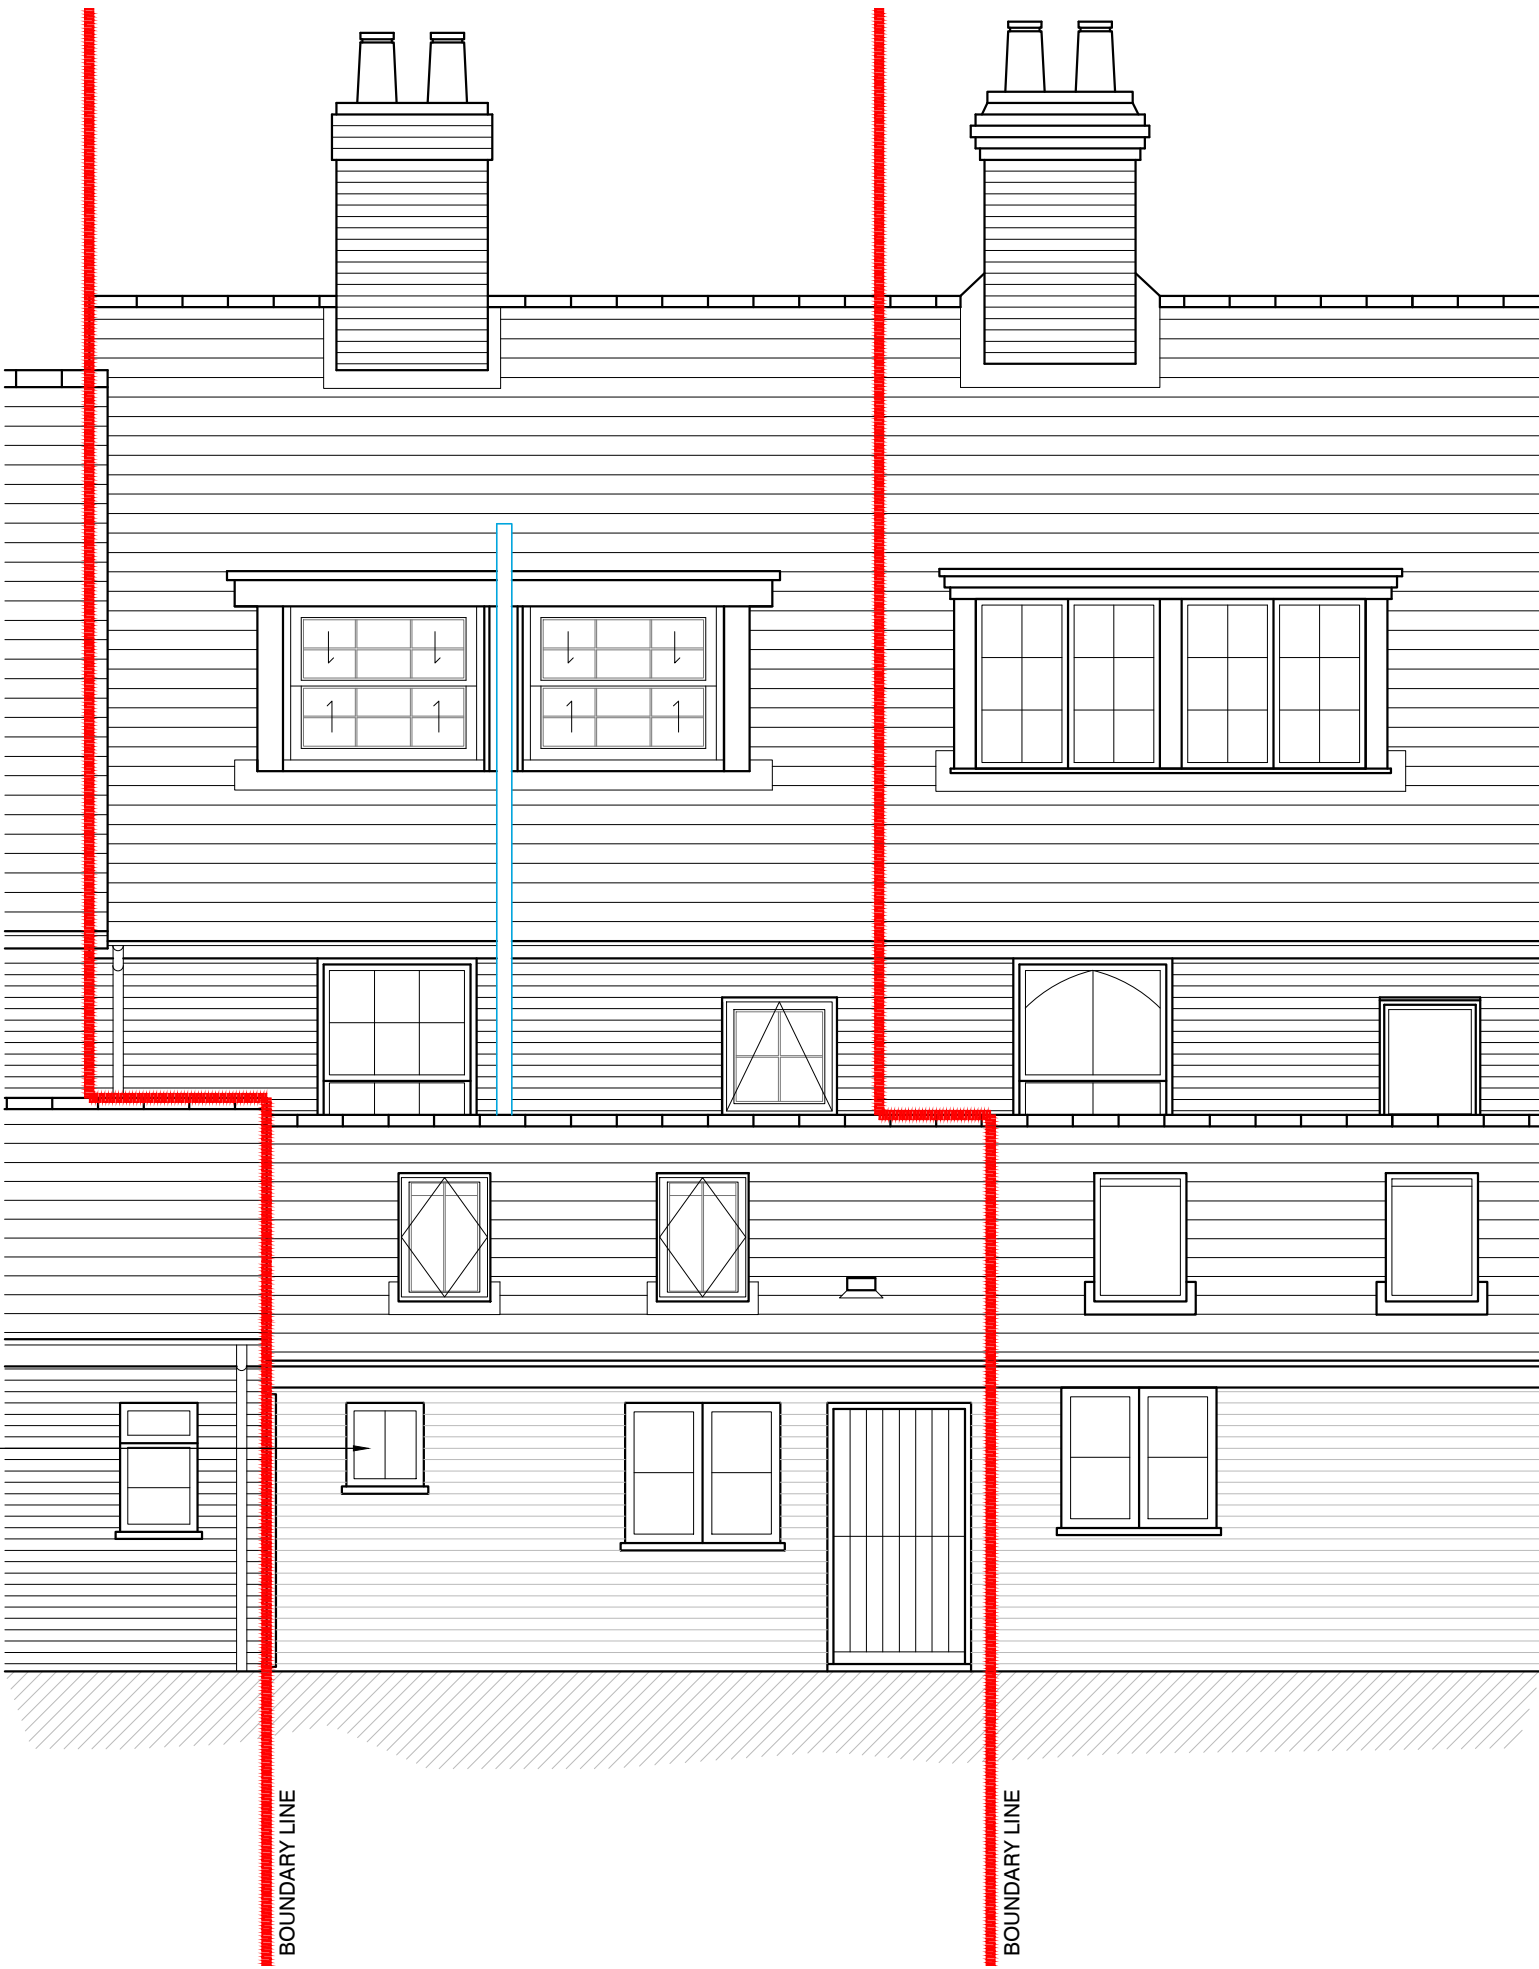

Replace the
existing window.
White painted
timber frame to
match the
existing window.


Proposed South Elevation
1:50

NOTES:
Dimensions to be checked on site before commencing work. Any discrepancies shall be reported to the architect immediately.
Do not scale from these drawings except for planning purposes.
Use figured dimensions only.
Where applicable this drawing is to be read in conjunction with other consultants' drawings.
All drawings to be read in conjunction with specification and all other drawings including structural engineer and mechanical and electrical drawings / specification




LOCATION PLAN

1:1250 Ordnance Survey, (c) Crown Copyright 2017. All rights reserved. Licence number 100022432

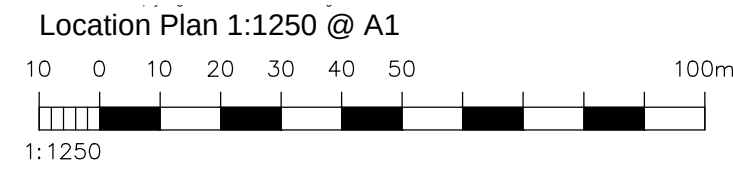

BLOCK PLAN

1:500 Ordnance Survey, (c) Crown Copyright 2017. All rights reserved. Licence number 100022432

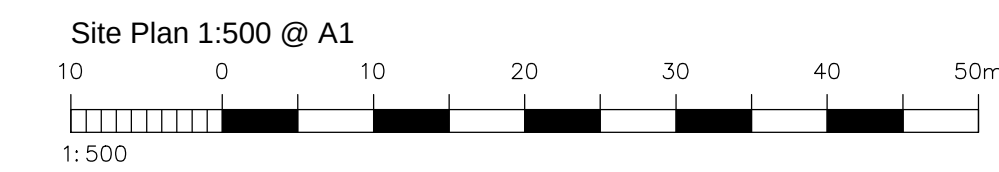

REV	DATE	AMENDMENT	DRAWN
-----	------	-----------	-------

Helyer Davies Architects Ltd
1 The Old Flour Mill,
Emsworth, PO10 7BT
01243 370 715
www.hdarchitects.co.uk mail@hdarchitects.co.uk

CLIENT
Philippa Garety

PROJECT
15 Queen Street
Emsworth
Hampshire
PO10 7BJ

DRAWING
Existing Plans and Elevations
Proposed Plans and Elevations

SCALE
as noted @A1

DATE	May 2017	DRAWN	JB/NW
DRAWING NUMBER	16017 - 001	REVISION	