



26 Bound Lane, Hayling Island _ Proposed Garage


NOTES:
Dimensions to be checked on site before commencing work. Any discrepancies shall be reported to the architect immediately.
Do not scale from these drawings except for planning purposes.
Use figured dimensions only.
Where applicable this drawing is to be read in conjunction with other consultants' drawings.
All drawings to be read in conjunction with specification and all other drawings including structural engineer and mechanical and electrical drawings / specification

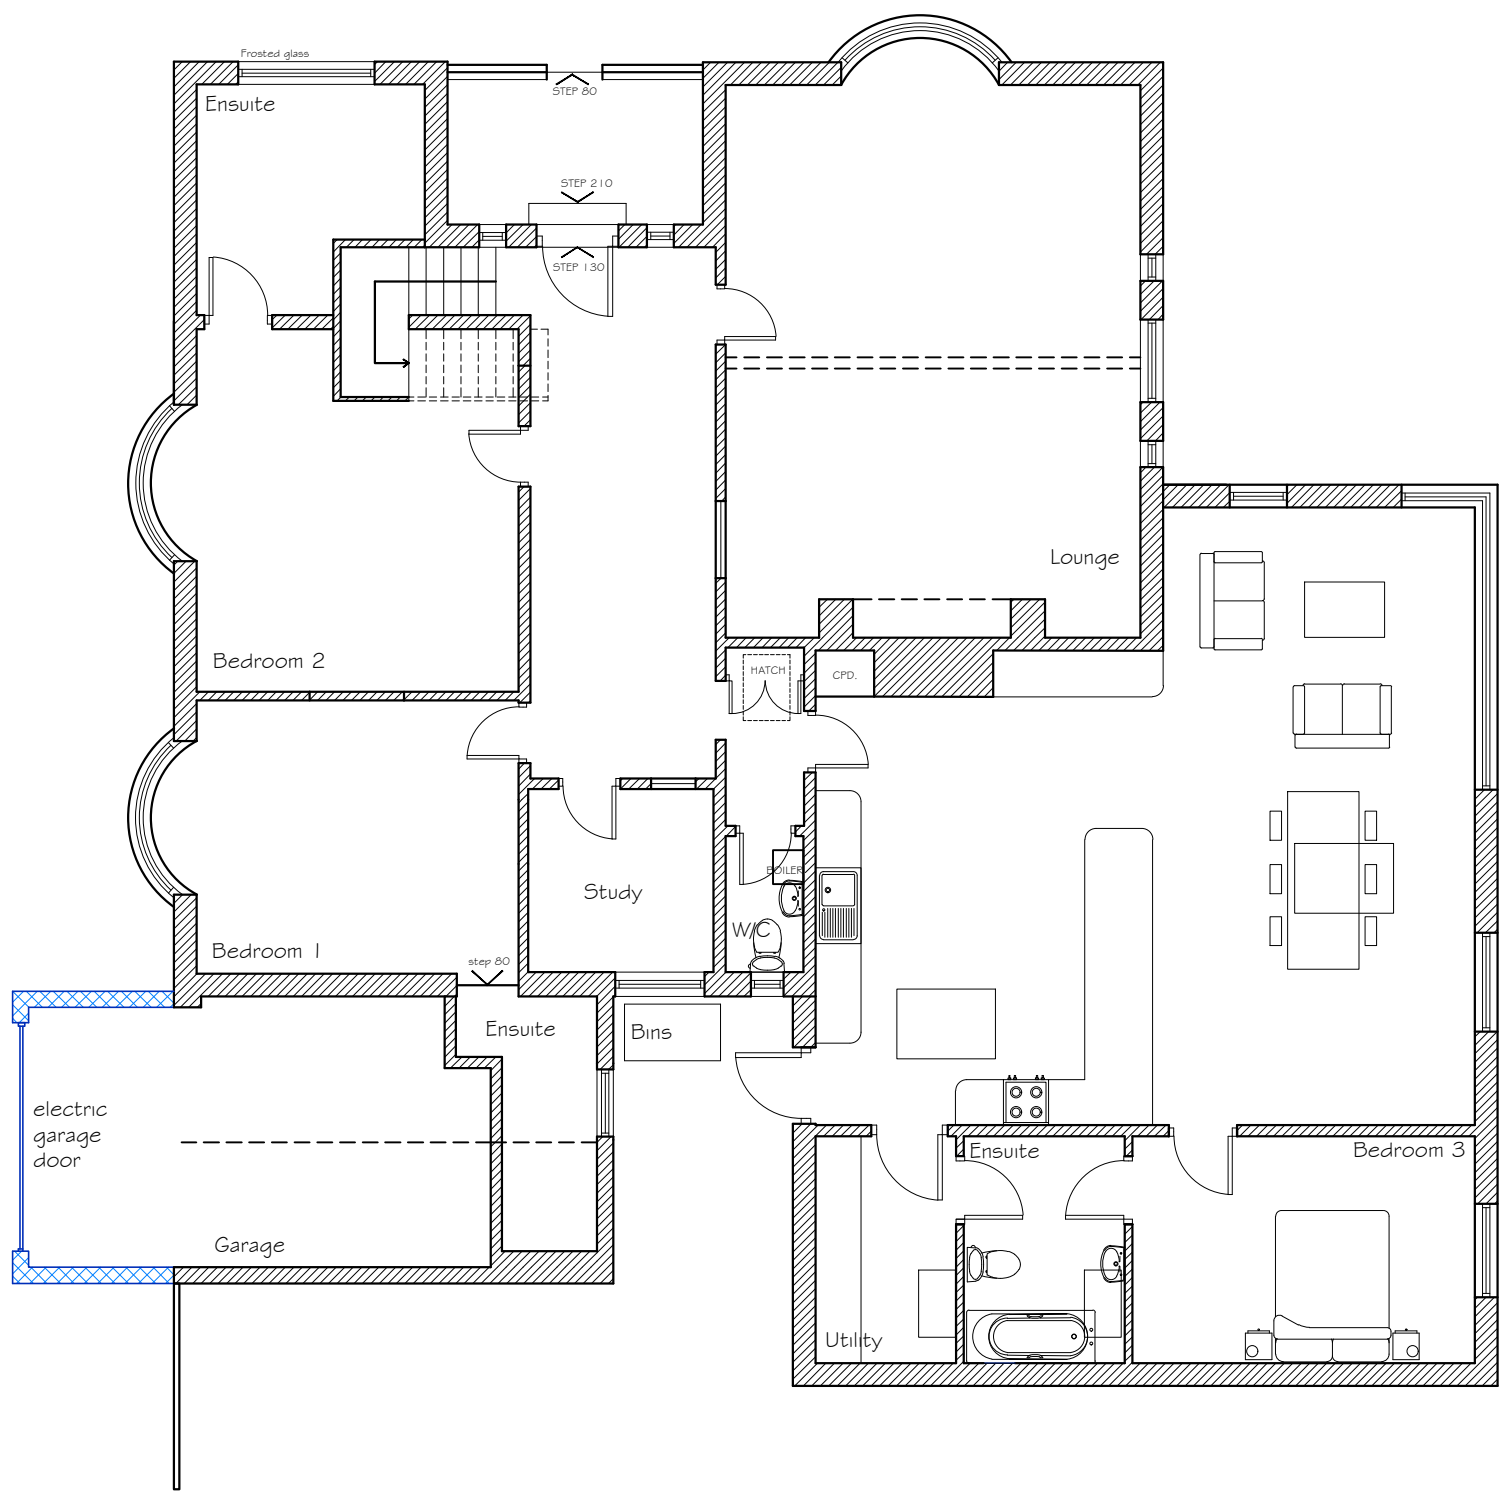

Proposed Ground Floor Plan
1:100

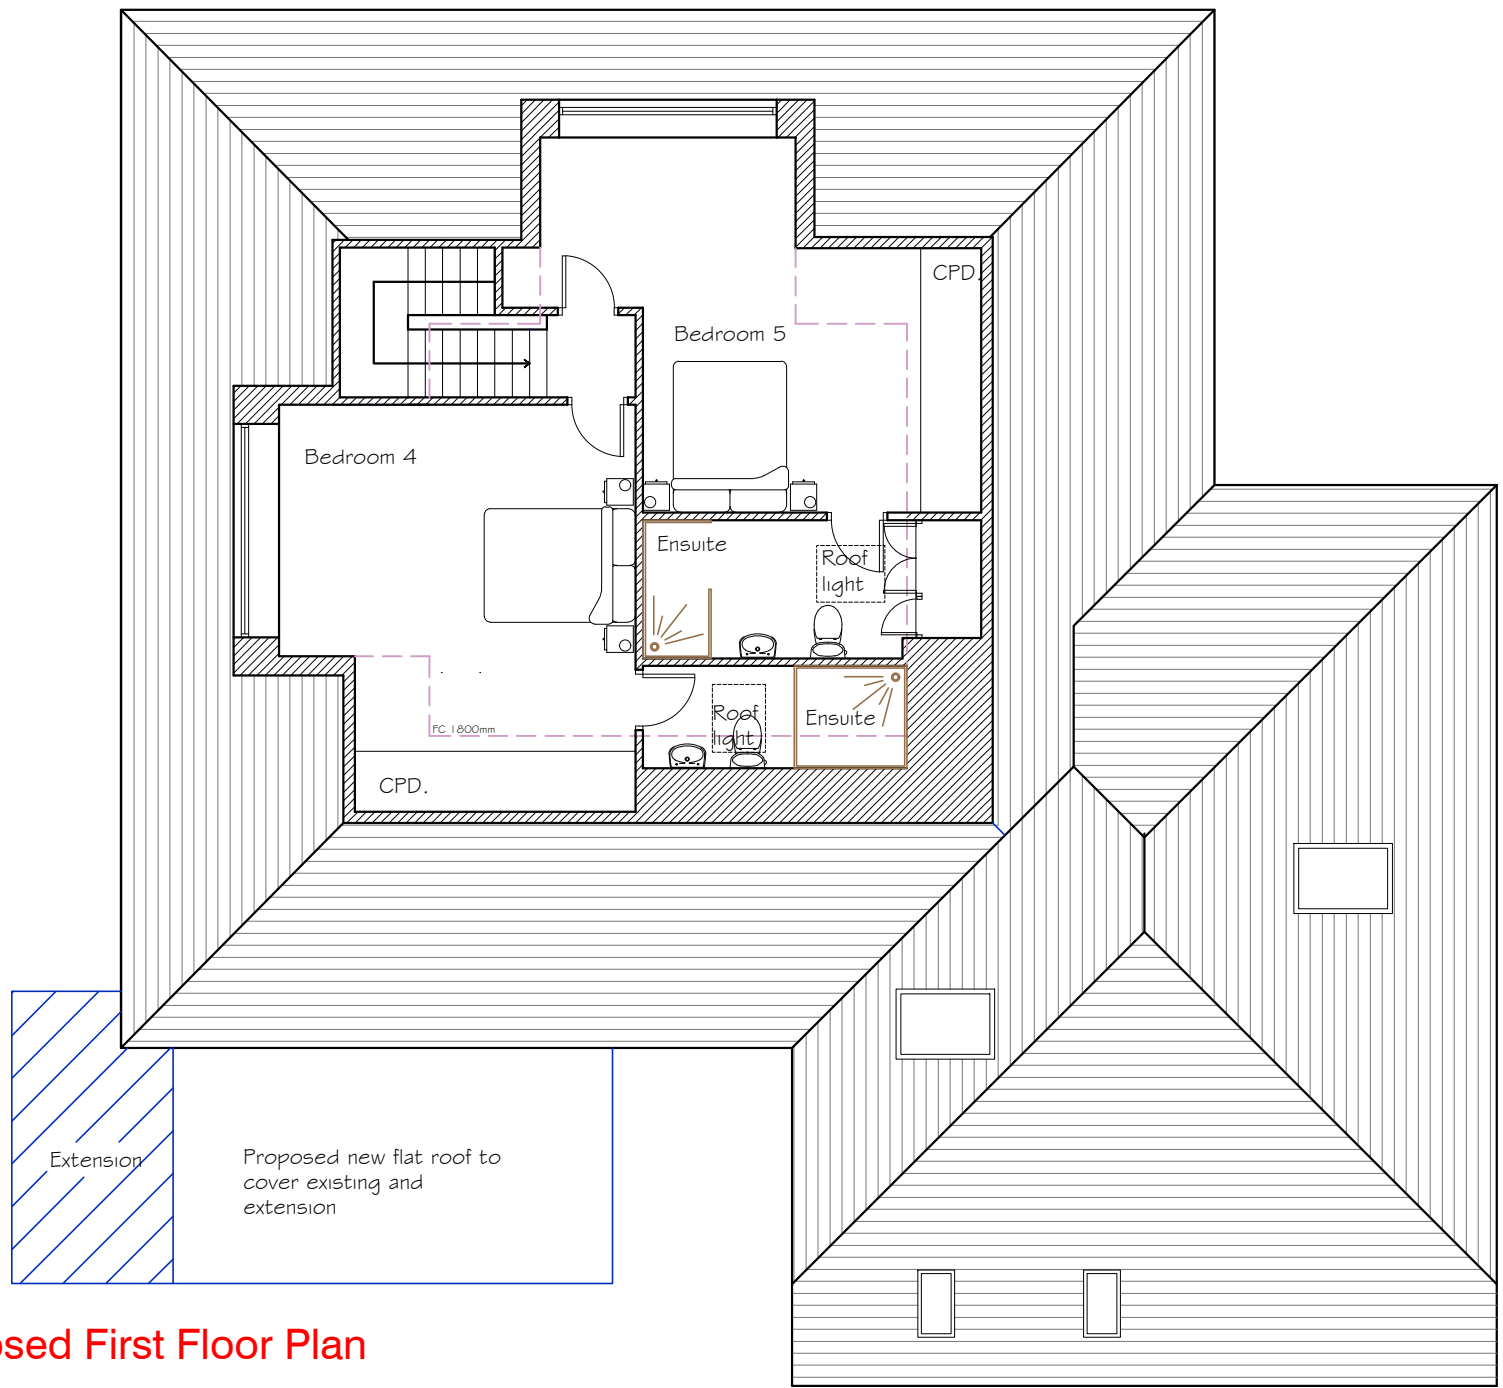


Proposed First Floor Plan
1:100

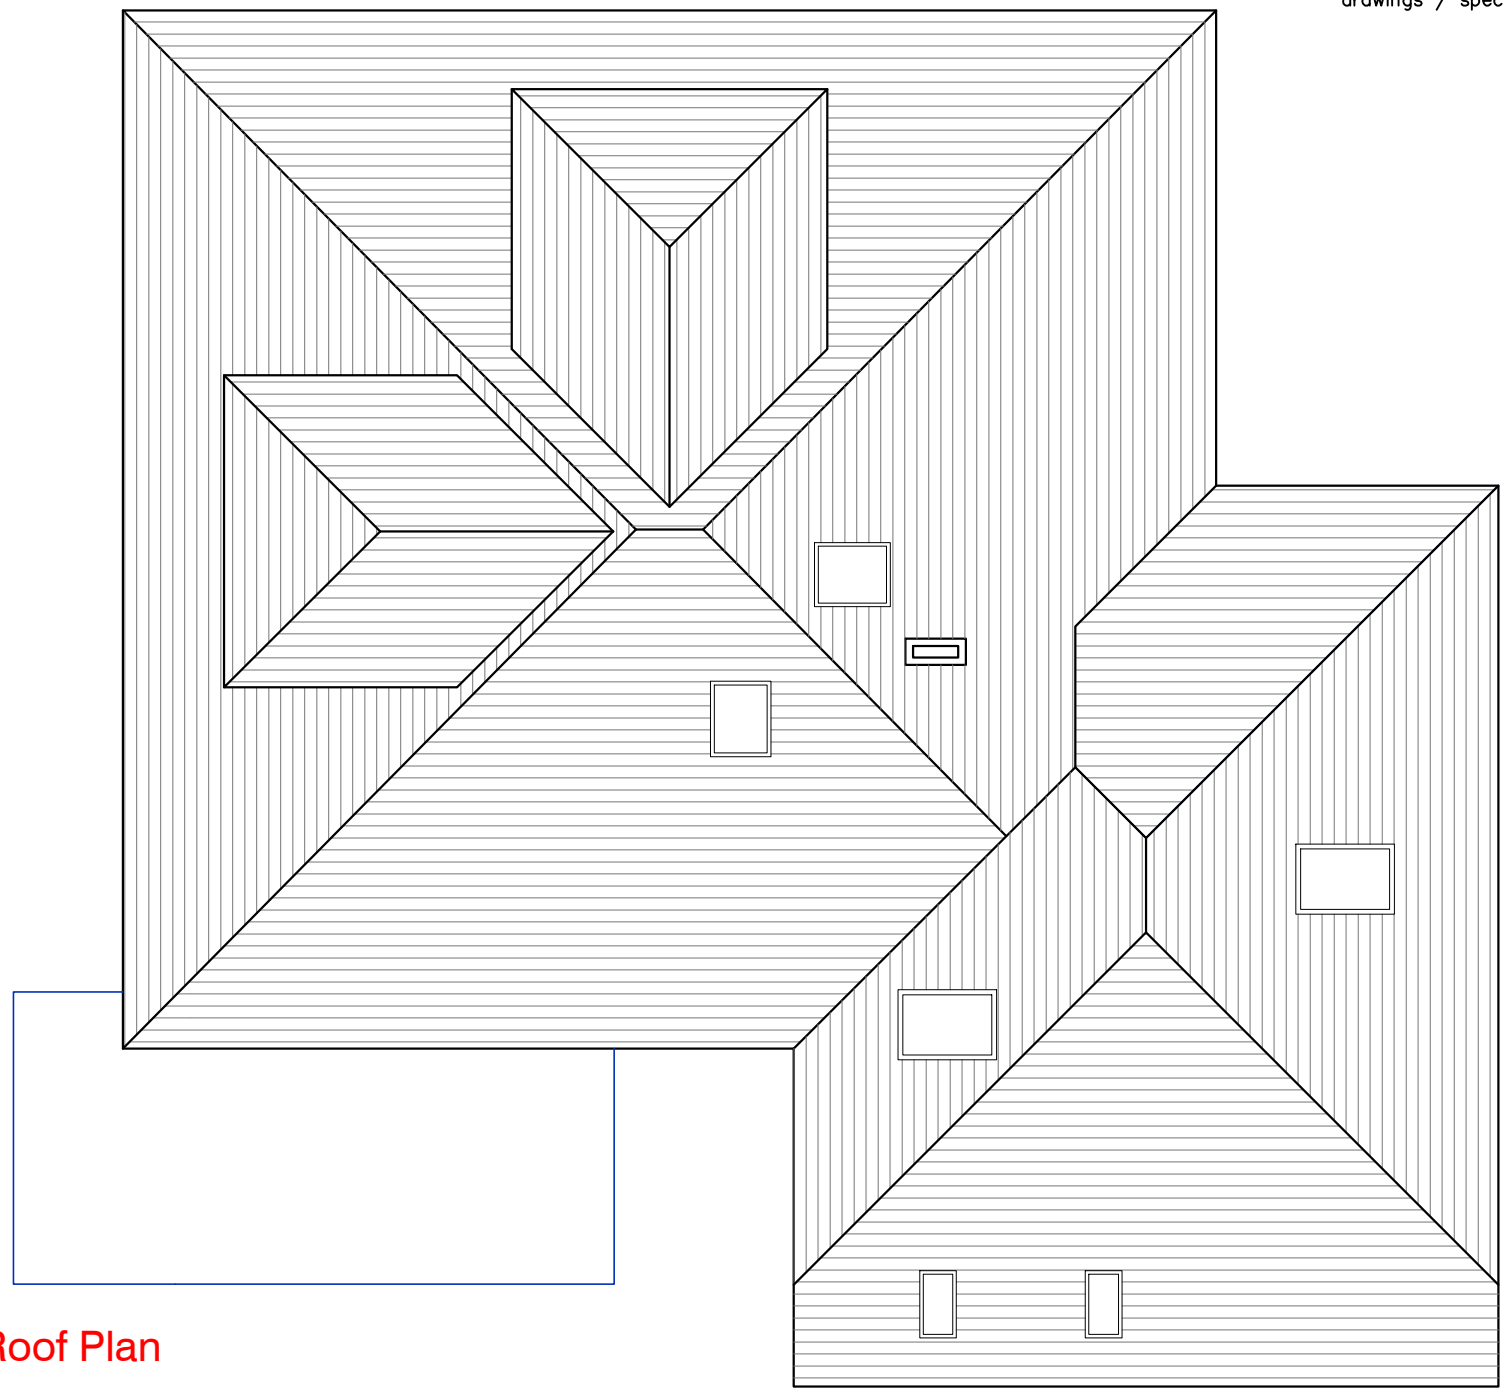

Proposed Roof Plan
1:100



Proposed North Elevation
1:100

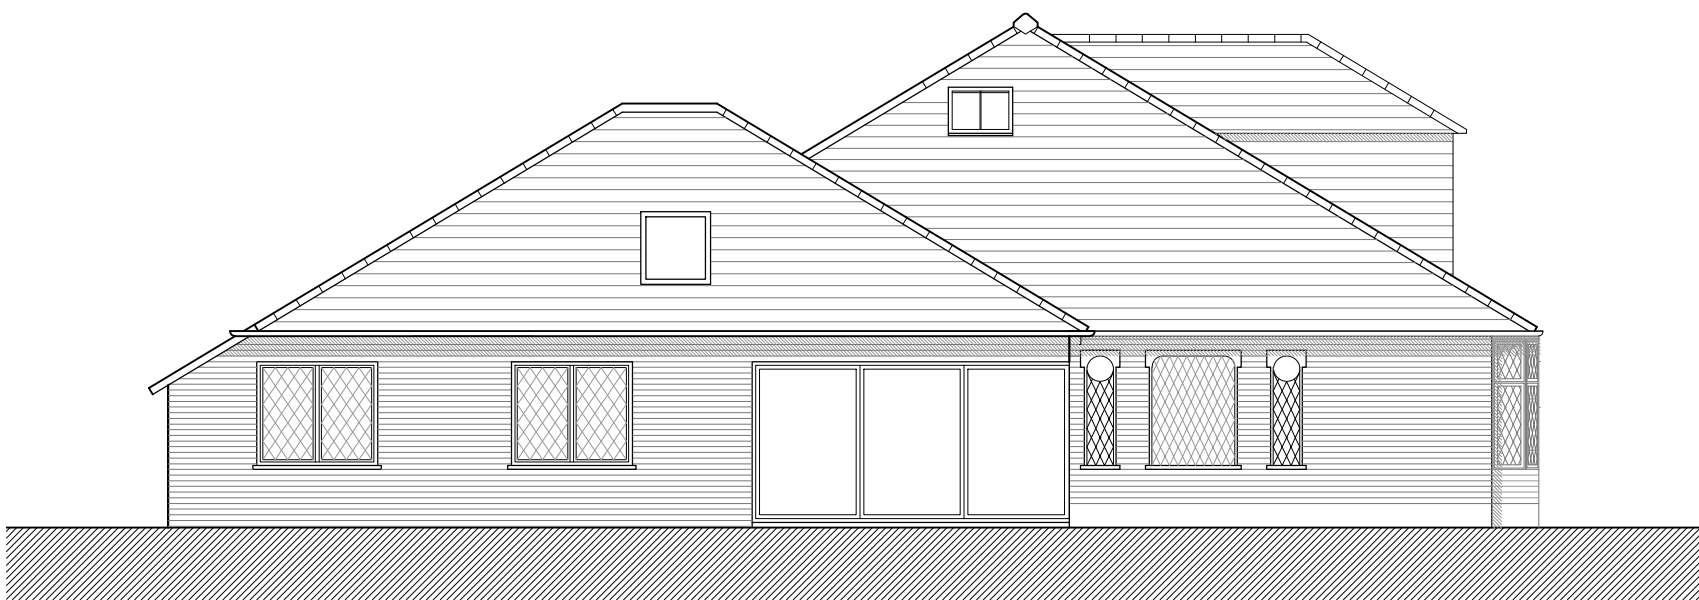


Proposed West Elevation
1:100




Proposed South Elevation
1:100





Proposed East Elevation
1:100

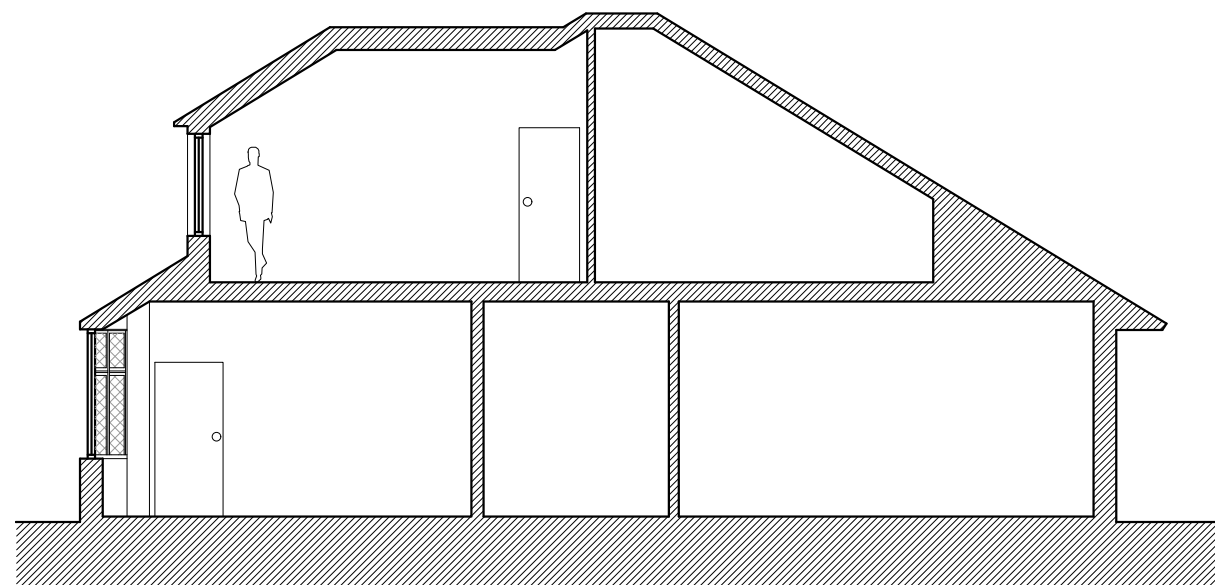

Section A - A
1:100

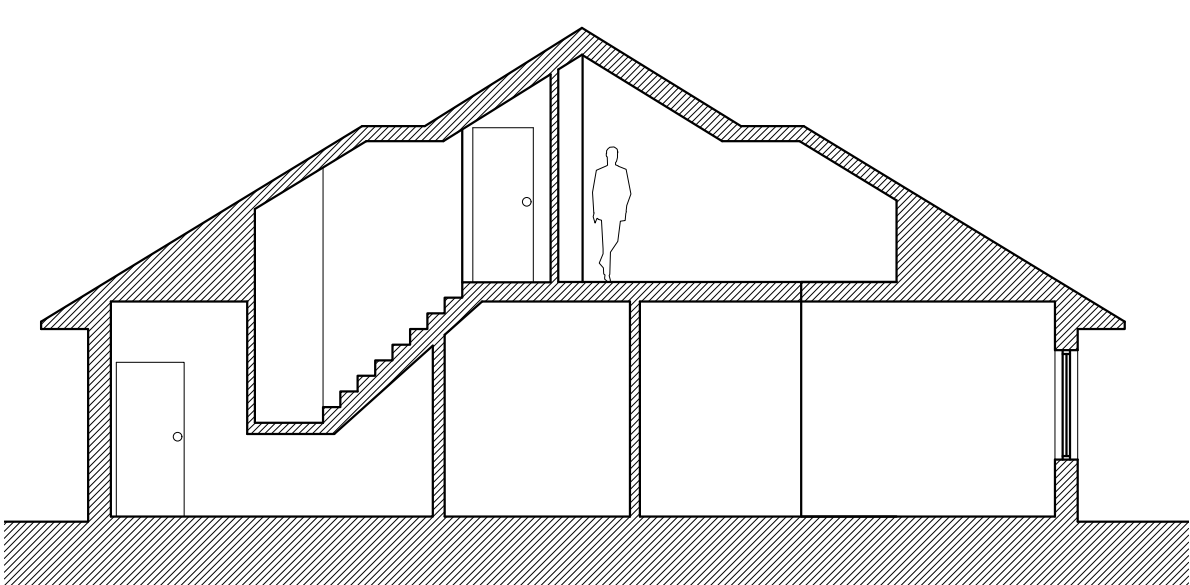

Section B - B through staircase and dormer
1:100

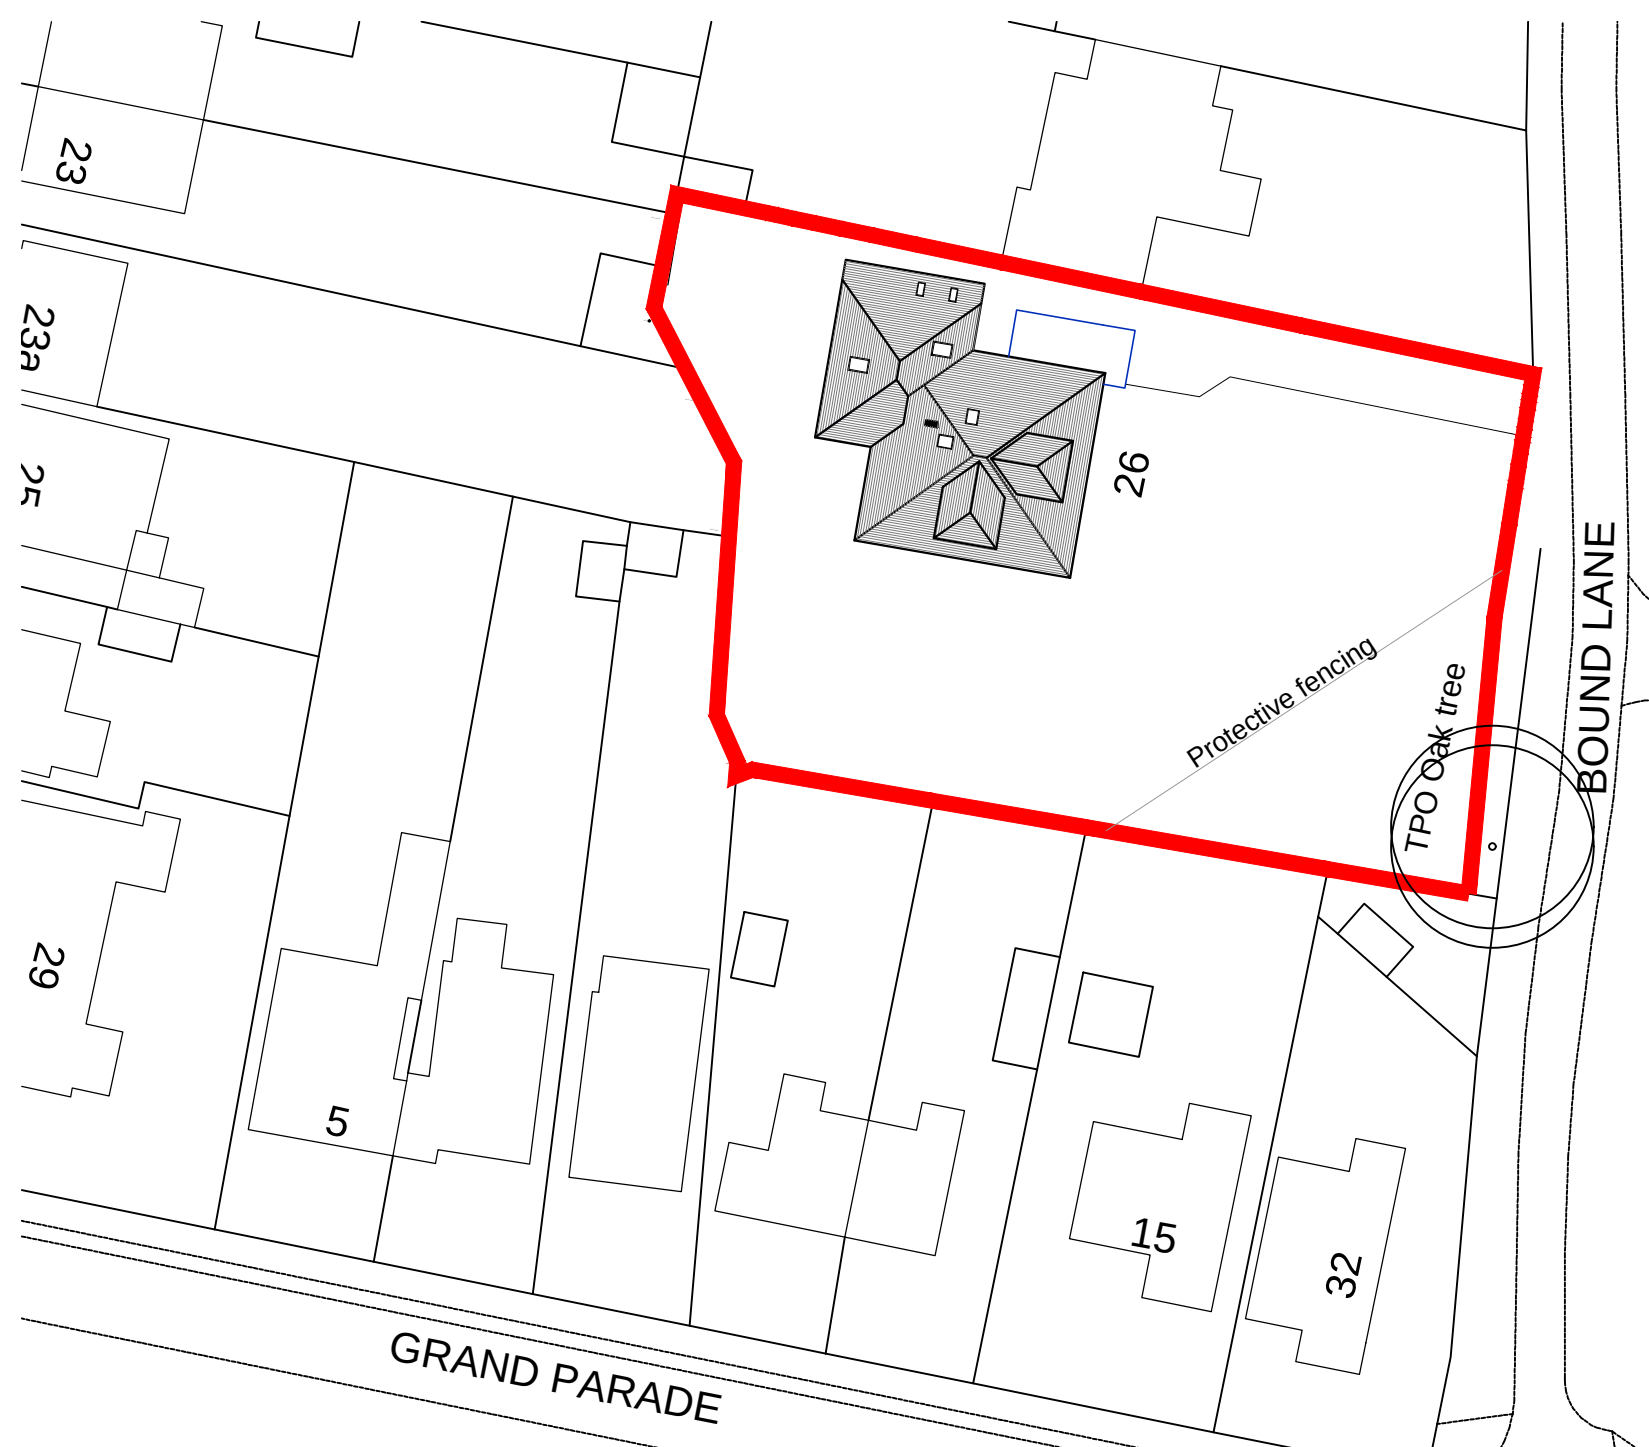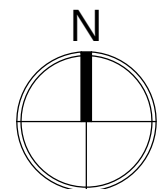

Proposed Block Plan
1:500

REV	DATE	AMENDMENT	DRAWN
hd architects			
Helyer Davies Architects Ltd 1 The Old Flour Mill, Emsworth, PO10 7BT 01243 370 715 www.hdarchitects.co.uk mail@hdarchitects.co.uk			
CLIENT Mr Tony Johns			
PROJECT 26 Bound Lane Hayling Island Hampshire PO13 9HU			
DRAWING		SCALE	
Proposed Plans		1:100 at A1	
Elevations & Section		1:100 at A1	
Block Plan		1:500 at A1	
Location Plan		1:1250 at A1	
DATE		DRAWN	
May 2017		NW	
DRAWING NUMBER		REVISION	
17001-102			