


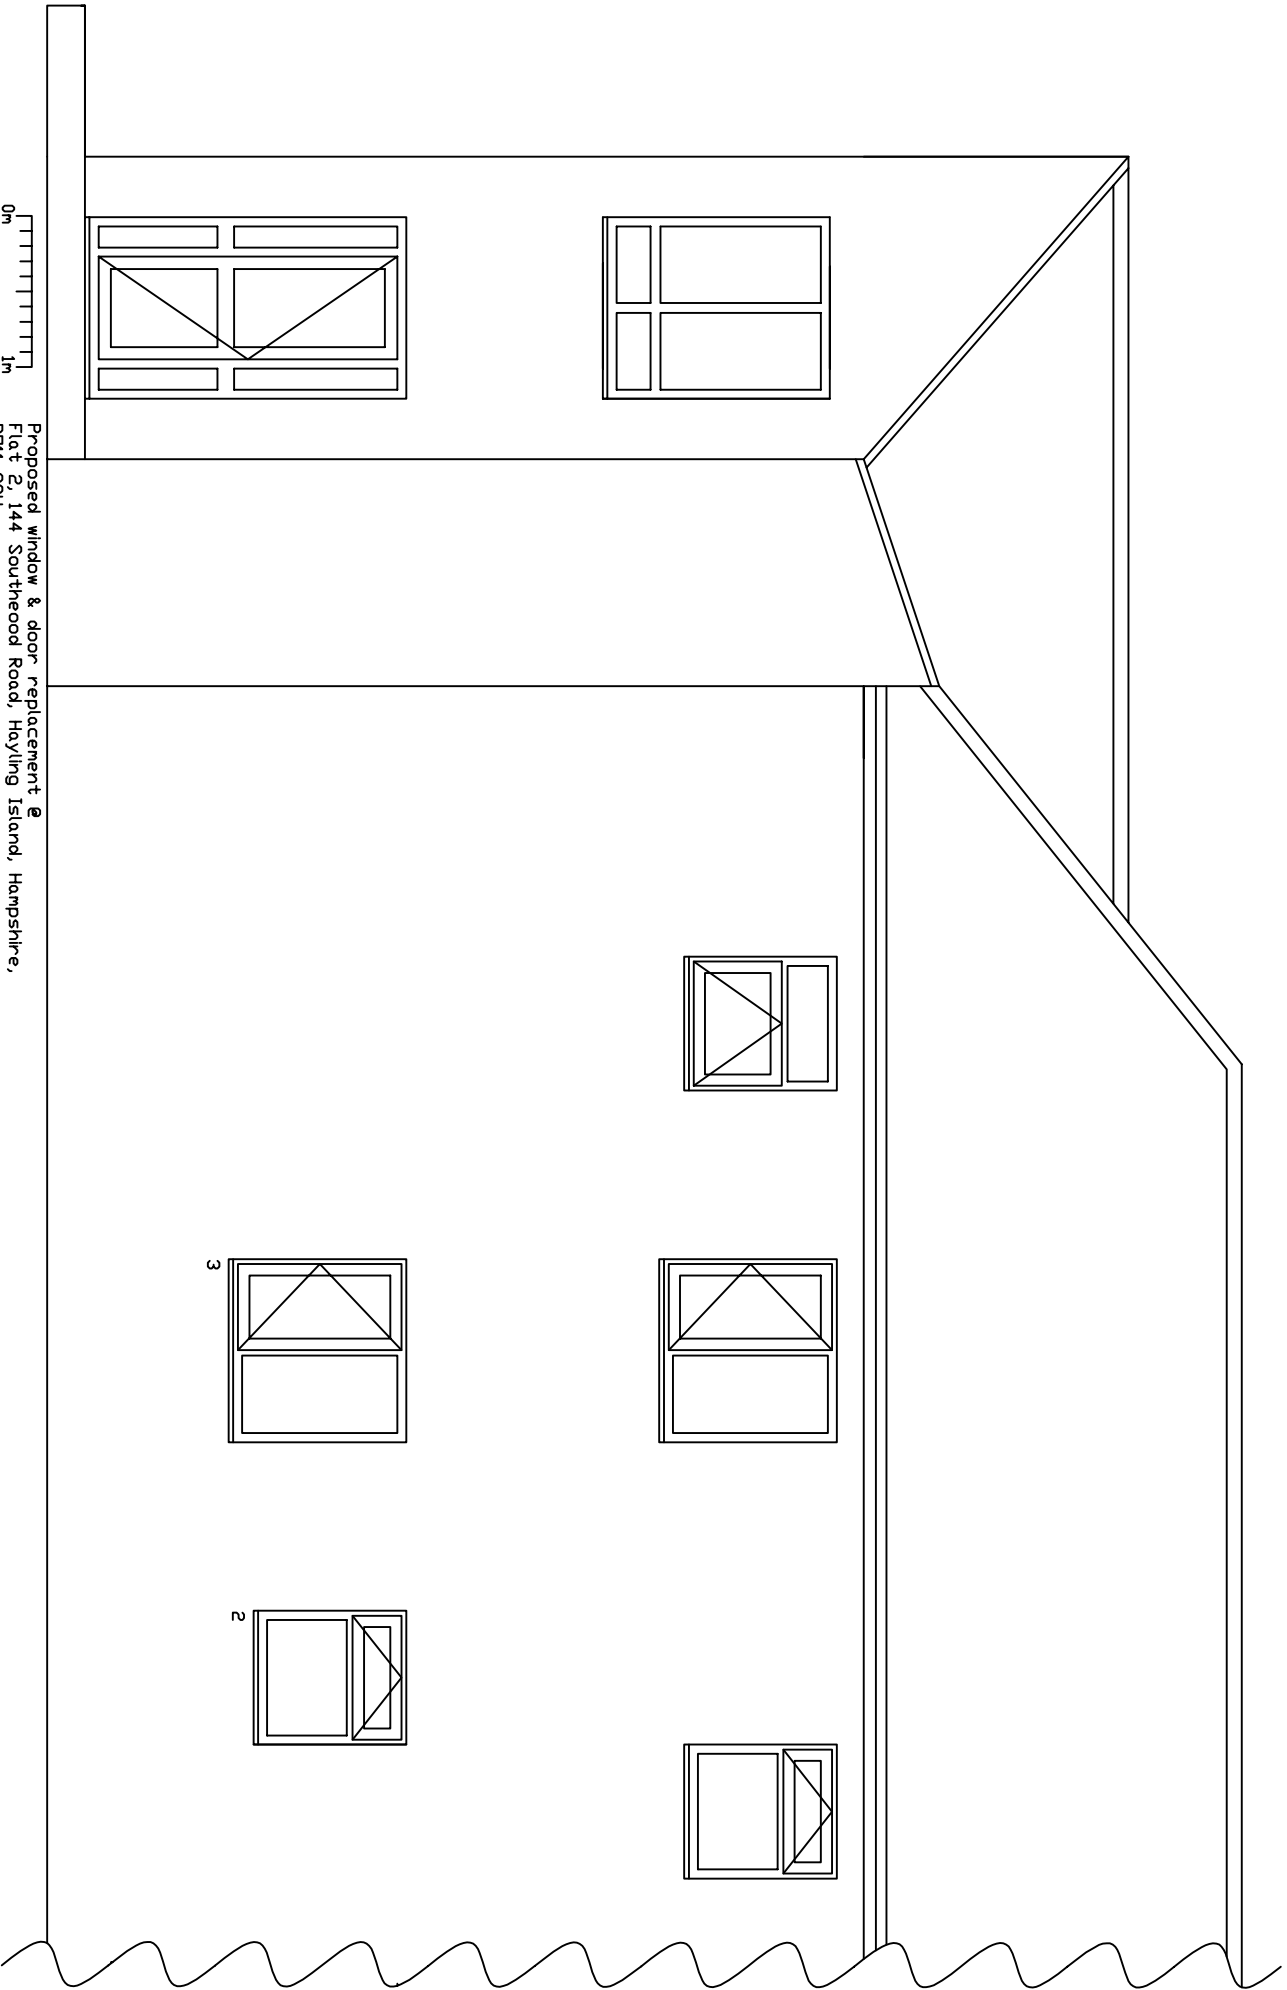

Proposed window & door replacement
Flat 2, 144 Southwood Road, Hayling Island, Hampshire,
PO11 9QH
Existing west elevation, scale 1:50, paper size A4