




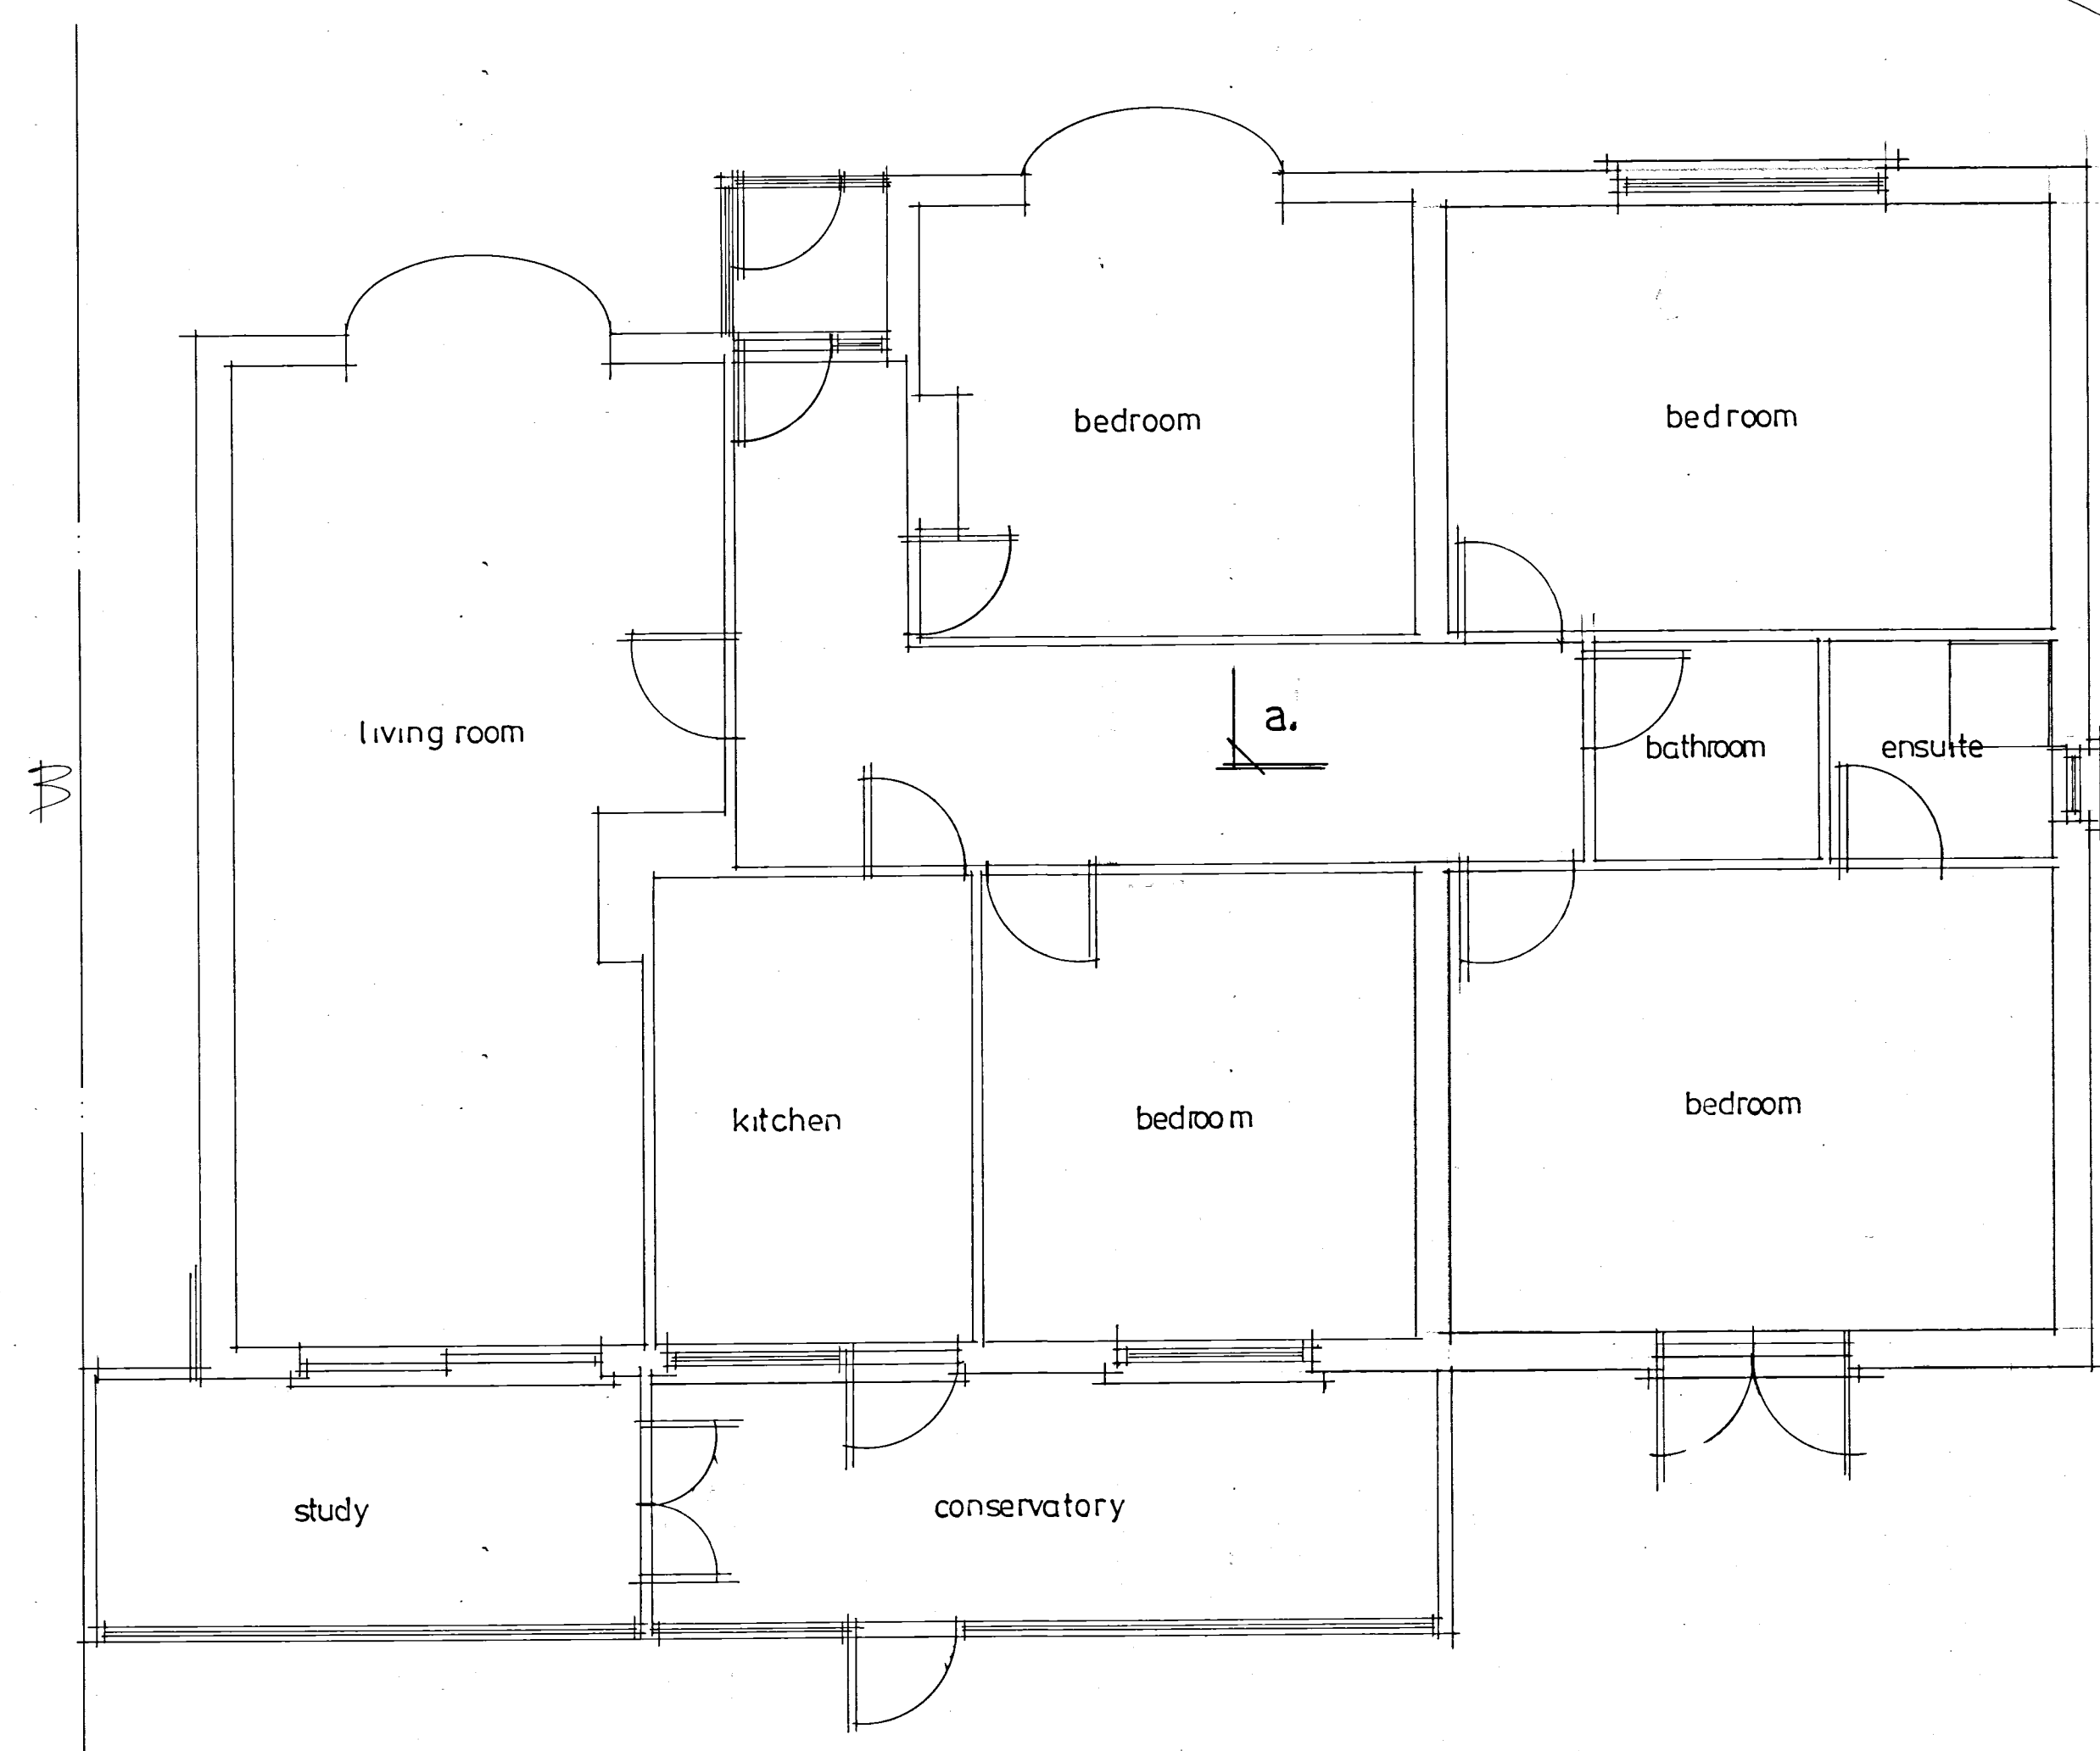


proposed ground floor

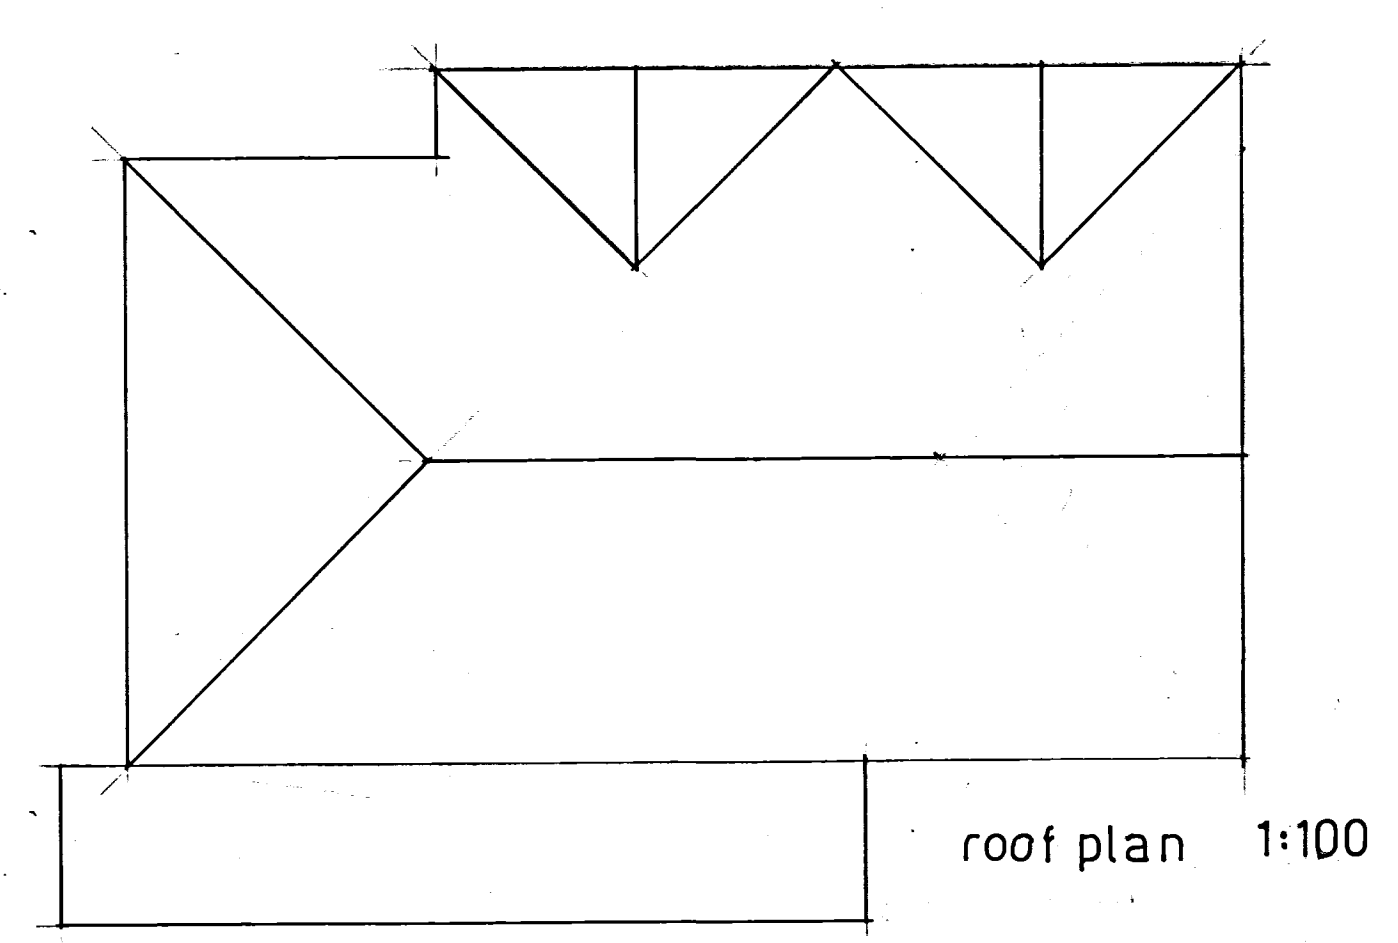


roof plan 1:100

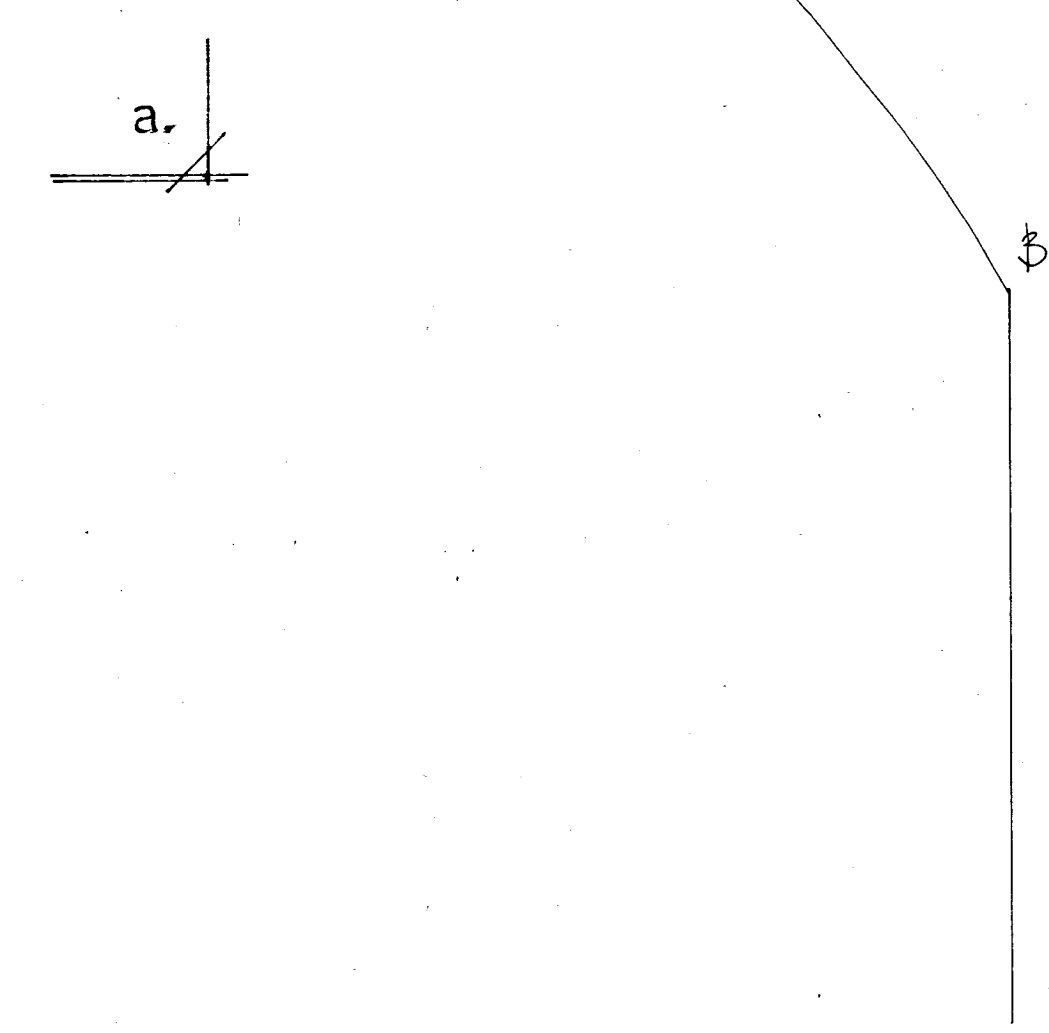

section a-a

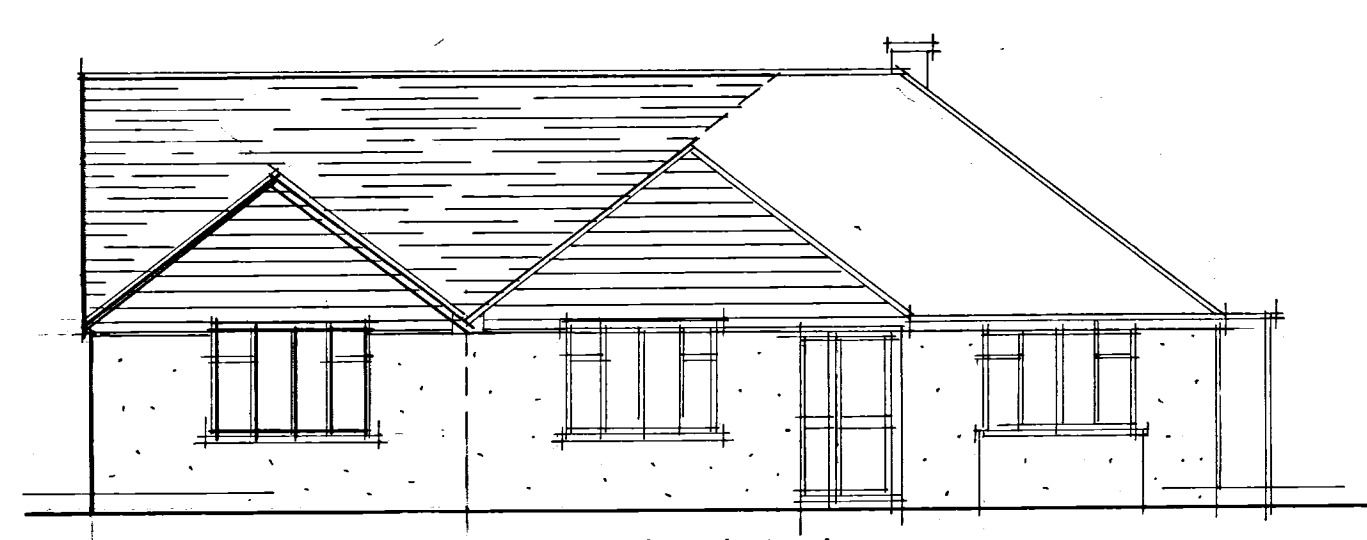


front elevation

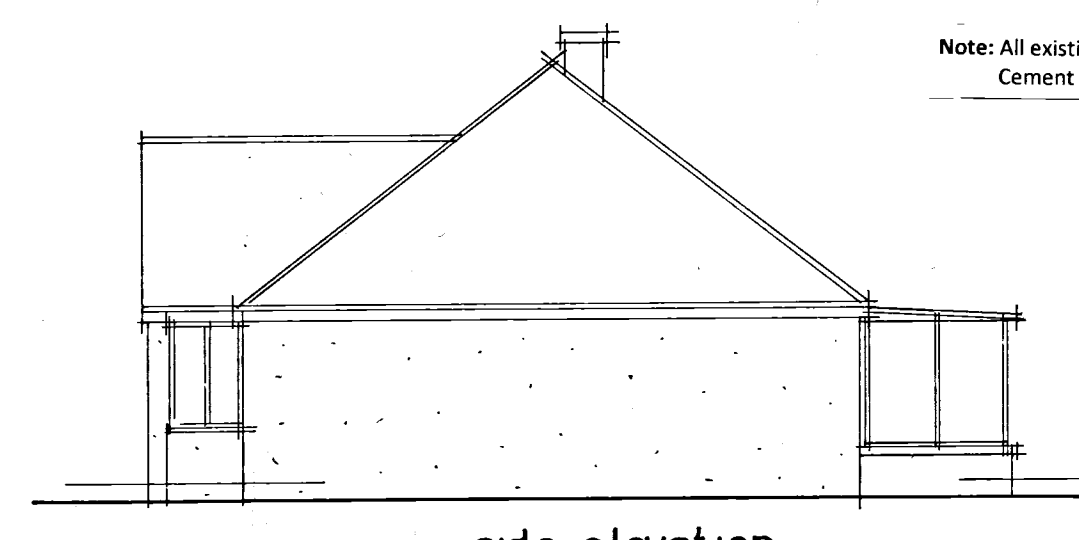

side elevation

Note: All existing and new brickwork to be K Render
Cement board cladding on all Gables

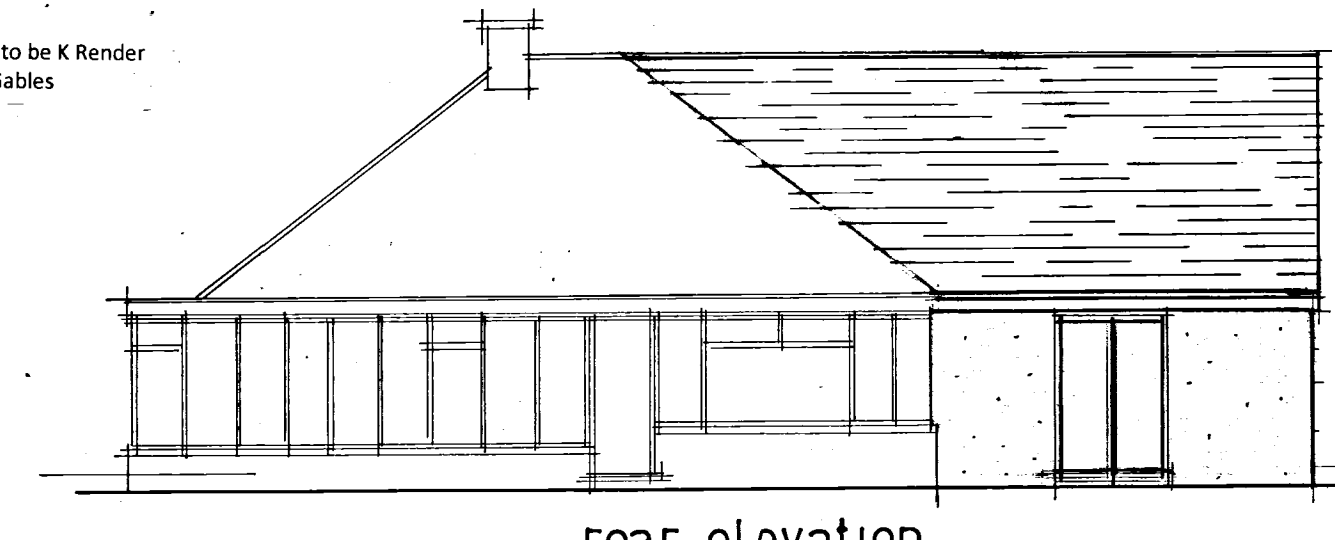

rear elevation



side elevation

A			
	Date	Revision	
© copyright			
THORNS YOUNG			
ARCHITECTURAL			
THORNS-YOUNG LTD			
CHARTERED BUILDING CONSULTANTS			
Website: www.thornsyoun.co.uk			
Fareham 21 Middle Road Park Gate SO31 7GH Tel: (01329) 888 322		Portsmouth 232 London Road North End PO2 9JQ Tel: (02392) 672 883	
Client			
Mr & Mrs King			
Job Title			
1 Alderwood Close Bedhampton			
Drawing Title			
Proposed plans			
Scale 1:100 1:50 at A1			
Date JULY 2017		Drawn by RN	
Drg. No.		Rev.	
1160-17-2			