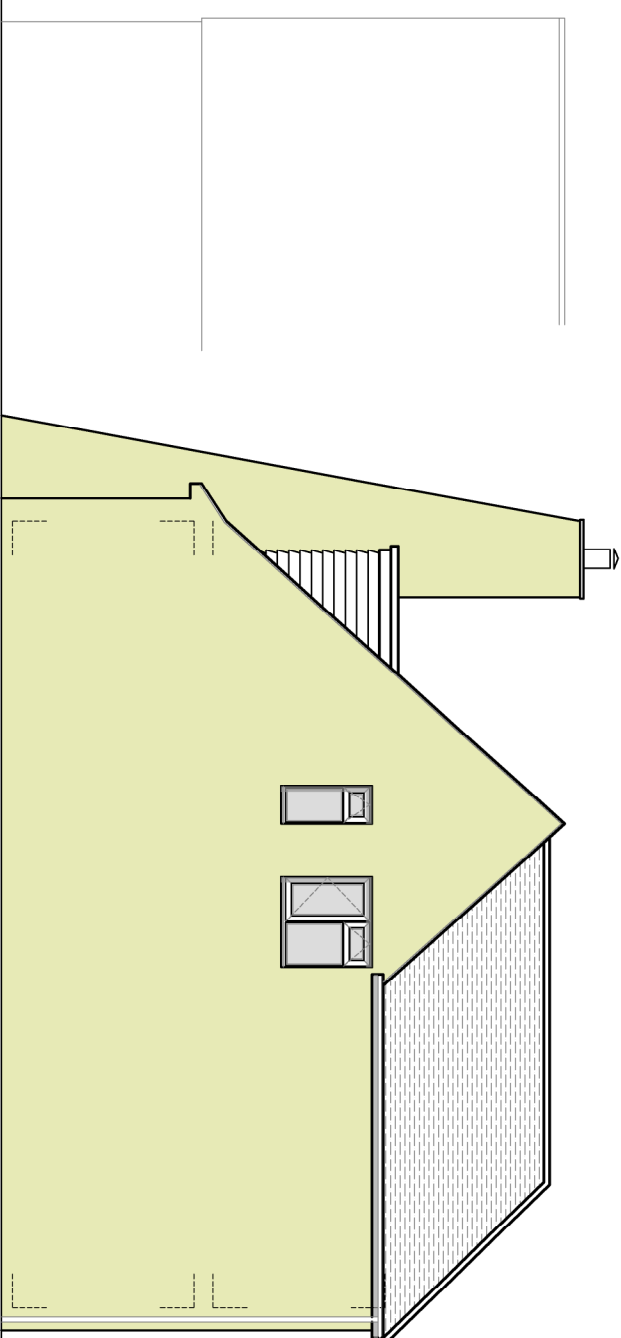
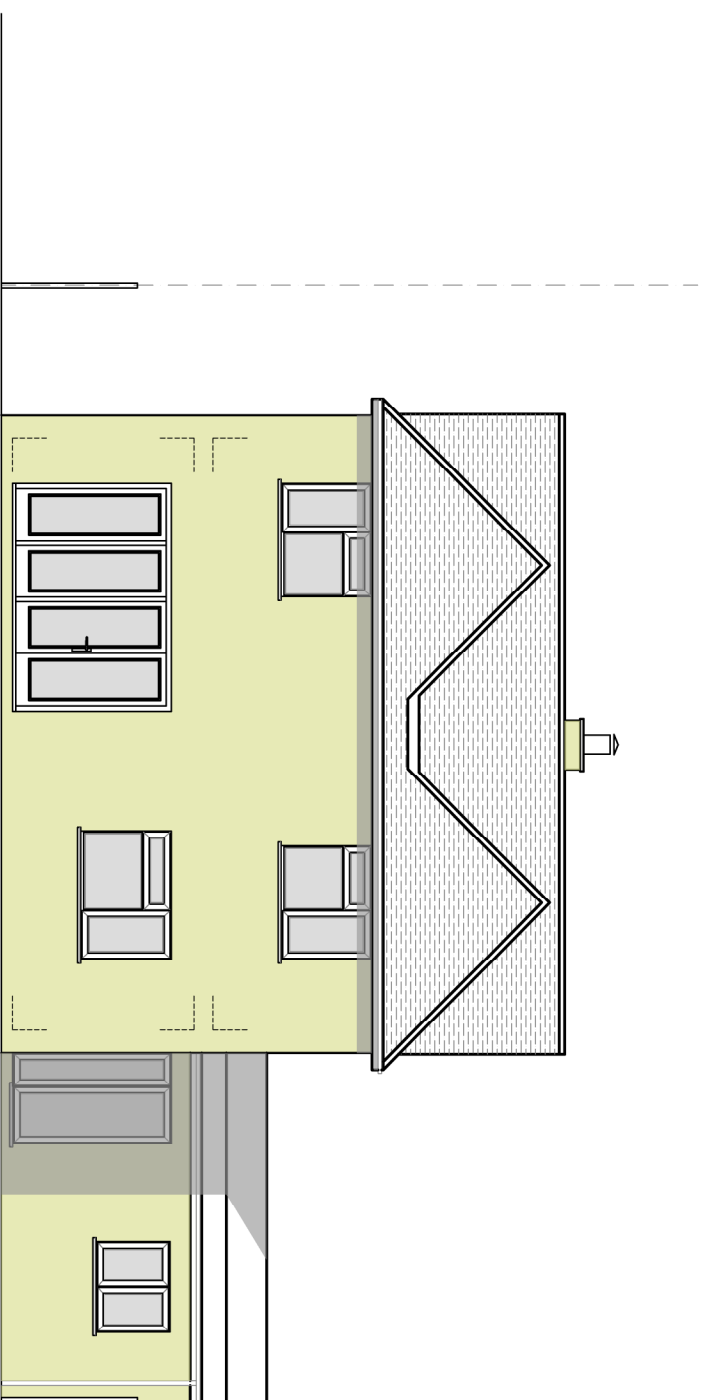
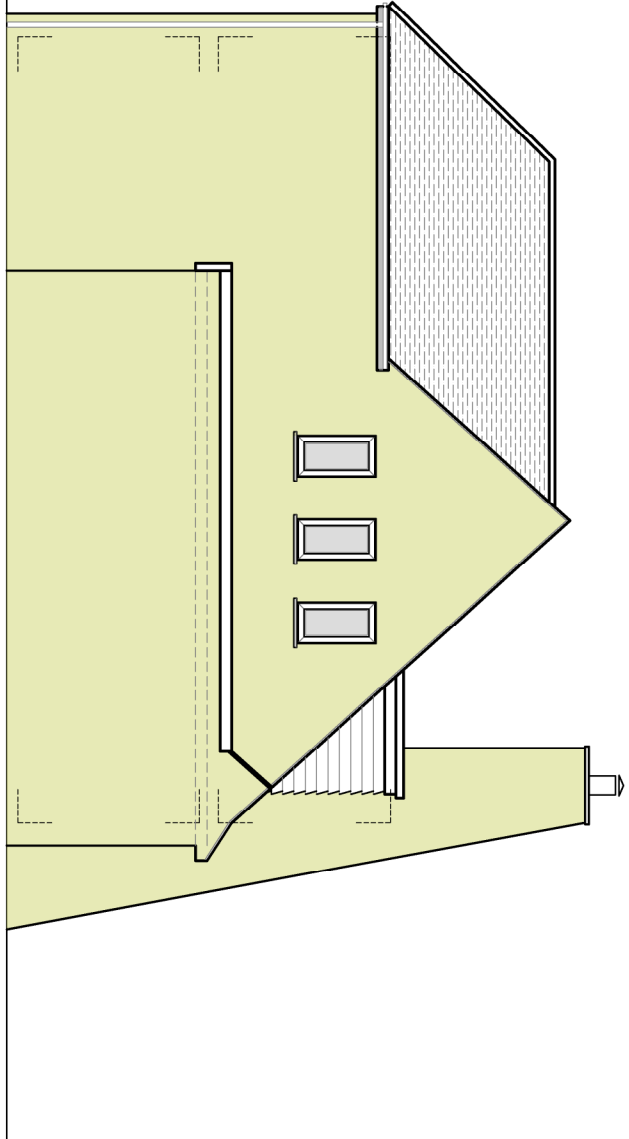
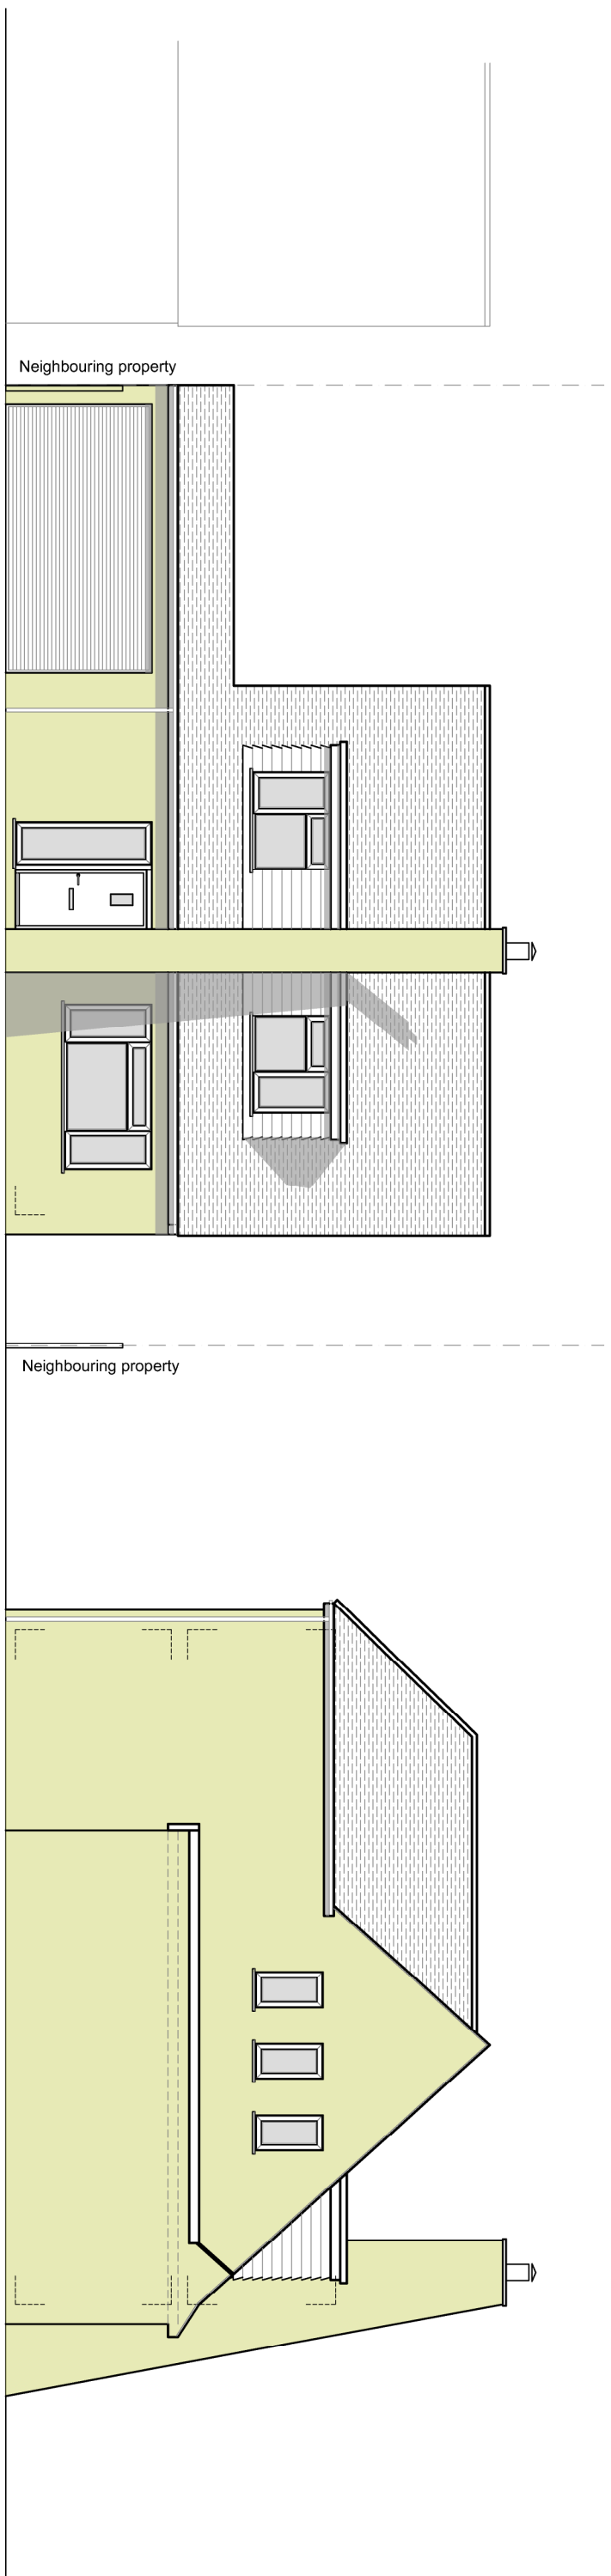
 
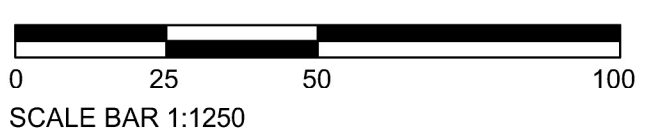
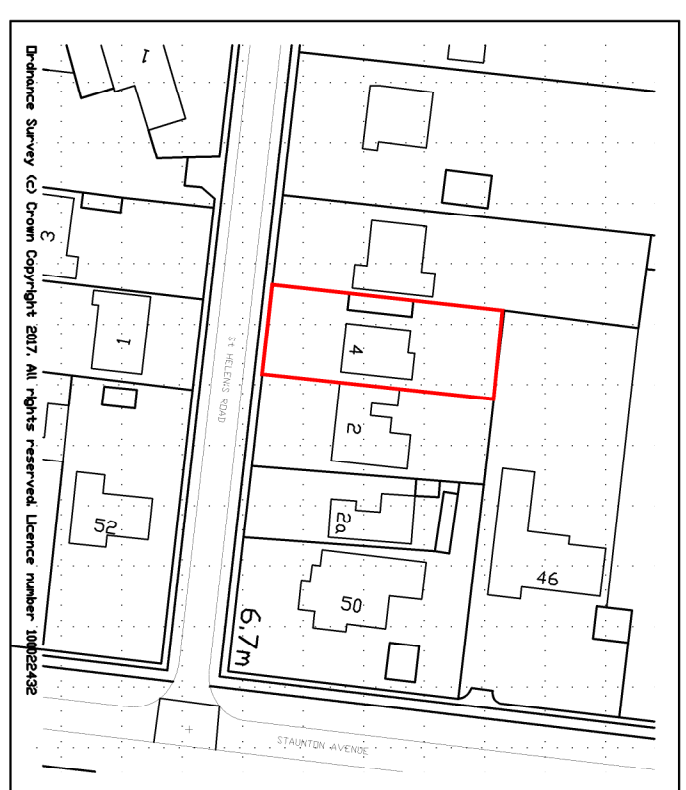
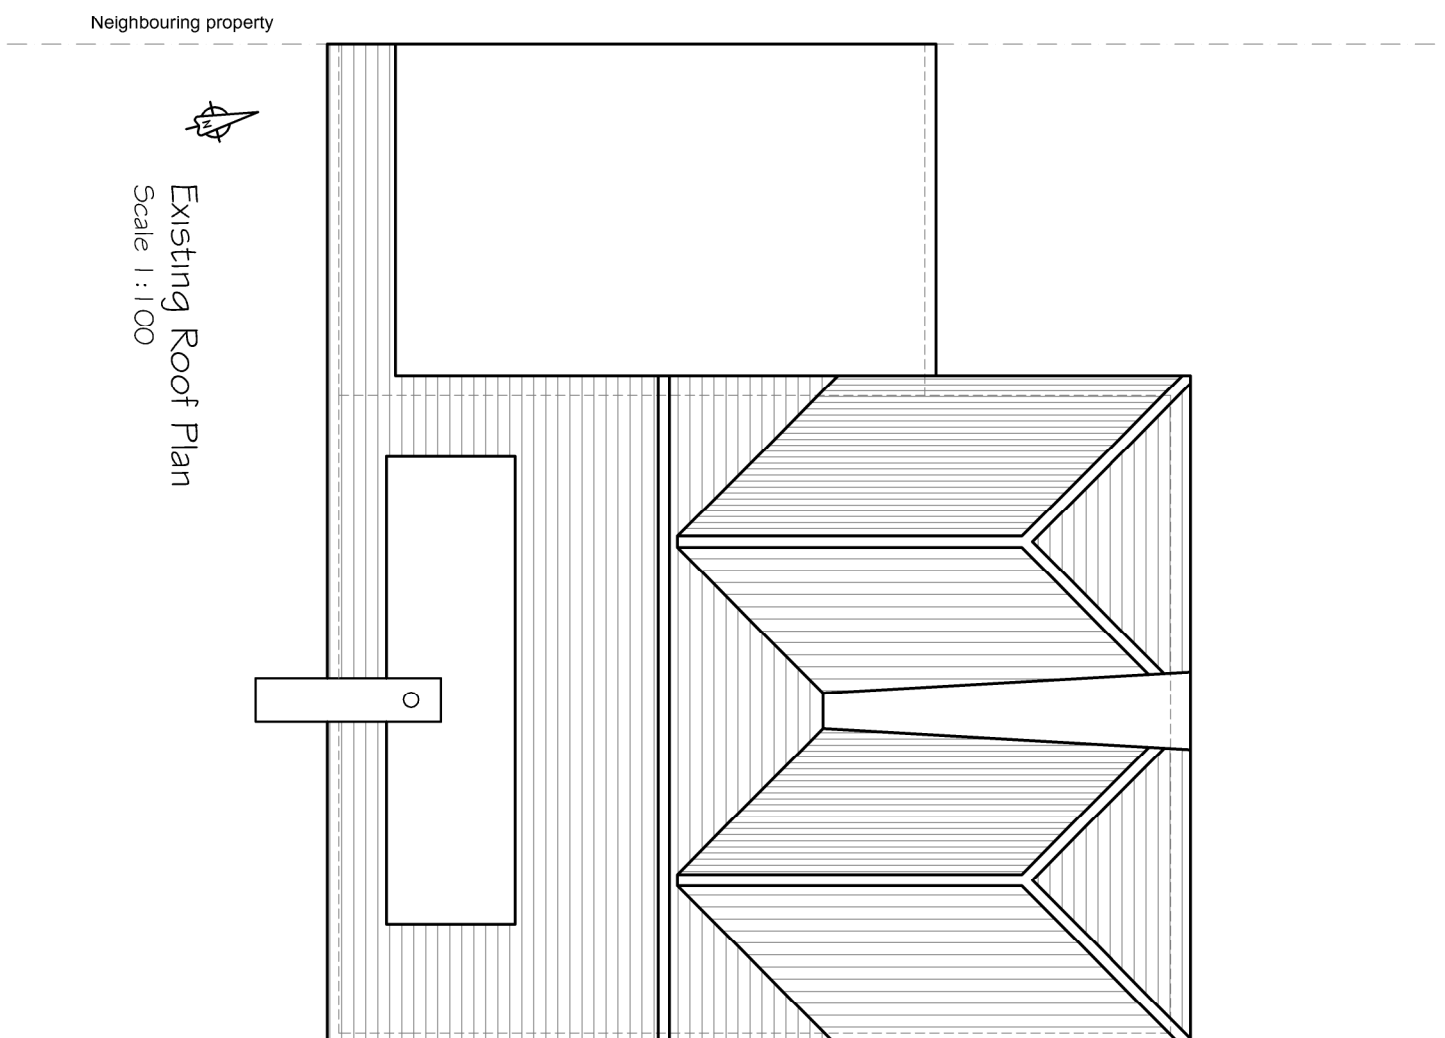
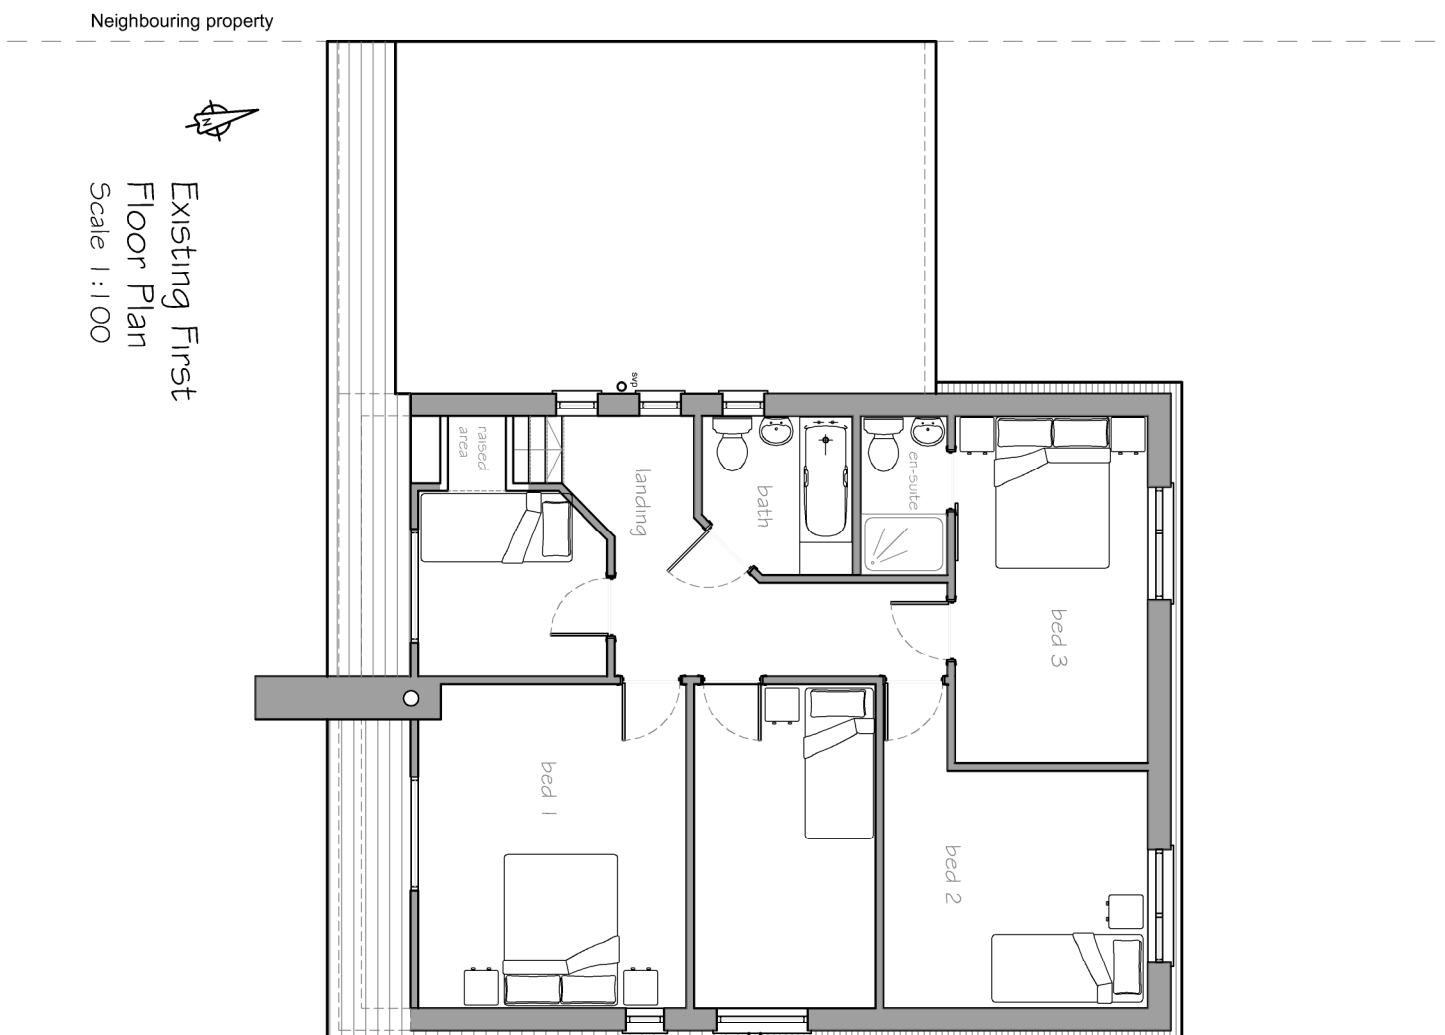
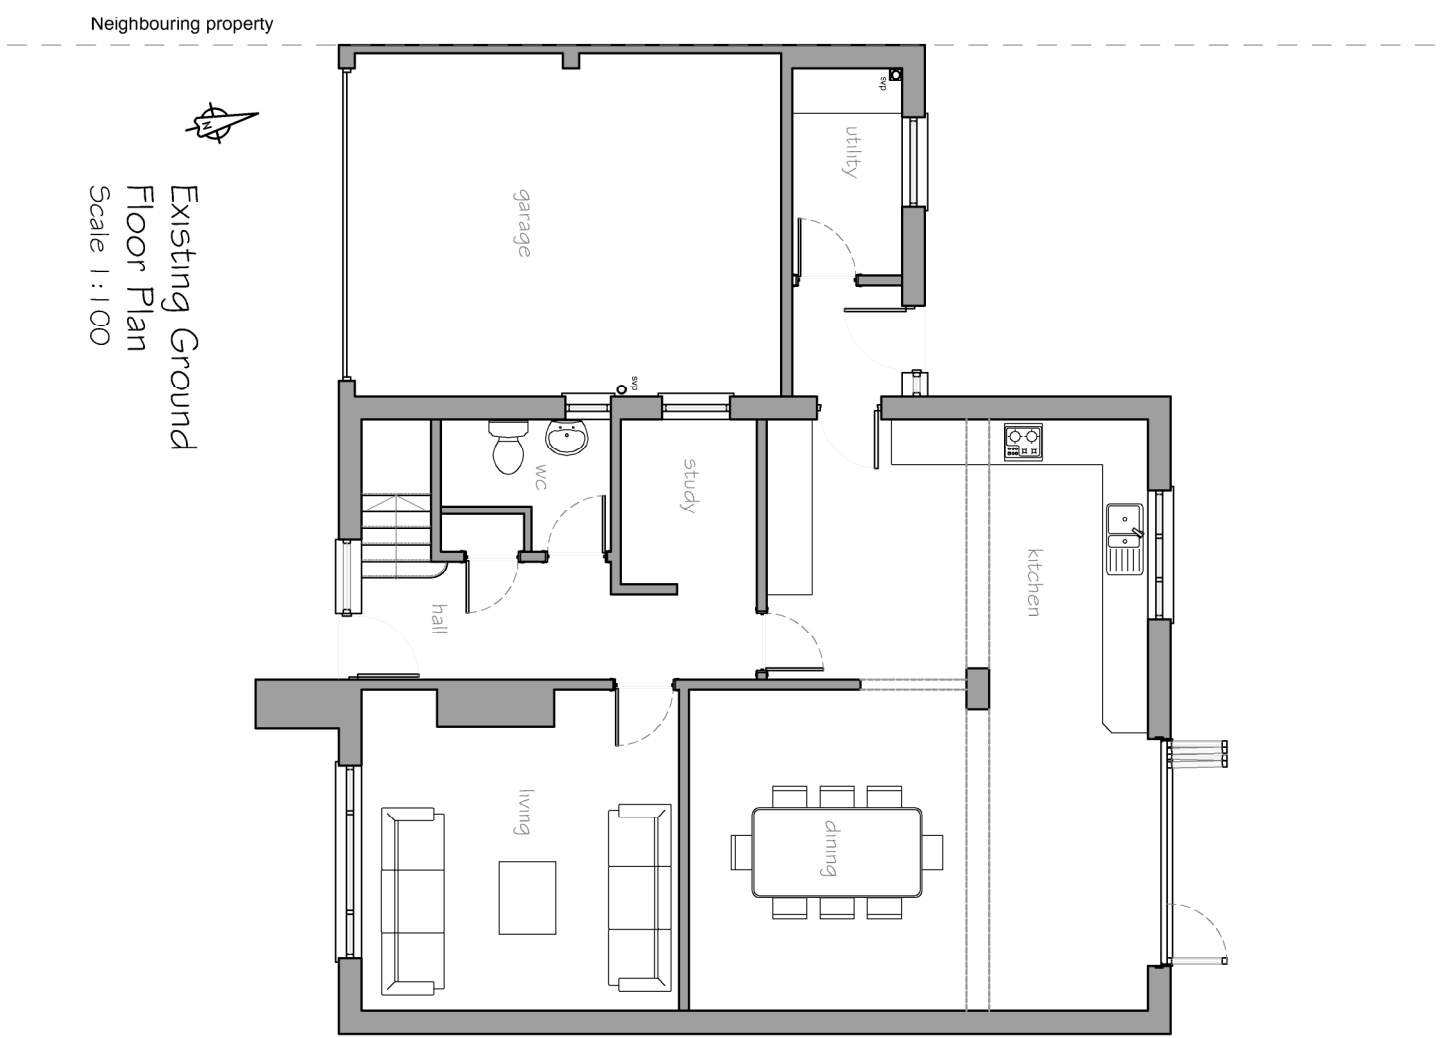


		 F.D. 1889 26 Southdown Road Hordley, Harington, PO9 8ET Tel: 02392 506 406 Mob: 07810 516 633 Email: info@fd1889.co.uk	
CLIENT Mr & Mrs Growns		PROJECT Alterations to 4 St Helens Road Haying Island PO11 0BT	
TITLE Existing Floor Plans Elevations, Block Plan and Location Plan		DRAWING NO. 16.210.100	
DATE 1:100, 500, 1:2500 @ A1 Scale: 1:100, 500, 1:2500 @ A1 Date: JUNE 2017		DRAWN BY MD	
DESCRIPTION Block Plan Revised Rise elevation added. Bedroom wall lines corrected Rev 1:100 17 MD 1:500 17 MD 1:2500 17 MD		DATE 16.210.100	
PLANNING			