


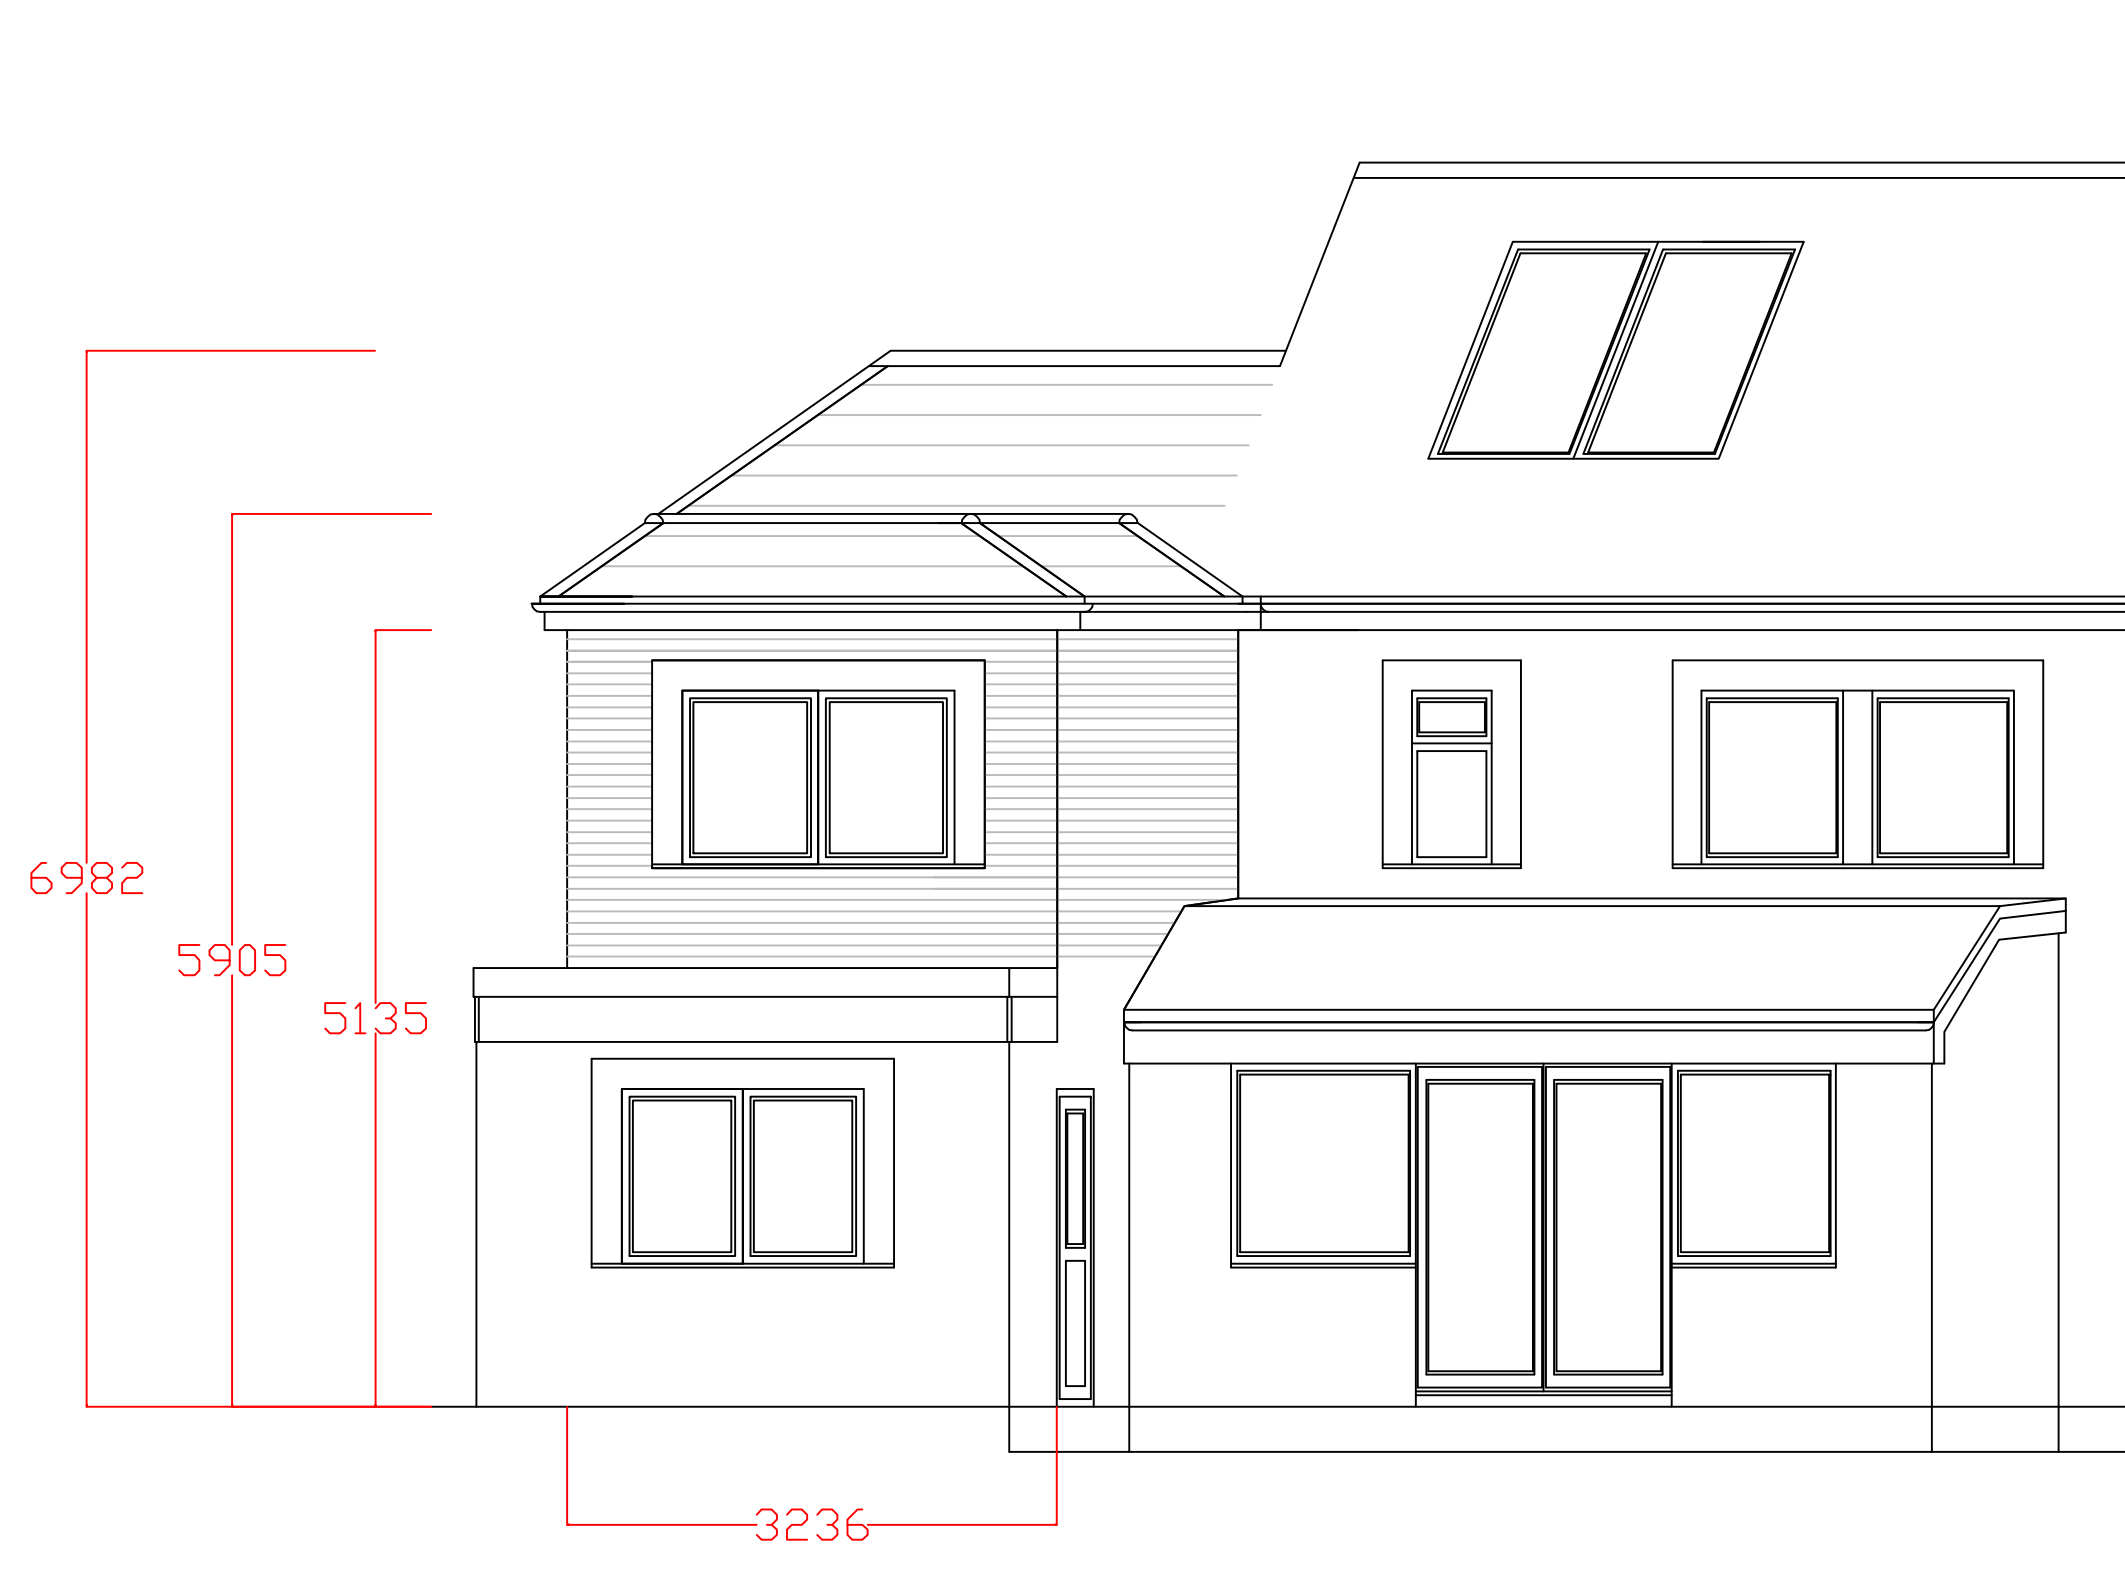

PROPOSED EAST ELEVATION. REAR OF GARAGE.

Notes:-

THIS PLAN SHOWS THE REAR ELEVATION OF THE GARAGE DETAILING THE PROPOSED EXTENSION WITH THE HOUSE SLIGHTLY OFFSET DETAILING THE NEW ROOF OVER THE EXISTING CONSERVATORY.

ALSO SHOWING THE ADDITION OF THE VELUX STYLE WINDOWS TO THE EXISTING ROOF SLOPE.

ALL DIMENIONS FOR THE PROPERTY HAVE BEEN TAKEN ON THE INITIAL SURVEY. ANY UNKNOWN HAVE BEEN ASSUMED.

ALL DIMENSIONS SHOWN IN MILLIMETRES TO BE CONFIRMED ONSITE BY CONTRACTOR.

Woodhill Design & Build

07778 527169

Produced by Peter Evans

Site address:-

**27 CORHAMPTON CRESCENT,
HAVANT, P09 3BX.**

Details:-

TWO STOREY EXTENSION OVER THE GARAGE, CONVERSION OF REAR OF GARAGE INTO HABITABLE SPACE.

Drawing title:-

PR E ELEV GRG 01

Date:-

06/09/2017

Scale:-

1:50 @ A2

