



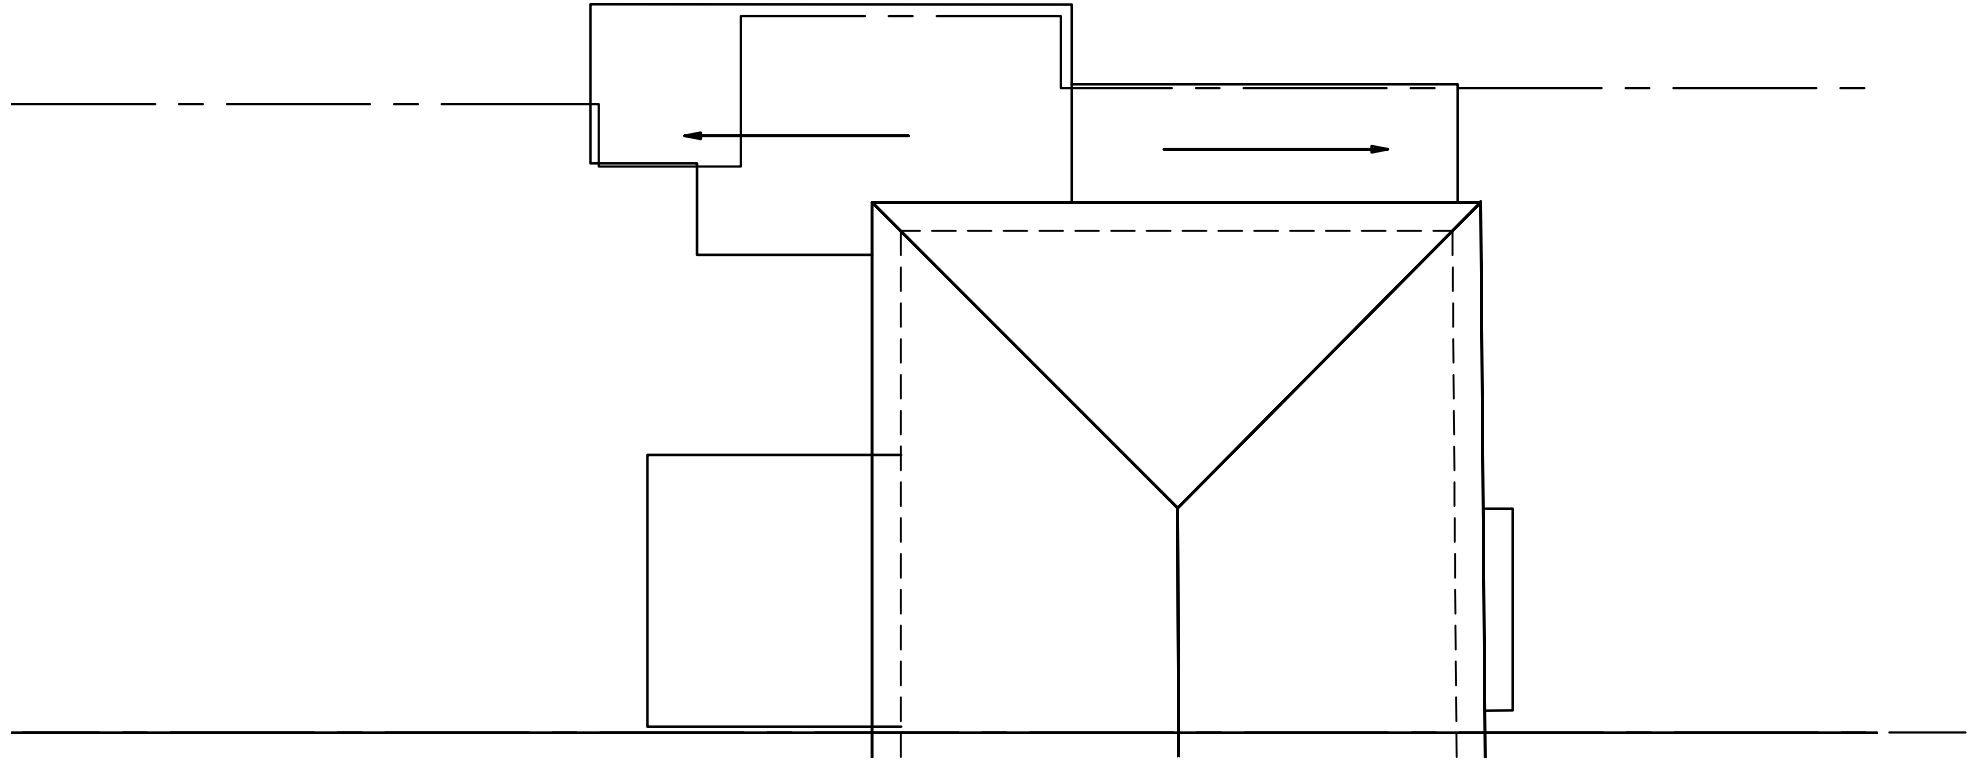

GROUND FLOOR SCALE 1:100

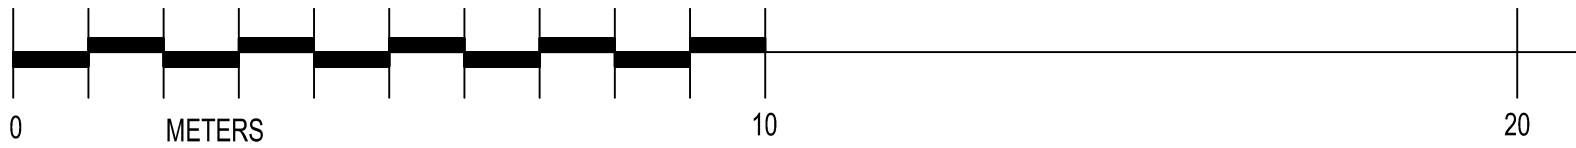

**elton & associates**  
ARCHITECTURAL SERVICES

ELTON & ASSOCIATES ARCHITECTURAL SERVICES  
18, ASKEW DRIVE SPENCERS WOOD READING RG7 1HG  
Telephone: (01740) 832-387  
e-mail: grahame.elton@gmail.com

In association with

Client

Shane Scarsbrook

Project

18 VIAN ROAD -  
WATERLOOVILLE  
PO7 5TW

GENERAL NOTES

DO NOT SCALE DRAWINGS.  
DOCUMENTED DIMENSIONS SHALL BE TAKEN IN PREFERENCE TO SCALED DIMENSIONS.  
CONTRACTOR TO VERIFY ALL DIMENSIONS ON SITE.  
ALL DIMENSIONS ARE TO BE CHECKED ON SITE PRIOR TO COMMENCING ANY WORK OR SHOP DRAWINGS.  
ANY DISCREPANCIES OCCURING IN THESE DRAWINGS MUST BE REFERRED TO THIS OFFICE PRIOR TO COMMENCING ANY WORK OR THE CONTRACTOR OR SUB-CONTRACTOR SHALL BEAR THE FULL RESPONSIBILITY FOR THE SAME.  
ALL DESIGNS ARE THE SOLE PROPERTY OF ELTON & ASSOCIATES LTD. AND MAY NOT BE USED WITHOUT THEIR WRITTEN APPROVAL.  
ALL CONSTRUCTION AND FINISHES TO COMPLY WITH STATUTORY FIRE REGULATIONS APPLICABLE TO THE CITY AND COUNTRY WHERE THE PROJECT IS LOCATED.

|   |  |  |
|---|--|--|
| 1 |  |  |
| 2 |  |  |
| 3 |  |  |
| 4 |  |  |

Project Director **GJSE**

Drawn by

Checked by **GJSE**

Scale **AS INDICATED**

Date **14 NOV 17**

Drawing Title

**PROPOSED  
ROOF PLAN**

Project No.

Drawing No.

**PP-006**