


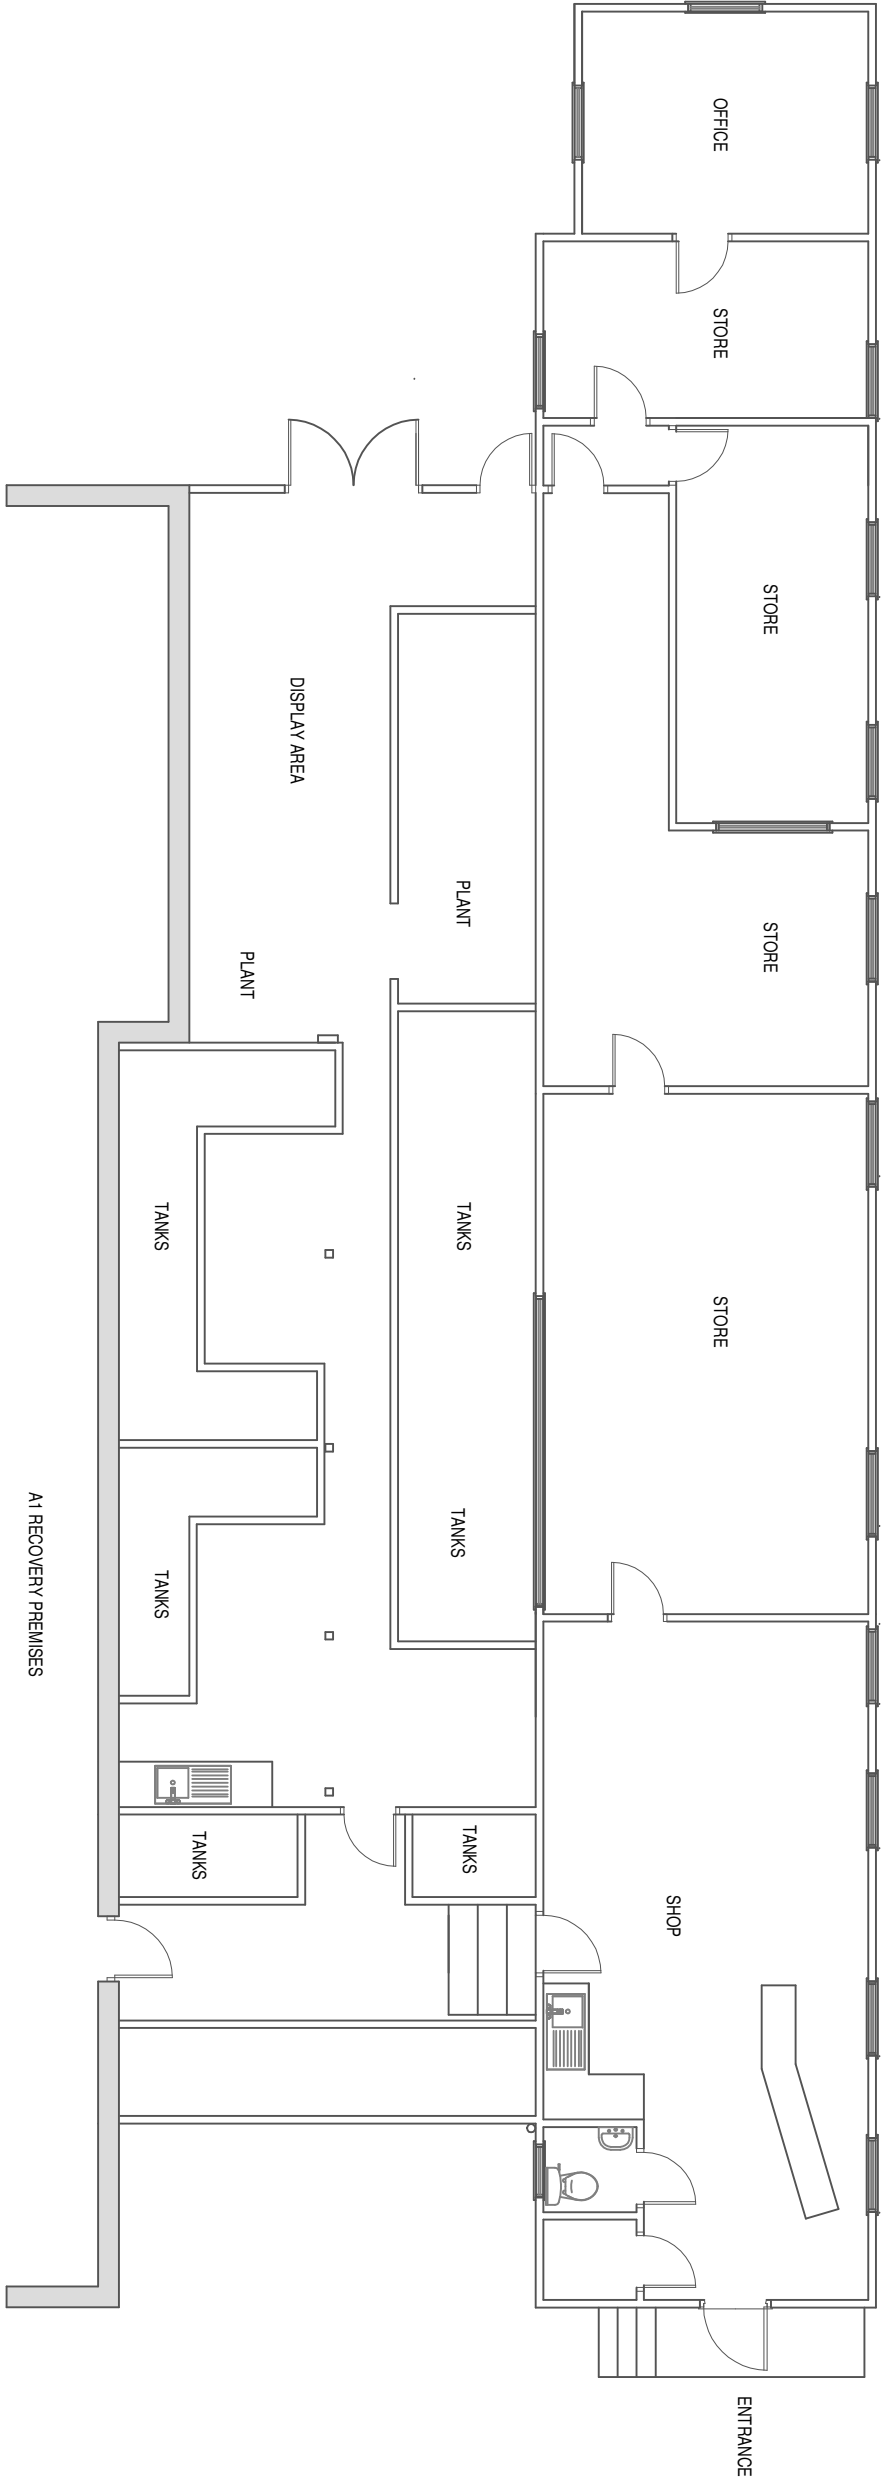

EXISTING FLOOR PLAN SCALE 1:100 @ A3

title: client:	EXISTING FLOOR PLAN MIKE EAMES	address: KOI HUT 8 NEW LANE HAVANT PO9 2JH	Scale Bar 1:100 0 2m 4m 6m		date: scale: dwg. no:	SEPTEMBER 2017 1:100 @ A3 EFP/1723/02	JSL JSL ARCHITECTURAL SERVICES LTD 51A DOWNS ROAD SOUTH WIMSTON WINCHESTER SO21 3EW 01962 808221 07732 322410 ENquiries@jslarchitectural.co.uk
-------------------	-----------------------------------	--	-------------------------------	--	-----------------------------	---	--