




NOTE:
It may not be reproduced in part or in whole without prior written permission.
Dimensions:
All dimensions to be checked on site before work commences.
SUBJECT TO BUILDING REGULATIONS, FIRE REGULATIONS AND STATUTORY APPROVALS.
This drawing is only to be used in conjunction with drawing notes & specification prepared by PARIO CONSULTING LIMITED.
Subject to statutory approval.

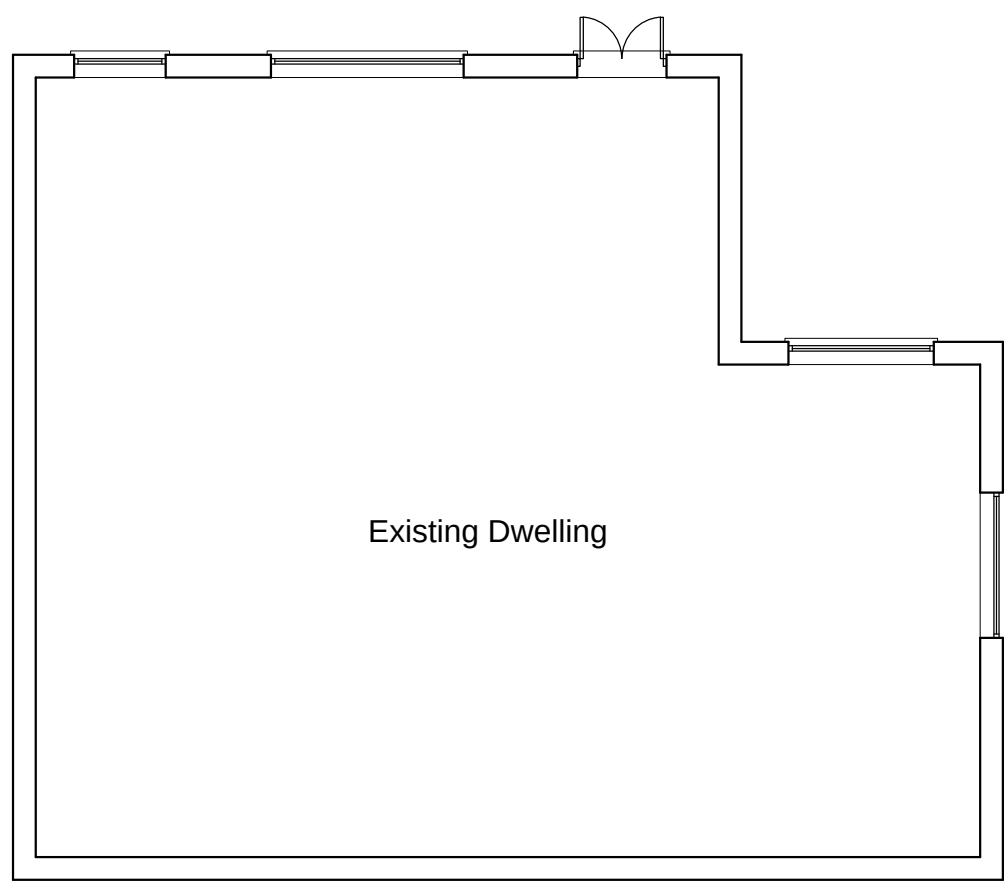


EXISTING
Ground Floor Plan

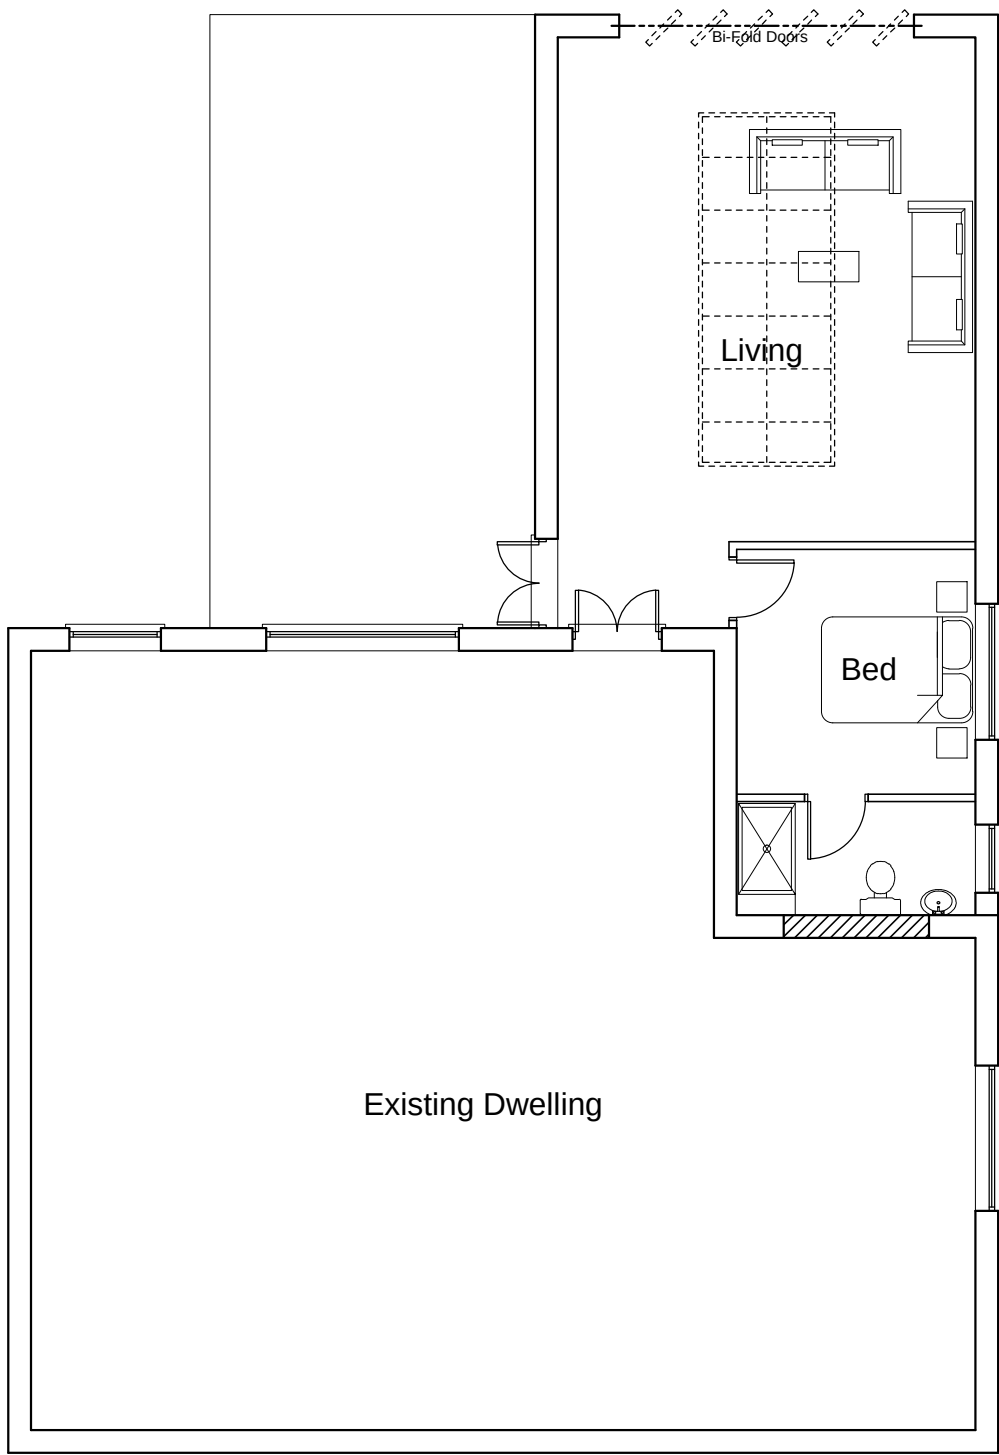


PROPOSED
Ground Floor Plan

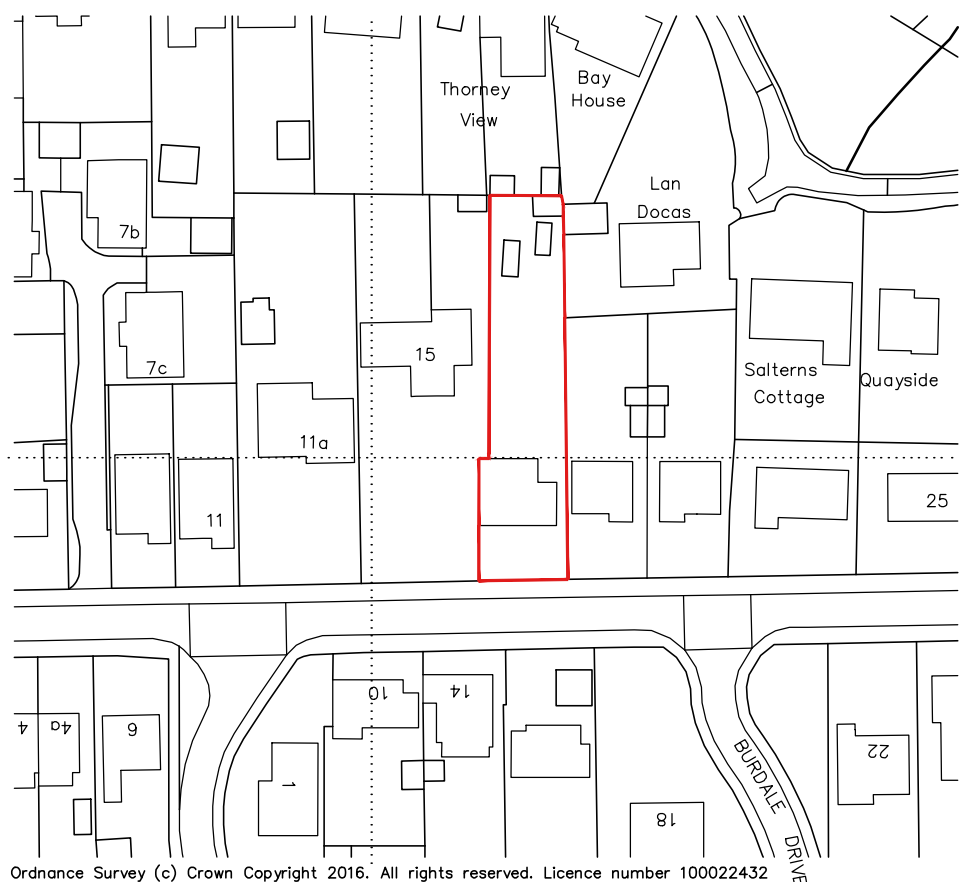


Site Location Plan - 1:1250

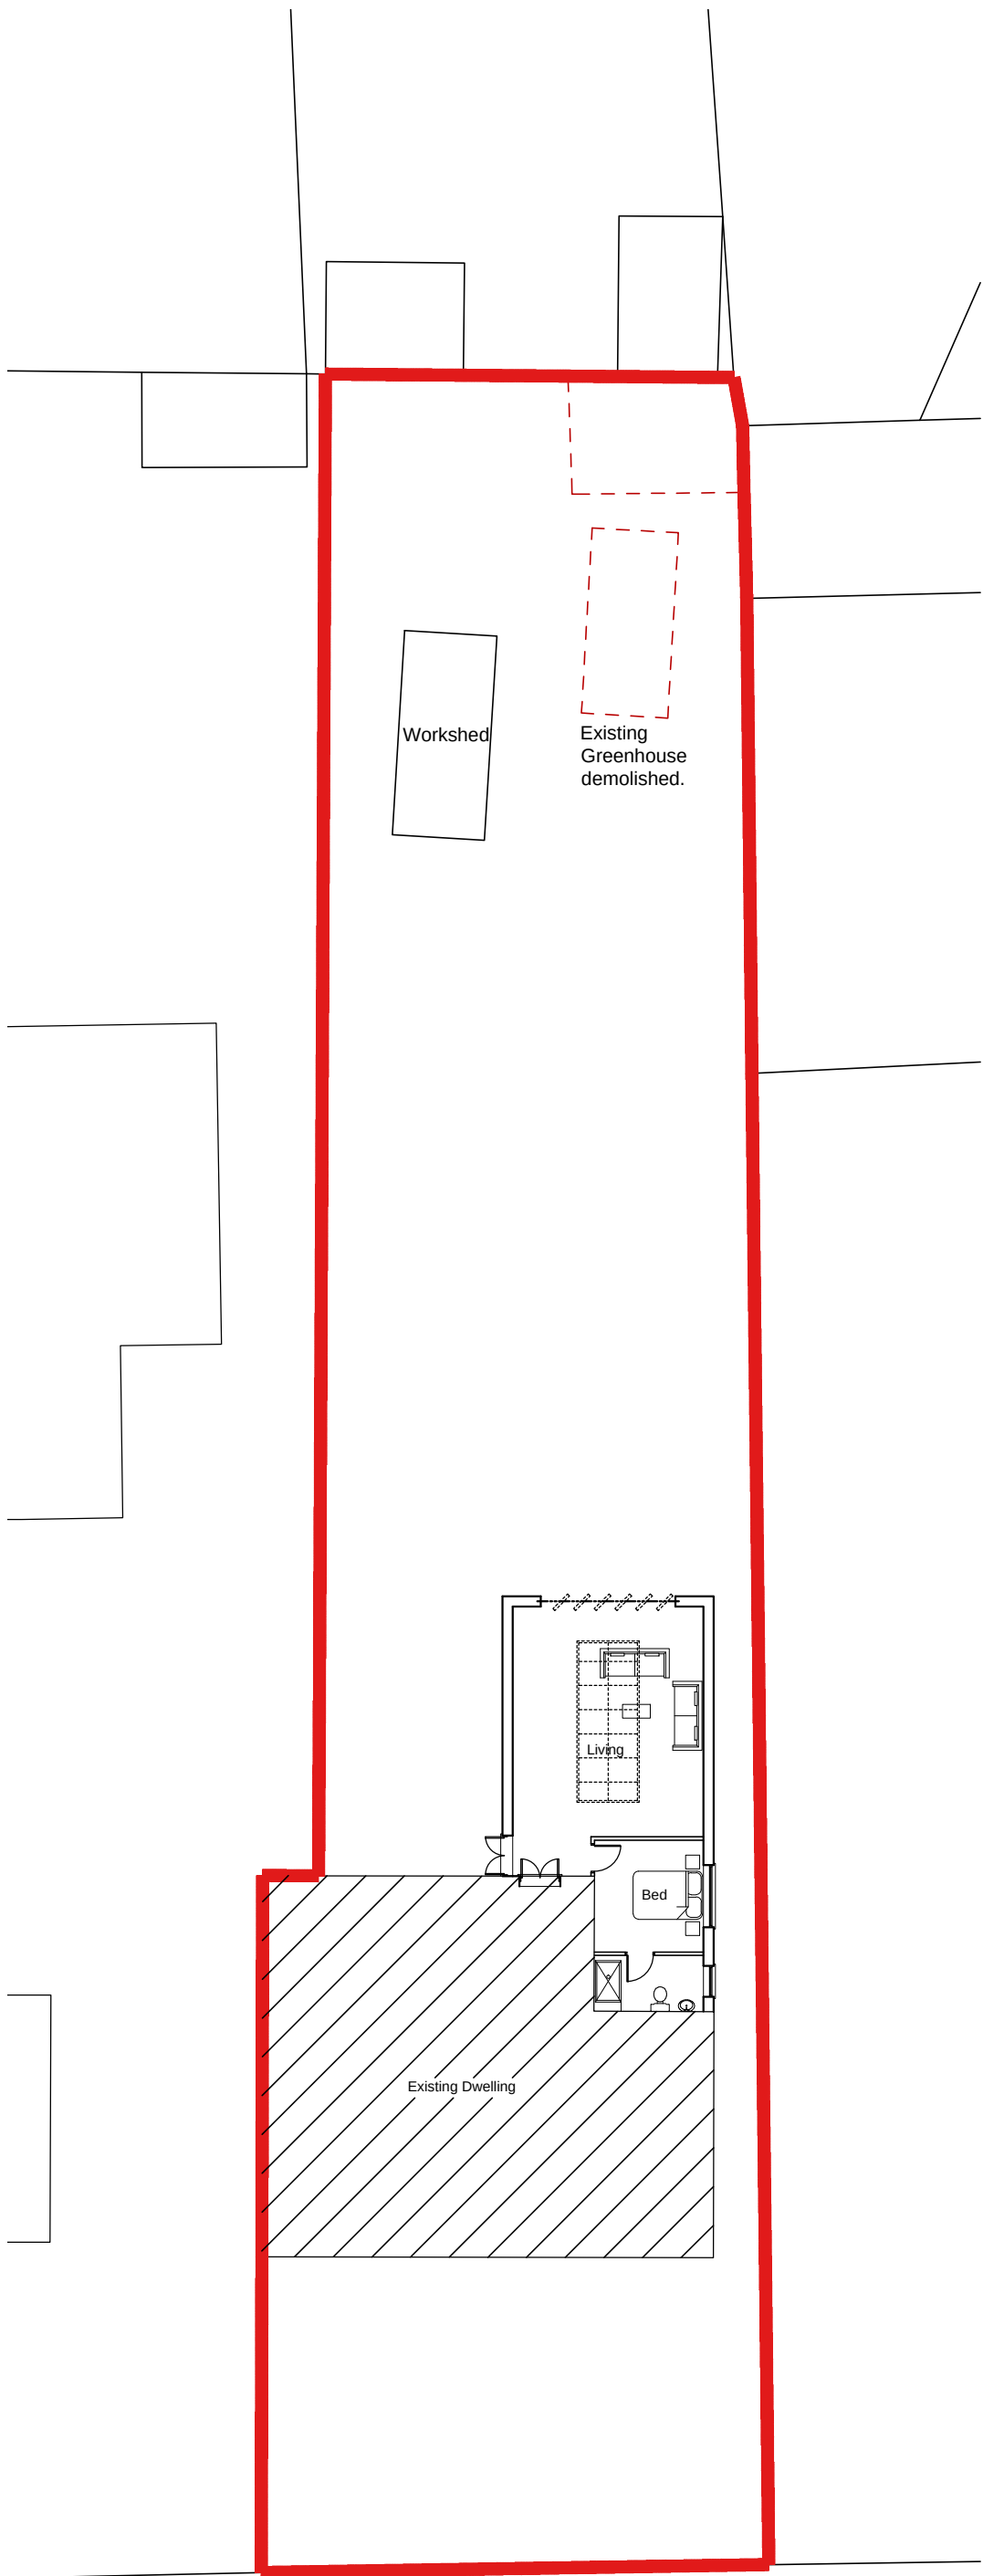


Site Block Plan - 1:200

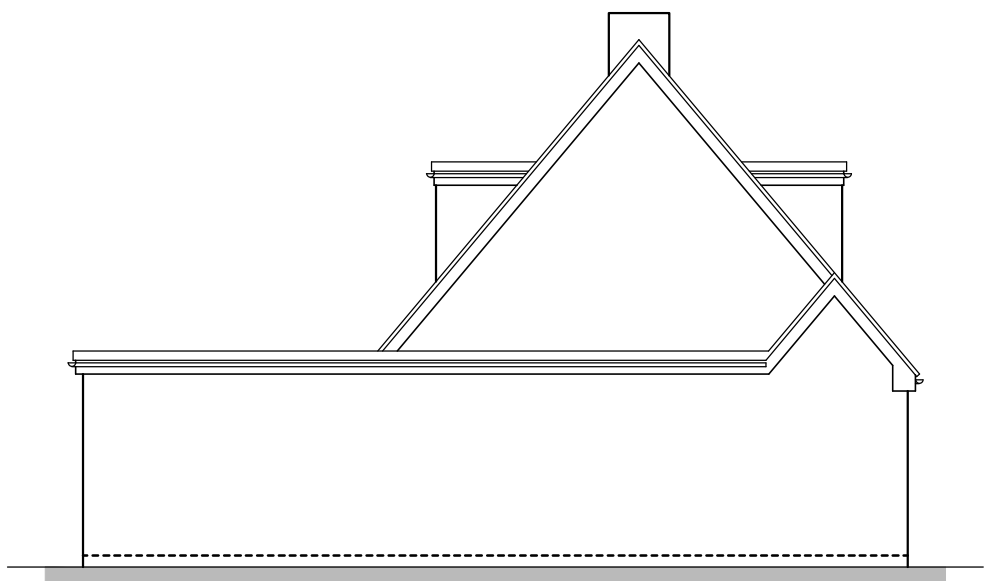


EXISTING
West Elevation

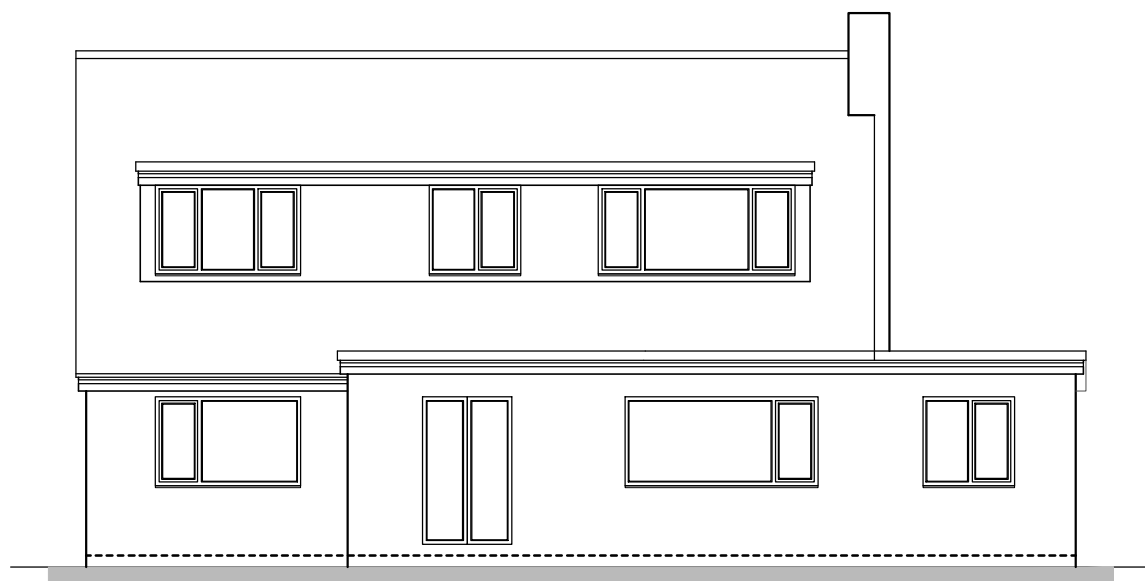


EXISTING
North Elevation

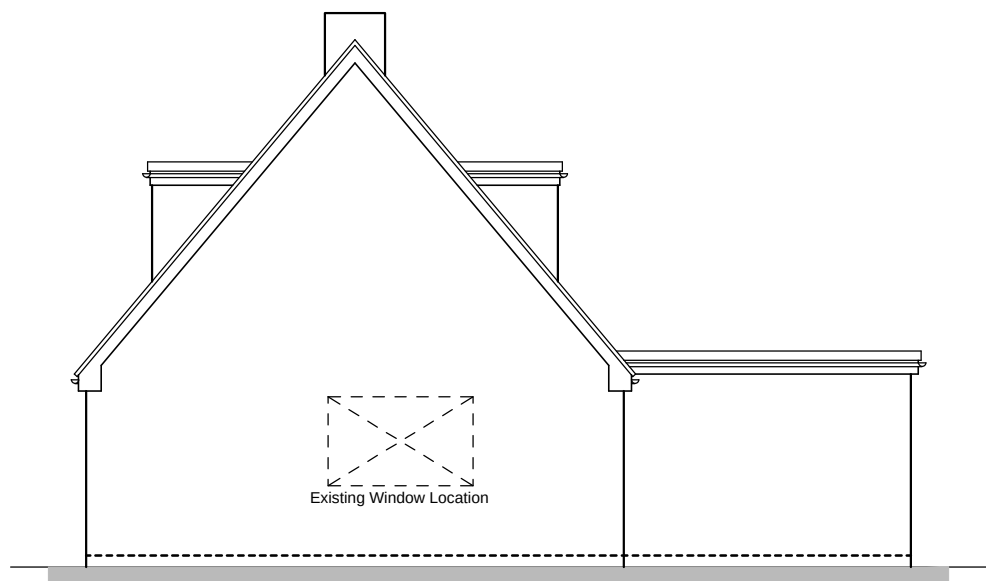


EXISTING
East Elevation

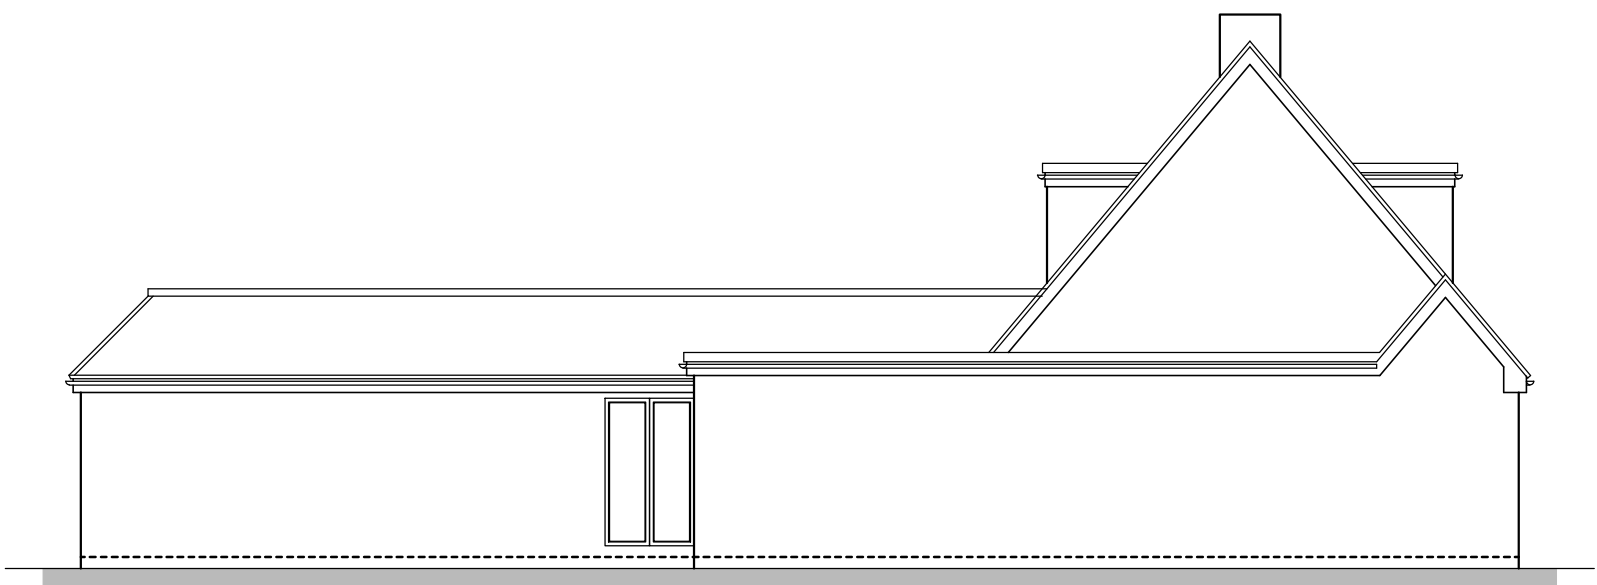

PROPOSED
West Elevation

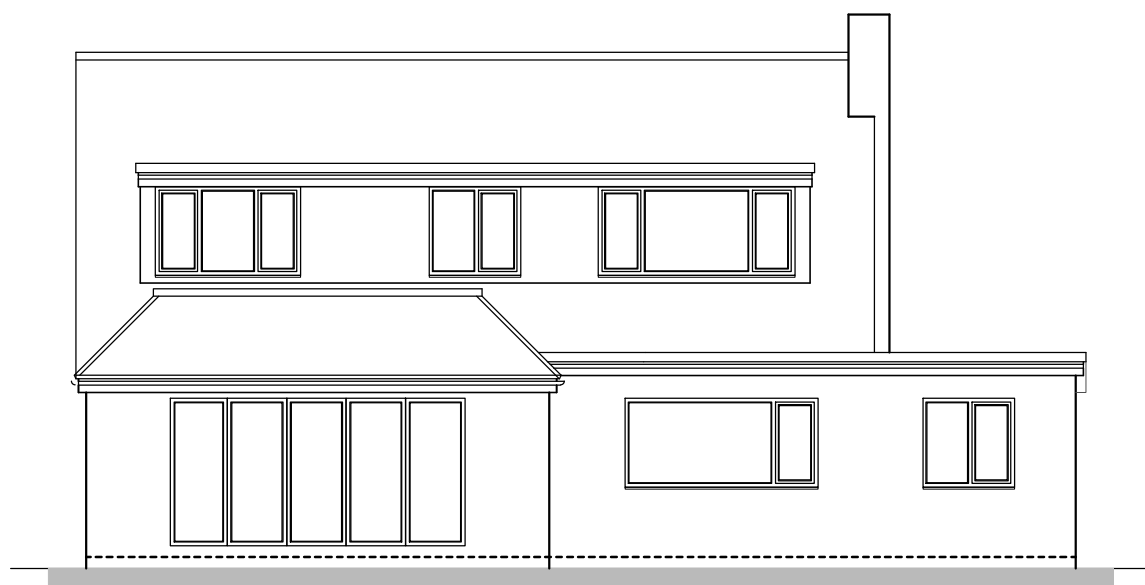

PROPOSED
North Elevation

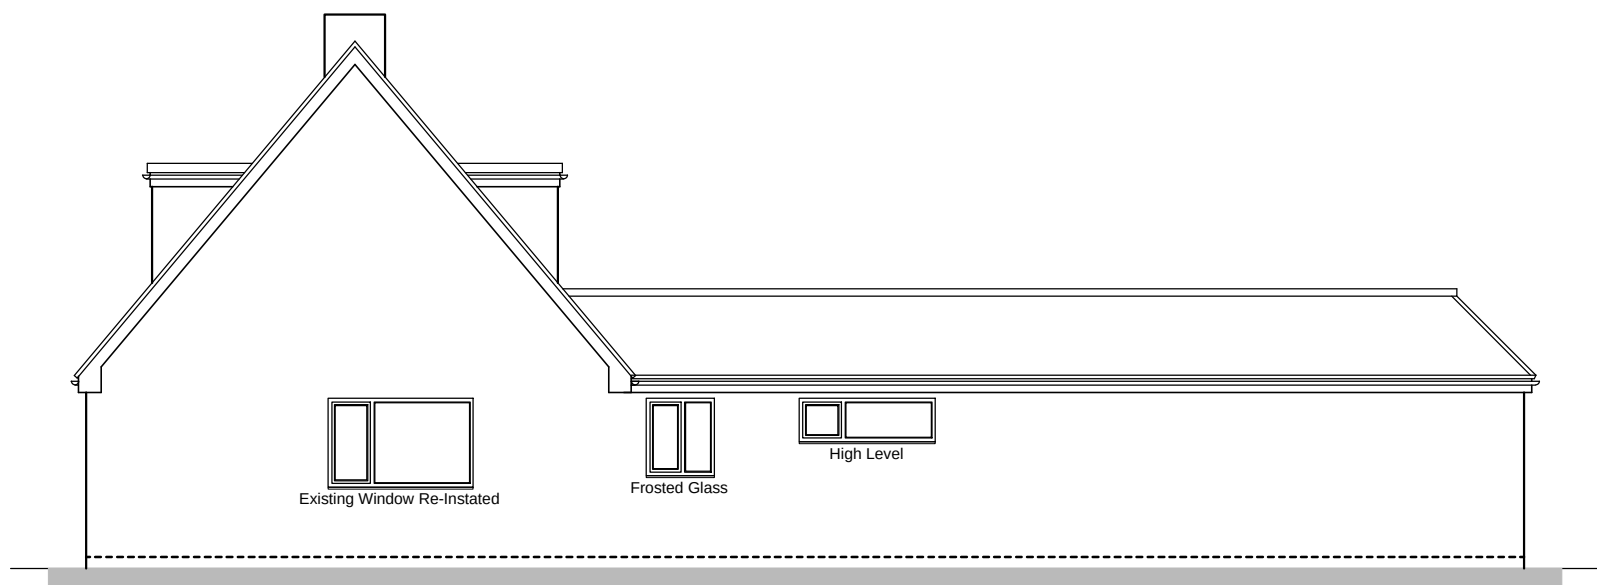

PROPOSED
East Elevation

pario

pario architecture
25 barnes walls road
segensworth east
hampshire
PO15 5TT

architecture + design

T +44 (0) 1489 560885
E info@pario-design.co.uk

Client	Mr Craig Wall 17 Seaview Road Hayling Island Hampshire PO11 9PD		
Project	Proposed Annexe 17 Seaview Road		
Drawing Title	Proposed Layout Plans & Elevations		
Scale	1:100/as shown	Date	Sept '16
Drawing No.	16045/001P	Author	NRS
		Revision	F

Copyright Pario Consulting Limited