


WEST ELEVATION

SCALE 1:500

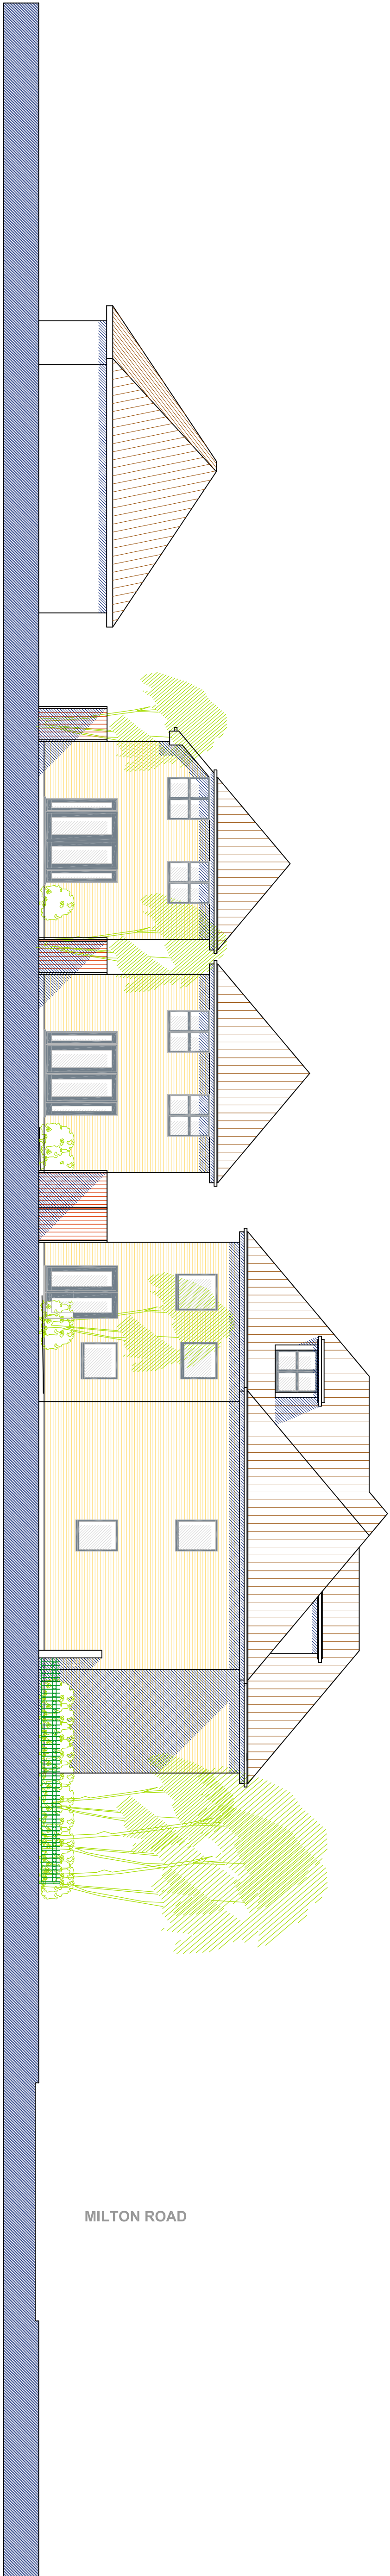

SOUTH ELEVATION

SCALE 1:500

At Block plans removed on ground floor.
Rearrange produced in right notice asked.

Revision

Date

150417

Revision

Date

Tony Oldfield Architects

Unit 5 Freemile Business Centre

152 Milbrook Road East

Southampton


Hampshire

SO15 1JR

Tel : 023 8026165

Fax : 023 8062466

Email : [oldfieldarchitect.co.uk](mailto:info@oldfieldarchitect.co.uk)

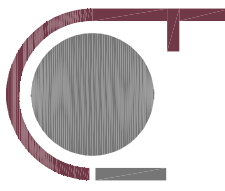

Client

PD Scammell Limited

Project

157 Milton Road

Conplain

Drawing Title

West Elevation

South Elevation

Scale

1:100

Drawn

Date

02.03.17

Checked

Project Number

150308

Drawing No

DP07

Revision

A

This drawing is copyright of the architect & must not be reproduced without permission. Any discrepancies should be reported to the architect.