



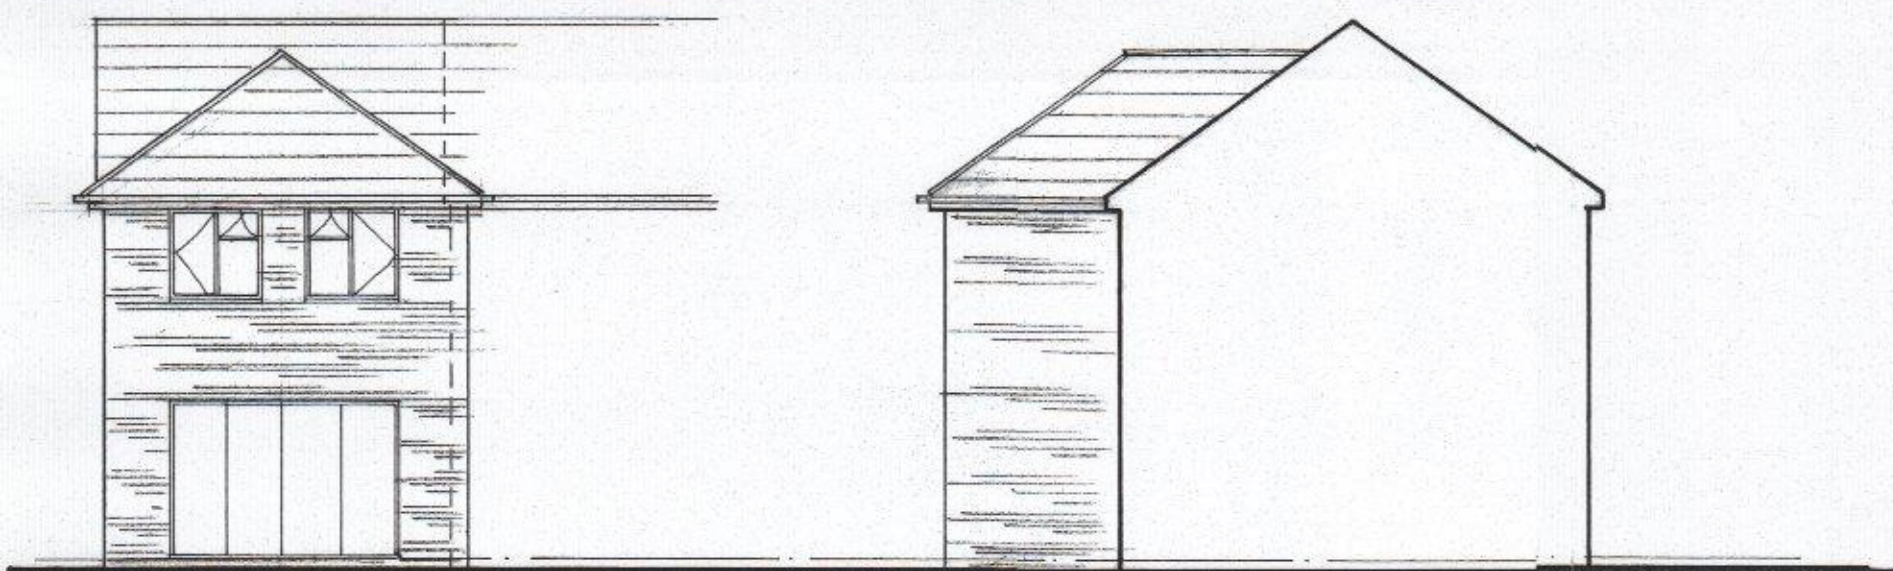


REAR

SIDE

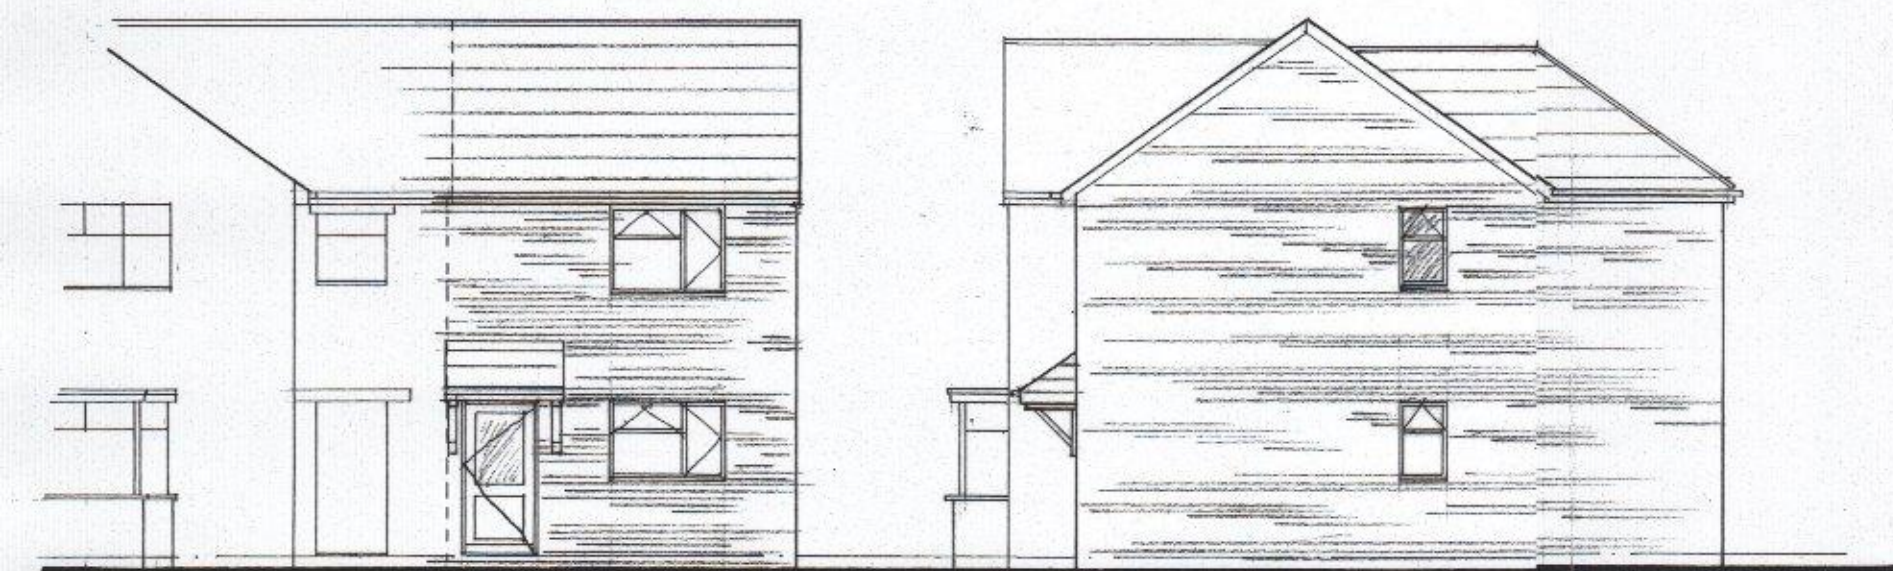


FRONT


SIDE

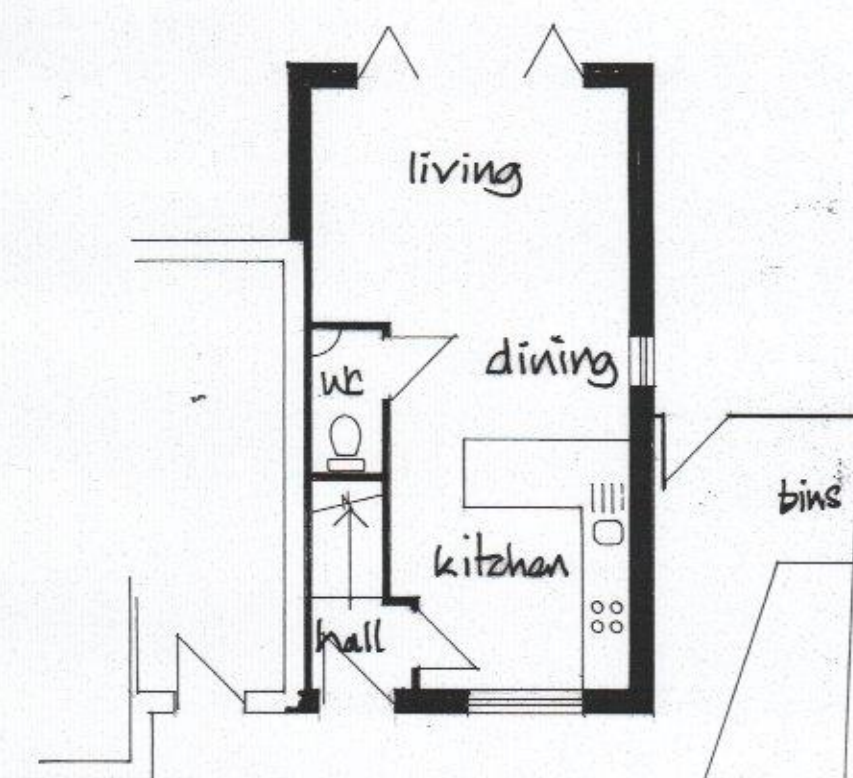


GROUND FLOOR

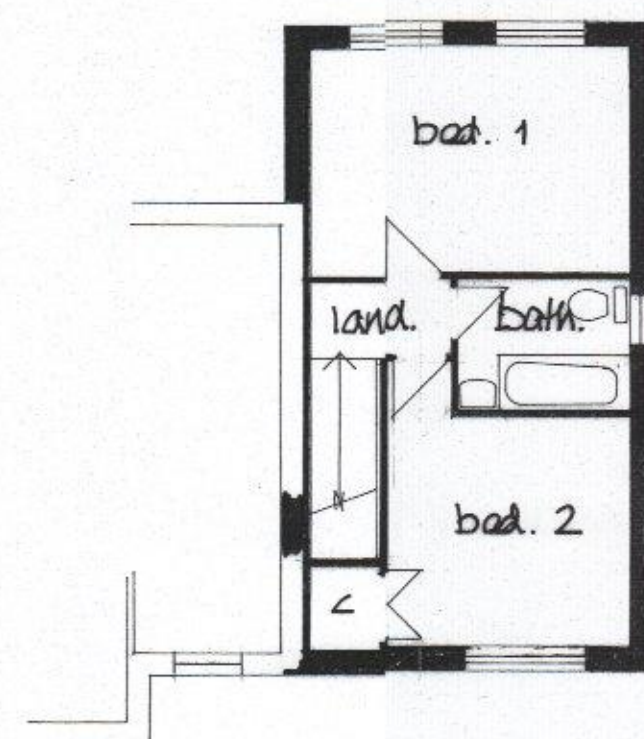

FIRST FLOOR

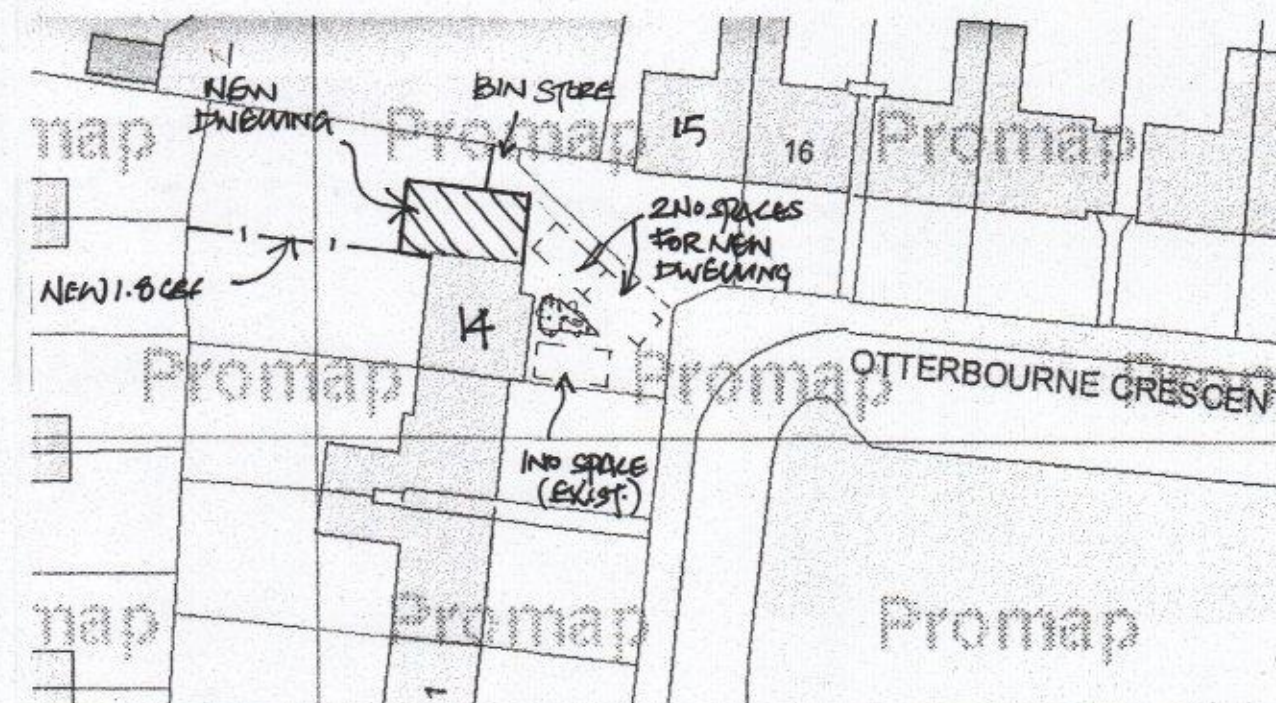

SITE PLAN
Scale 1:500

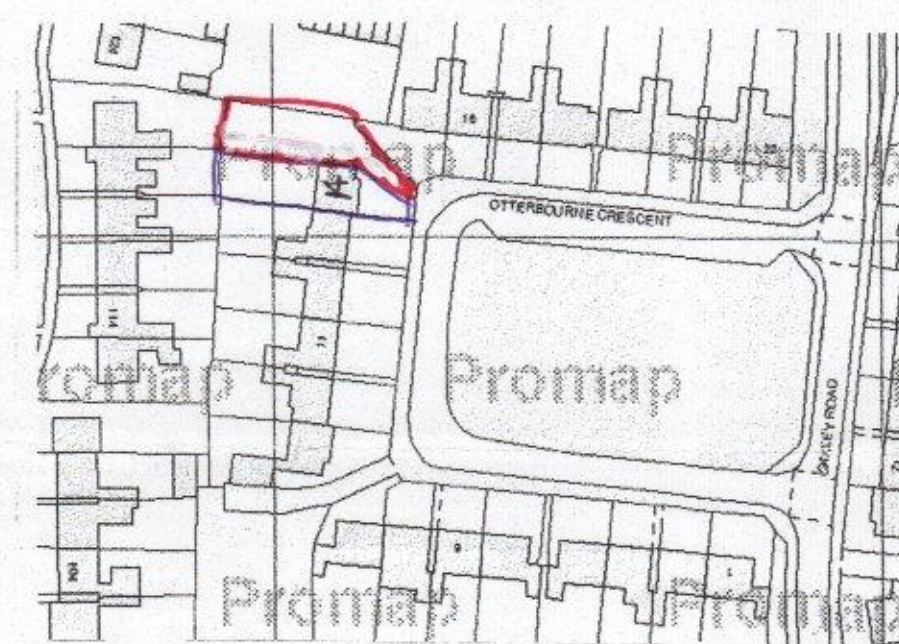

LOCATION PLAN
Scale 1:1250
OS UL 100046326



DEREK TREAGUS ASSOCIATES ARCHITECTURAL SERVICES No3-The Townhouse, 20 Nelson Road, Southsea, Hampshire PO5 2AS Tel: 07956 624094 Email: derek.treagus@ntlworld.com	
Project	NEW DWELLING ADJACENT TO 14 OTTERBOURNE CRESCENT, HAVANT, HAMPSHIRE
Client	Mr M. Munro
Subject	Planning Drawing
Date: July 2016	Scale: 1:500, 1:100 @ A2
Rev:	Drg. No. 16/525/01
- Copyright reserved. - All dimensions are to be site confirmed and should not be scaled unless for Planning purposes. - Verify all queries with the office.	